Marriage

(28)

SITE PLAN OF FOREST LAND FOR APPROACH ACCESS ROAD TO AJIT CASTLE (MARRIAGE PALACE), FOR SH. HARPINDER SINGH S/O SH. AJIT SINGH & SMT. BALJIT KAUR W/O SH. HARPINDER SINGH SITUATED AT VILLAGE BAINCH ON TANDA ROAD - HOSHIARPUR ROAD, 16-17KM, R.H.S, TEHSIL DASUYA (TANDA) AND DISTT. HOSHIARPUR (PUNJAB).

H.B.NO.= 27 KHEWET NO.=209,207,209,210,211,214 / 182,181,183,183,184,184, KHANTANI NO.=264,263,266,267,268,271
KHASRA NO. =2/1/2, 7//9/1, 8/2/3,8/2/2,10/1/2,11/3/1,12/2,13/1/1,13/1/2

TOTAL AREA OF PALACE LAND
=9108.83SQ.MT
=0.91Hect.

AREA OF 2A
=2[1/2 X2.0MX2.0M-2/3X2.82MX0.11M]
=2[2.0 SQ.MT-0.20 SQ.MT]
=2[1.80 SQ.MT]
=3.60 SQ.MT

AREA OF B
=6.0MX5.23M
=31.38 SQ.MT

TOTAL PROTECTED AREA

AREA OF 2A	= 3.60 SQ.MT
AREA OF B	=31.38 SQ.MT
TOTAL AREA	=34.98 SQ.MT

=0.0035 HECT.

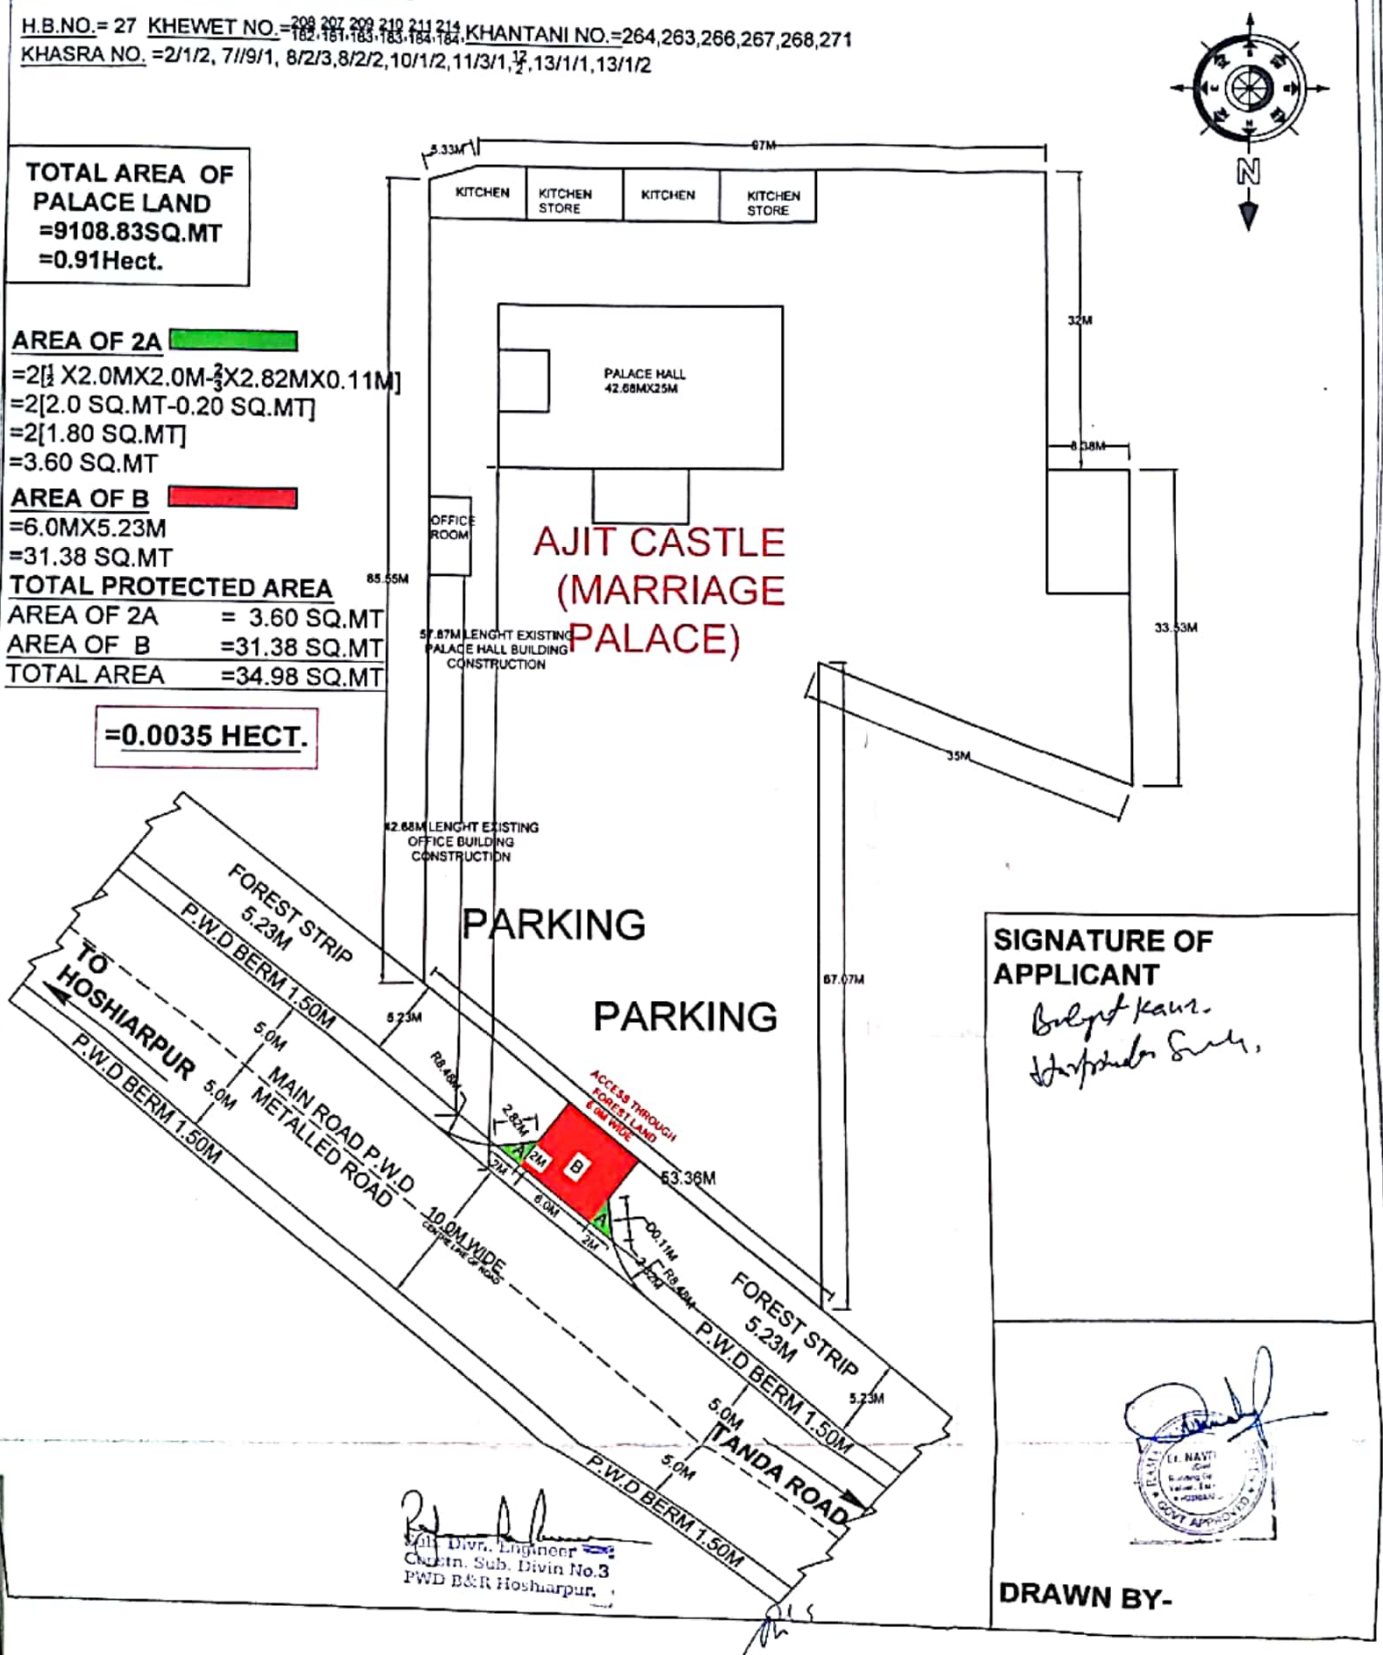

SIGNATURE OF APPLICANT
Baljit Kaur
Harpinder Singh

Sub. Divn. Engineer
Cantn. Sub. Divn No.3
PWD B&R Hoshiarpur.

Atul Kumar
Divisional Forest Officer
Dasuya Forest Division Dasuya
26/4/21

DRAWN BY-

Scanned with CamScanner