LAYOUT PLAN FOR CONSTRUCTION OF ROAD FROM KIRCHI TO SEOJ DHAR UNDER PACKAGE NO. JK14-408, PHASE- X, STAGE- 1st., LENGTH = 36.250 KM BLOCK DUDU, DISTRICT UDHAMPUR.

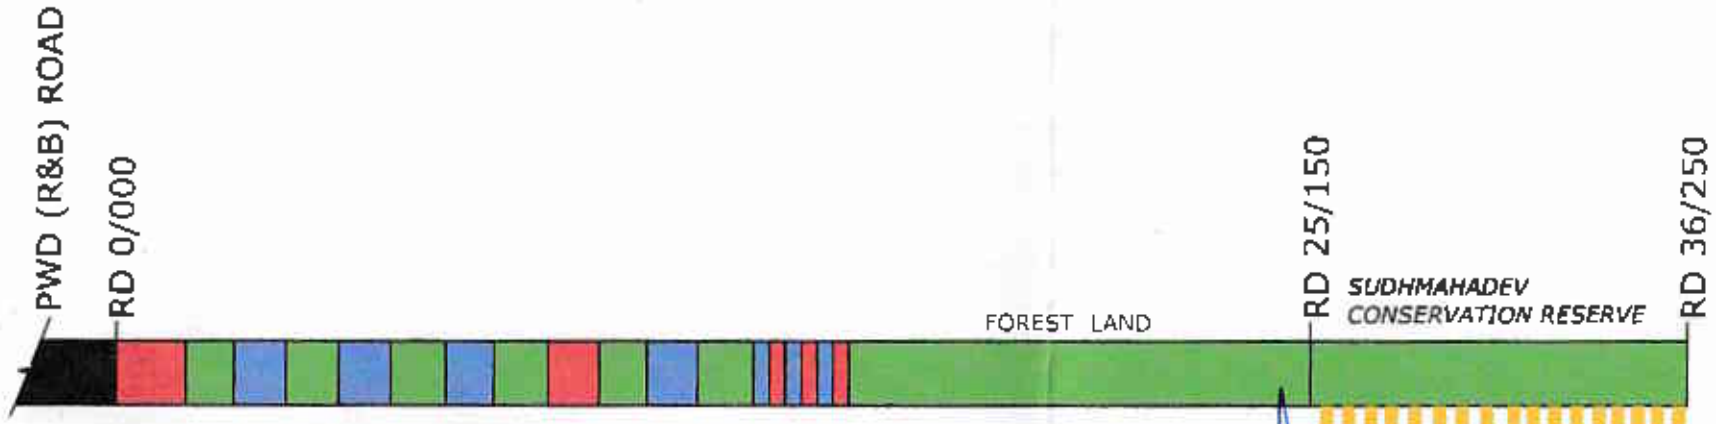

Executive Engineer
PMGSY Division
Ramnagar

WILDLIFE AREA DETAILS

AREA DETAIL OF ROAD	LENGTH X WIDTH	AREA
RD 25/150 TO 36/250	11100M X 6M	66600 M² OR 6.66 HECTARES - C

DUMPING AREA DETAILS

TOTAL NO. OF DUMPING	17X15M X 15M	3825 M² OR 0.3825 HECTARES - D

TOTAL AREA = C+D= 66600 M² + 3825 M² = 70425 M² OR 7.0425 HECTARES

LEGEND:-

1.	FOREST LAND (6 M WIDE)
2.	PRIVATE LAND
3.	STATE LAND
4.	DUMPING POINT
5.	OTHER ROADS
6.	CONSERVATION RESERVE LAND