TIKARBETA

থানার নাম ইলামবাজার

মৌজার প্রকাশ্য নাম টিকরবেতা নং ৬২ সিট নং ২

# জিলা বীরভূম

স্কেল ১৬"= ১ মাইল

রেভেনিউ সার্ভে নং ২২১১

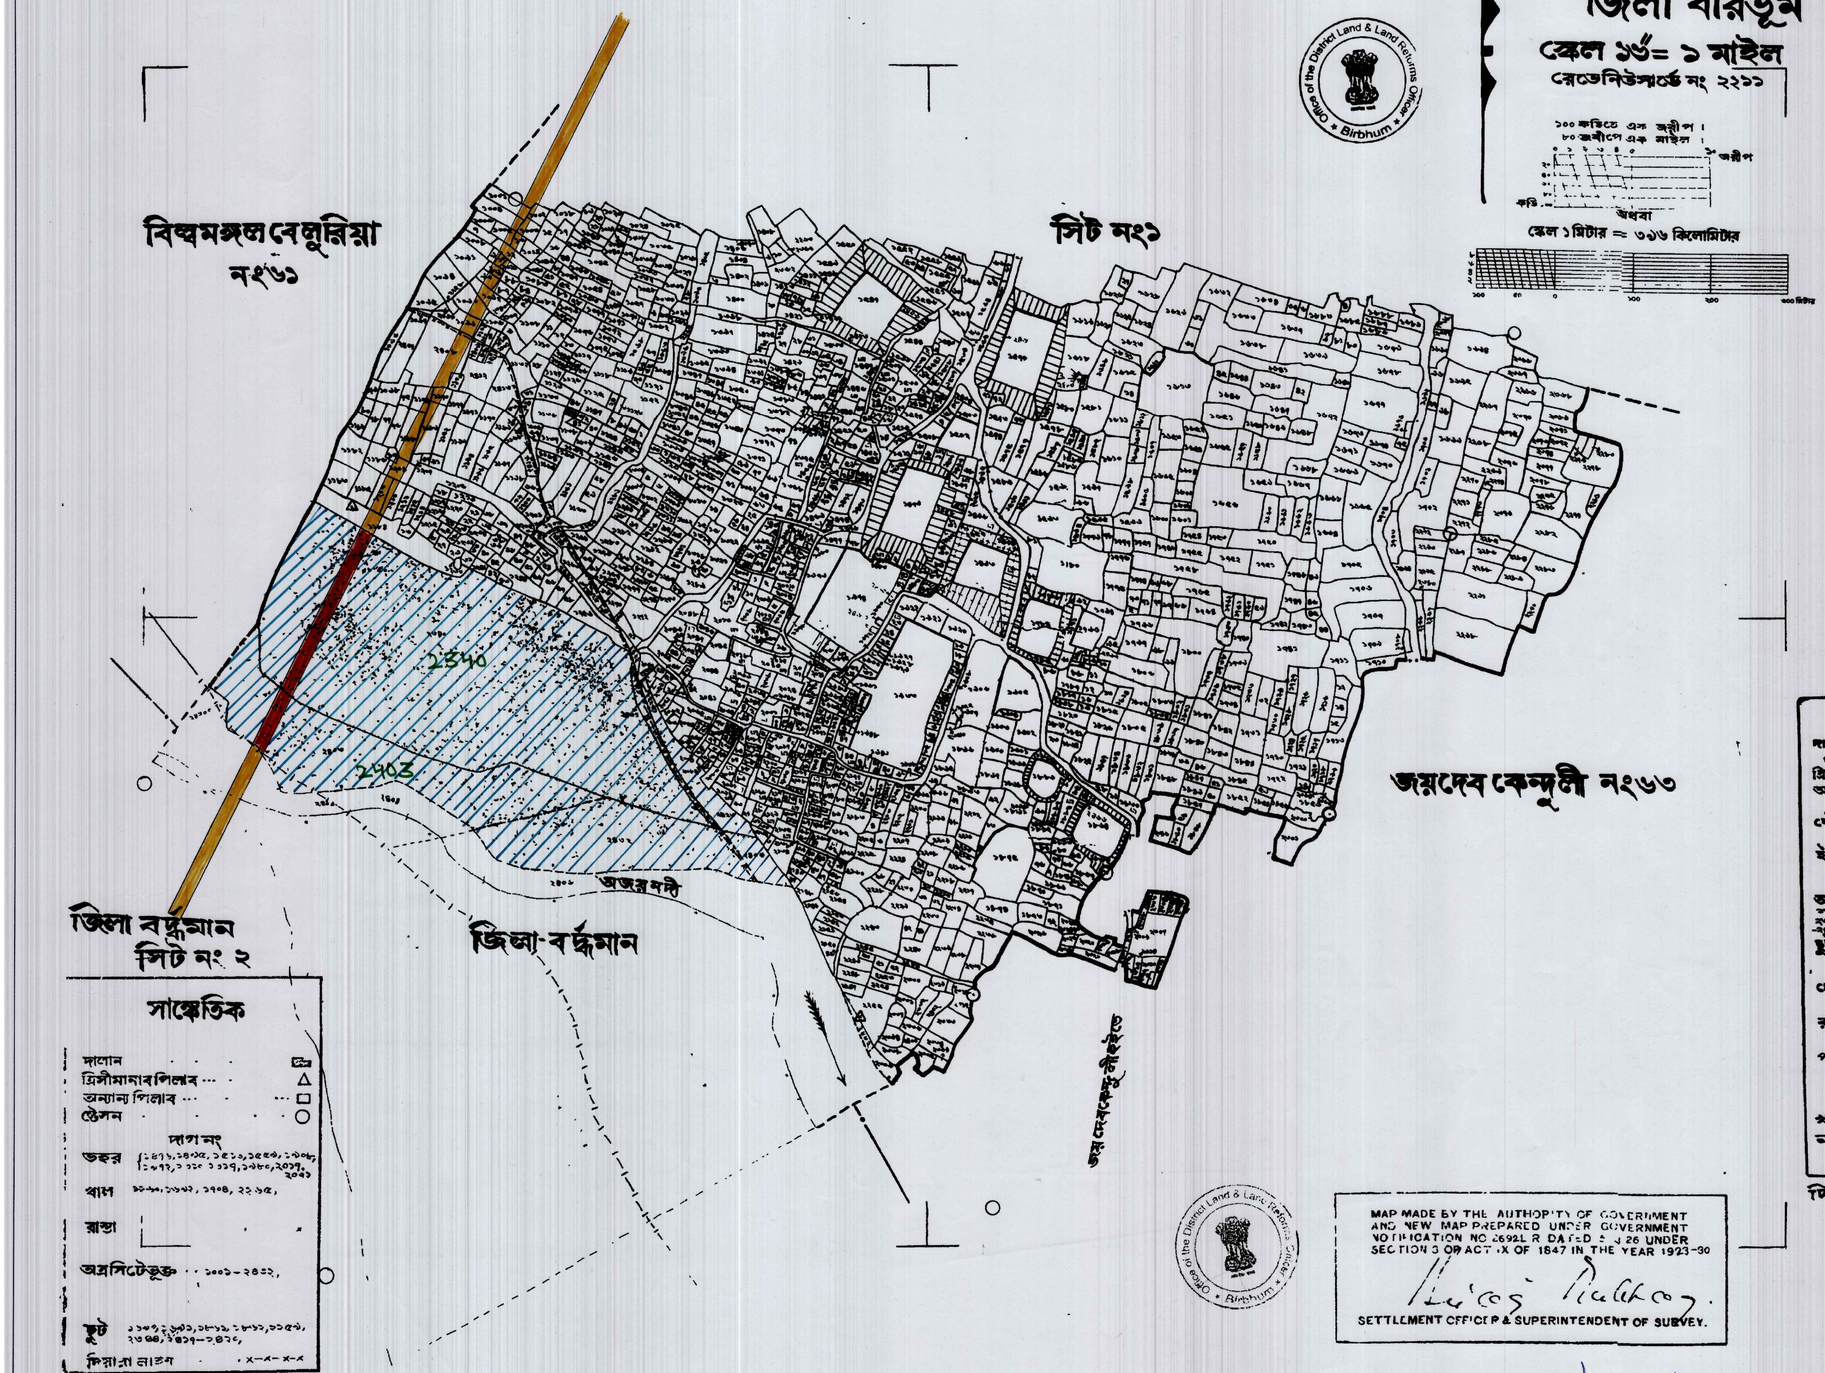


Office of the District Land & Land Reforms Officer * Birbhum *

N

009

009

Village:- Tikarbeta No - 62

Scale :-1:3960

District :- Birbhum

RE- ROUTED SECTION

Ch:- 10929.0m To 11915.00m

Ch:- 12148.0m To 13316.00m

ROU WIDTH = 18.0m (N.T.S.)

FROM DURGAPUR BOTTLING PLANT — ROUTE OF PROPOSED PIPELINE (ROW) — TO MASUDANPUR

| NO. | DATE | REVISION | BY | CHKD | APPD | PROJT ENGR |
|---|---|---|---|---|---|---|

INDIAN OIL CORPORATION LIMITED
NOIDA

PROJECT:-DETAIL SURVEY FOR PROPOSED TRUNK PIPELINE FORM DURGAPUR BOTTLING TO MASUDANPUR BOTTLING PLANT

TITLE:-PROPOSAL FOR DIVERSION OF FOREST LAND FOR PHDPL-AUG PROJECT(PROPOSED ROUTE ) HAVING AREA-0.552 HA Plot No-2403 & 2340 Tikarbeta-Mouza, JL NO-62, Tahsil-Illambazar, Dist- Birbhum

SURVEYED & PREPARED BY:- WAPCOS (A GOVT OF INDIA UNDERTAKING) — WAPCOS LIMITED, 76-C, INSTITUTIONAL AREA,SECTOR-18 GURGAON,HARYANA

| SCALE | JOB NO | DRAWING NO. | REV. |
|---|---|---|---|
| 1:3960 | WAPASOCL/10/10 | IOCL- PHDPL-AUG/DBPL/M-009 | 01 |

INDEX

Proposed Pipeline Out Side Forest Area marked Yellow.....

Proposed Pipeline through Forest Area marked Red.....

Forest Land (Blue).....

## সাঙ্কেতিক

দালান

" (মৌজামধ্যে অঙ্কিত নহে)

ত্রিসীমানার পিলার

অন্যান্য পিলার

ষ্টেসন — জরীপ / অর জরীপ

ইলেক্ট্রিক লাইন ওভার

## দাগ নং

অন্তর্ভিত্তি ভুক্ত

ফুট দাগ

মোট দাগ

রাস্তা — কাঁচা / পাকা

পথ

খাল

নালা

কিয়ারা লাইন

MAP MADE BY THE AUTHORITY OF GOVERNMENT AND NEW MAP PREPARED UNDER GOVERNMENT NOTIFICATION NO 2692L R DATED 5 J 26 UNDER SECTION 3 OF ACT X OF 1847 IN THE YEAR 1923-30

SETTLEMENT OFFICER & SUPERINTENDENT OF SURVEY.

SUBRATA DUBEY
*Chief Const. Manager*
IOCL, PHDPL, Durgapur

বাটাদাগনং

Made by the authority of Government in 1954 -62 under the West Bengal Estates Acquisition Act, 1953 (Act I of 1954). on the basis of Survey made in 1923-30