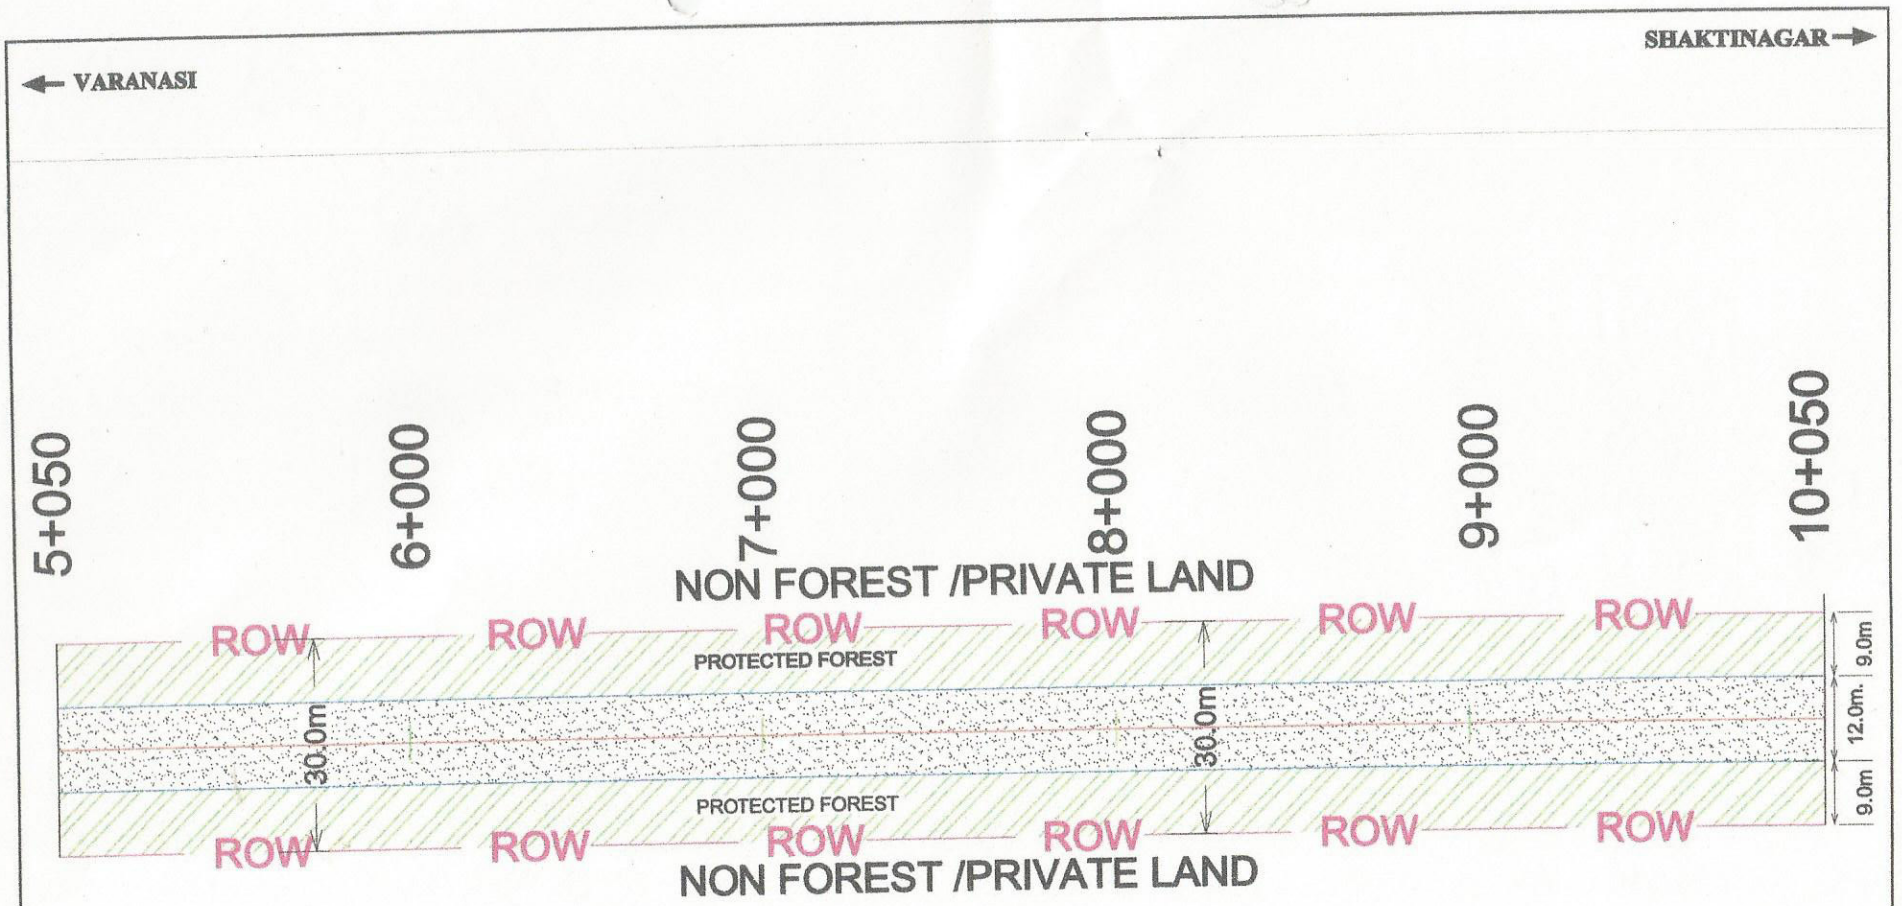

प्रबन्धक (तकनीकी)
उ०प्र० राज्य राजमार्ग प्राधिकरण
लखनऊ

(आर० वी० सिंह)
महा प्रबन्धक (तकनीकी)
उ० प्र० राज्य राजमार्ग प्राधिकरण
लखनऊ।

Legends

Existing Road:

ROW :

Protected Forest Land :

Non Forest Land :

MANAGER TECHNICAL UPSHA (LUCKNOW)

GENERAL MANAGER TECHNICAL(EAST) UPSHA (LUCKNOW)

NO.	DATE	DESCRIPTION	APPROVED
		REVISIONS	

PROJECT: FOUR LANING(WITH PAVED SHOULDERS) OF VARANASI-SHAKTINAGAR ROAD IN UTTAR PRADESH

CLIENT: UTTAR PRADESH STATE HIGHWAYS AUTHORITY

CONCESSIONAIRE: ACP TOLLWAYS Pvt. Ltd. B-4, VIBHUTI KHAND, GOMTI NAGAR, LUCKNOW 226010 (U.P.)

INDEPENDENT CONSULTANT:

CONSULTANT: BCS CONSORTIUM
1. B&S ENGINEERING CONSULTANTS PVT. LTD. (BSEC)
2. CDS CONSULT (INDIA) PVT. LTD. (CDSC)
3. SHWETA TECHNOPHILE CONSULTANTS PVT.LTD. (STCPL)

STATUS OF DRAWING:

OFFICE OF ORIGIN: SHWETA TECHNOPHILE CONSULTANTS PVT.LTD. 222-223,313, Rajhans Plaza, Abhay Khand-I, Indirapuram, Ghaziabad, U.P.-201010

DRAWN BY
DESIGN BY
CHECKED BY
APPROVED BY
SCALE: 1:2500
DATE : APRIL 2015

TITLE: STRIP PLAN FOR PROPOSED ROAD WIDENING IN PROTECTED FOREST & NON FOREST LAND FROM KM 5.050 TO 10.050

DRAWING NO. ACP/FST/02

(57)