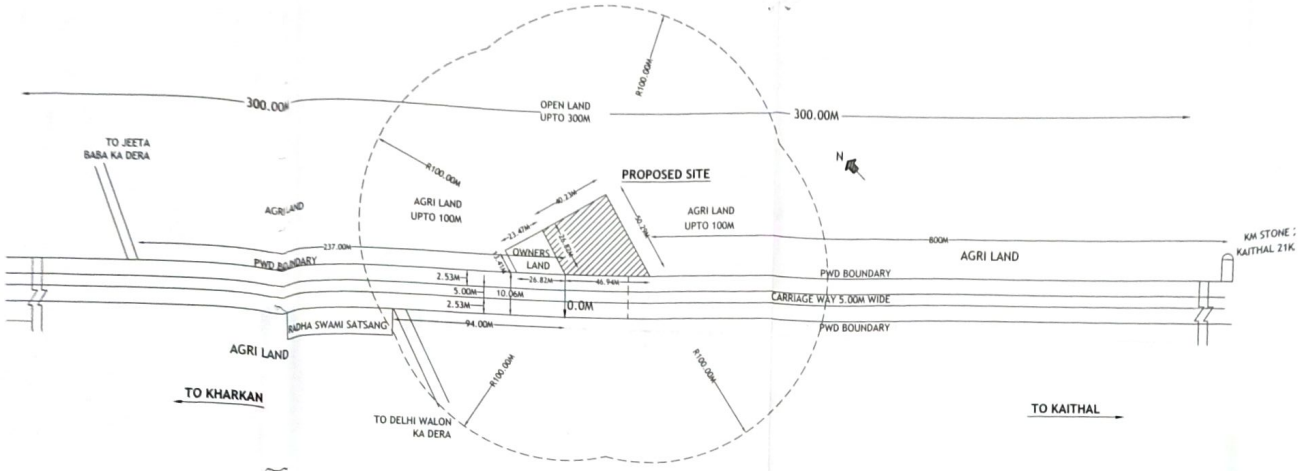

SITE PLAN
SCALE 1:2000

VILLAGE	KHARKAN
KHASRA NO.	118//9 /1 /2 /2
NEAREST POLICE STATION	GUHLA
NEAREST RAILWAY STATION	KAITHAL
TEHSIL	GUHLA
DISTT.	KAITHAL
PIN CODE	136034
STATE	HARYANA

APPROACH AREA:-

A = 46.94 X 2.53) = 118.758 SQ.M
B = ½ X(70.00 X 2.53) = 88.55 SQ.M
C = ½(100.00 X 2.53) = 126.50 SQ.M

A +B +C = 118.758+ 88.55 + 126.50 = 333.808SQ.M.
= .0333 HAC
ALREADY APPROVED = .0068 HAC

REMAINING AREA = .0265 HAC

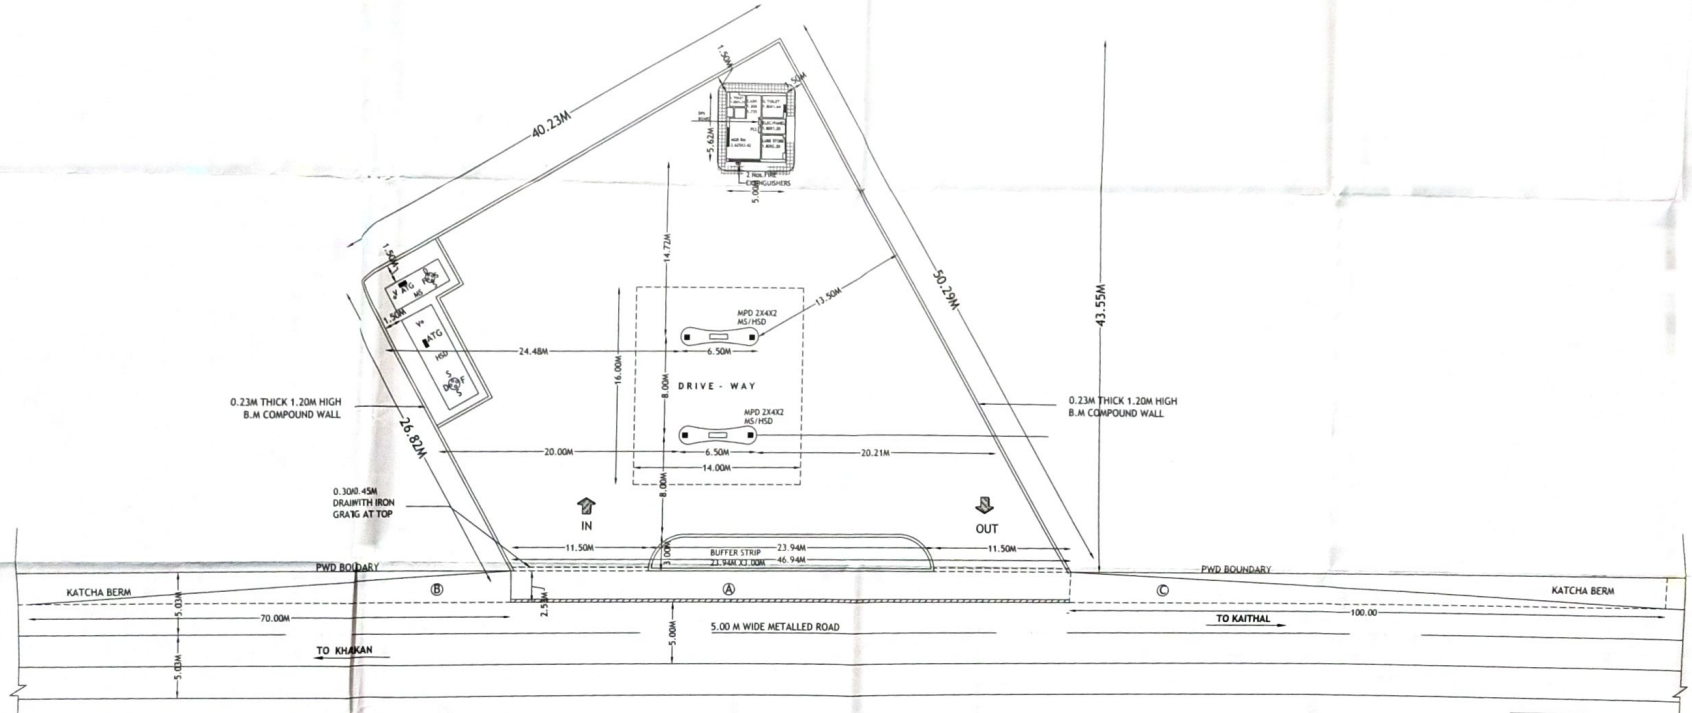

LAYOUT PLAN
SCALE-1:200

-AREA DETAILS:

TOTAL PLOT AREA	: 1561.75 SQ.M
AREA UNDER BUILD. BLOCK	: 28.10 SQ.M
AREA UNDER CANOPY	: 224.00 SQ.M
TOTAL AREA UNDER BUILD. BLOCK & CANOPY	: 252.10 SQ.M.

DRAWN BY :
CHECKED BY :
DWG.NO. : BPCL/KHARKAN
DATE :
TRACED BY :

LIC. NO.

BHARAT PETROLEUM CORPN. LTD.

SUBJECT : LAYOUT PLAN OF FILLING STATION

SITE AND LAYOUT PLAN FOR FILLING STATION
ON KHARKAN - KAITHAL ROAD
AT VILLAGE KHARKAN, TEHSIL GUHLA,
DISTT. KAITHAL(HARYANA)

APPROVED BY:

DESIGN CRAFTS
3495, First floor,
Sector 40-D, Chandigarh.
9417423536

Executive Engineer
Provincial Division No-II
PWD B&R, Kaithal

Divisional Forest Officer
Kaithal Forest Division
KAITHAL