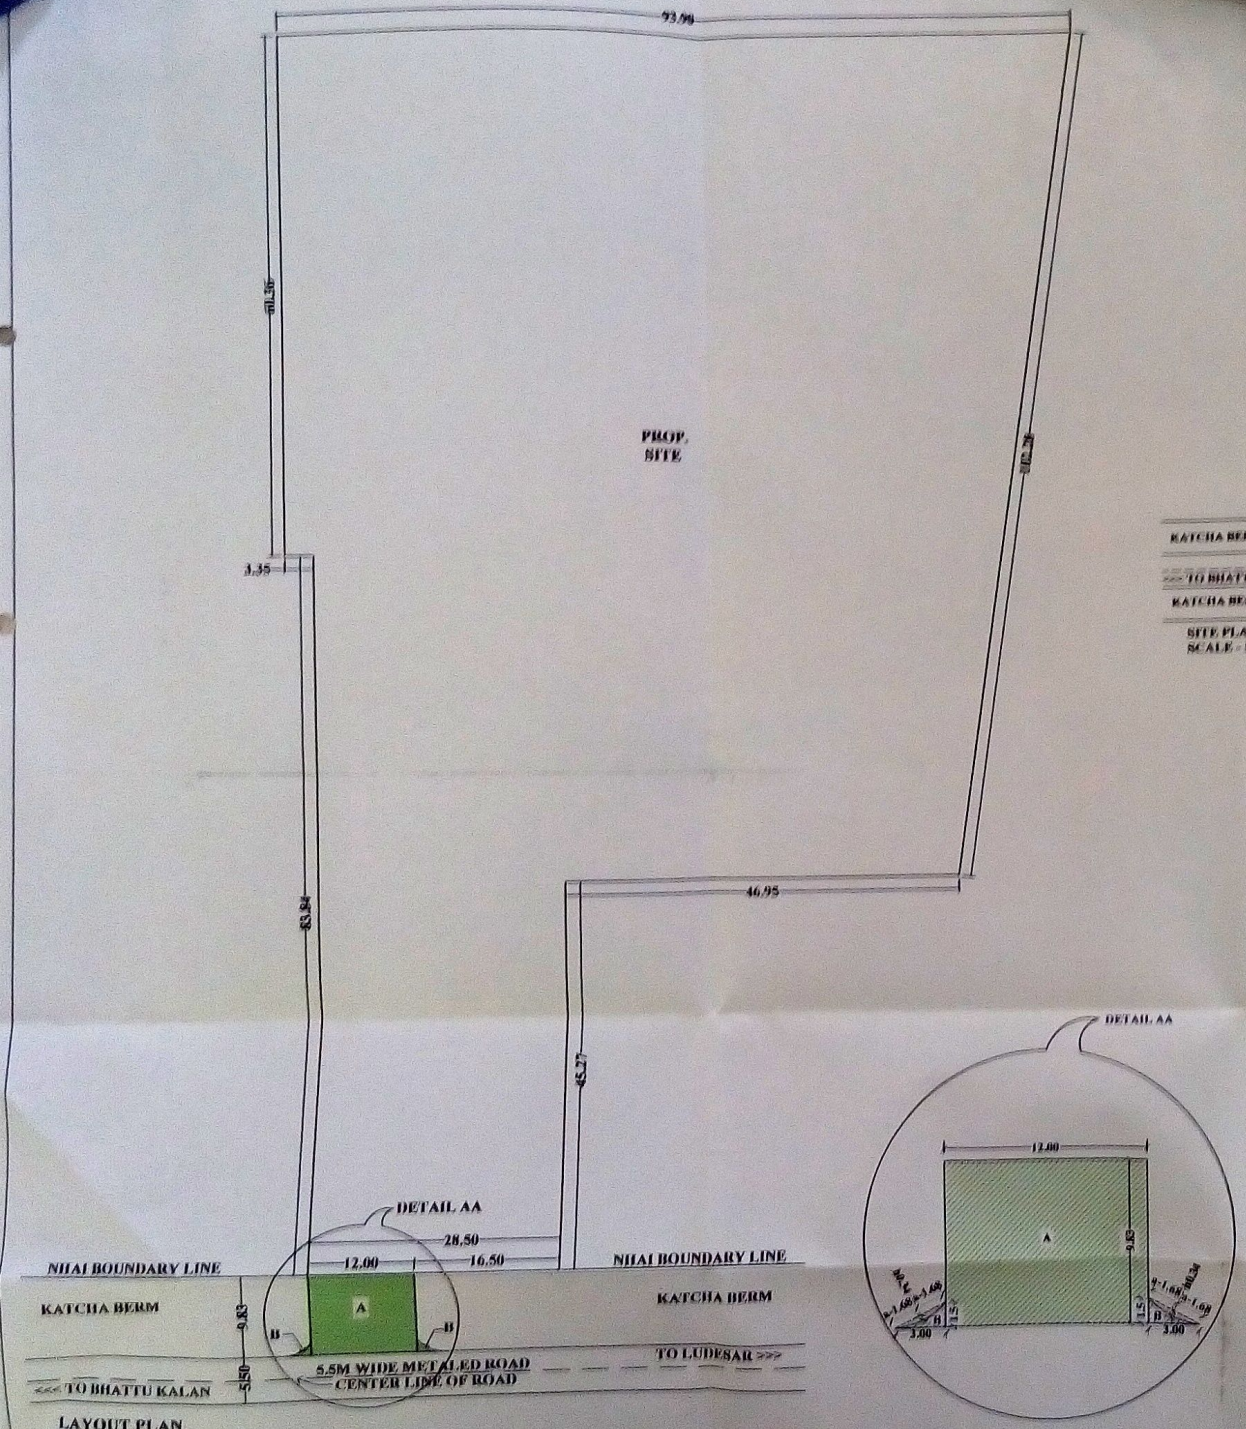

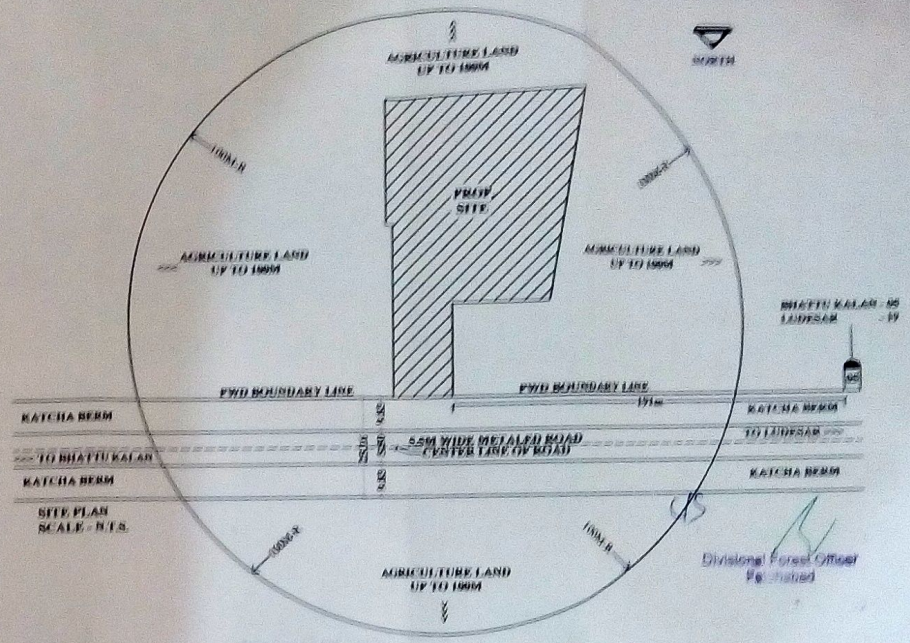

SITE/LAYOUT PLAN FOR PERMISSION FOR DIVERSION OF FOREST LAND FOR ACCESS TO SIR CHHOTU RAM INTERNATIONAL SCHOOL BELOGING TO CH. BASTI RAM BHAKHAR MEMORIAL EDUCATIONAL TRUST SITUATED ON BHATTU KALAN - LUDESAR ROAD, NEAR KM STONE NO. 95, AT VILLAGE BHATTU KALAN, TEHSIL & DISTT. FATEHABAD (HR).

NORTH

KHASRA NO. 181//7/1, 14/2, 16/2, 17, 18

FOREST AREA :-

AREA 'A' = (12.00 x 9.83)
= 117.96SQM

AREA 'B' X 2 = 2[{(½x3.00 x 1.50)-(d)}]
= 2[(2.25)-(½ab)]
= 2[(2.25) - (½ x 1.68 x 0.34)]
= 2(2.25 - 0.76)
= 2x1.49
= 2.98 SQM

TOTAL AREA (A+B) = 117.96 + 2.98
= 120.94SQM.
= 0.0121Ha.

NON FOREST AREA = 9790.26SQM.
= 0.979011a.

SCALE:- AS SHOWN		DRAWN BY :- PARVEEN GUPTA
DATE:- 19-03-2018		DRG. NO. FOREST/SCRIS/1450

PARVEEN GUPTA
M/S REAL BUILDERS
HAER PVR CINEMA,
OPP. NATHU SWEETS
G.T. ROAD PANIPAT (HR)
MOB. NO. 9896006555, 9215698555
MAIL ID : parveen5111@yahoo.com

Joint Secretary
Ch. Basti Ram Bhakhar Memorial
Educational Trust
Bhattu Kalan (Fatehabad)

APPLICANT SIGN.