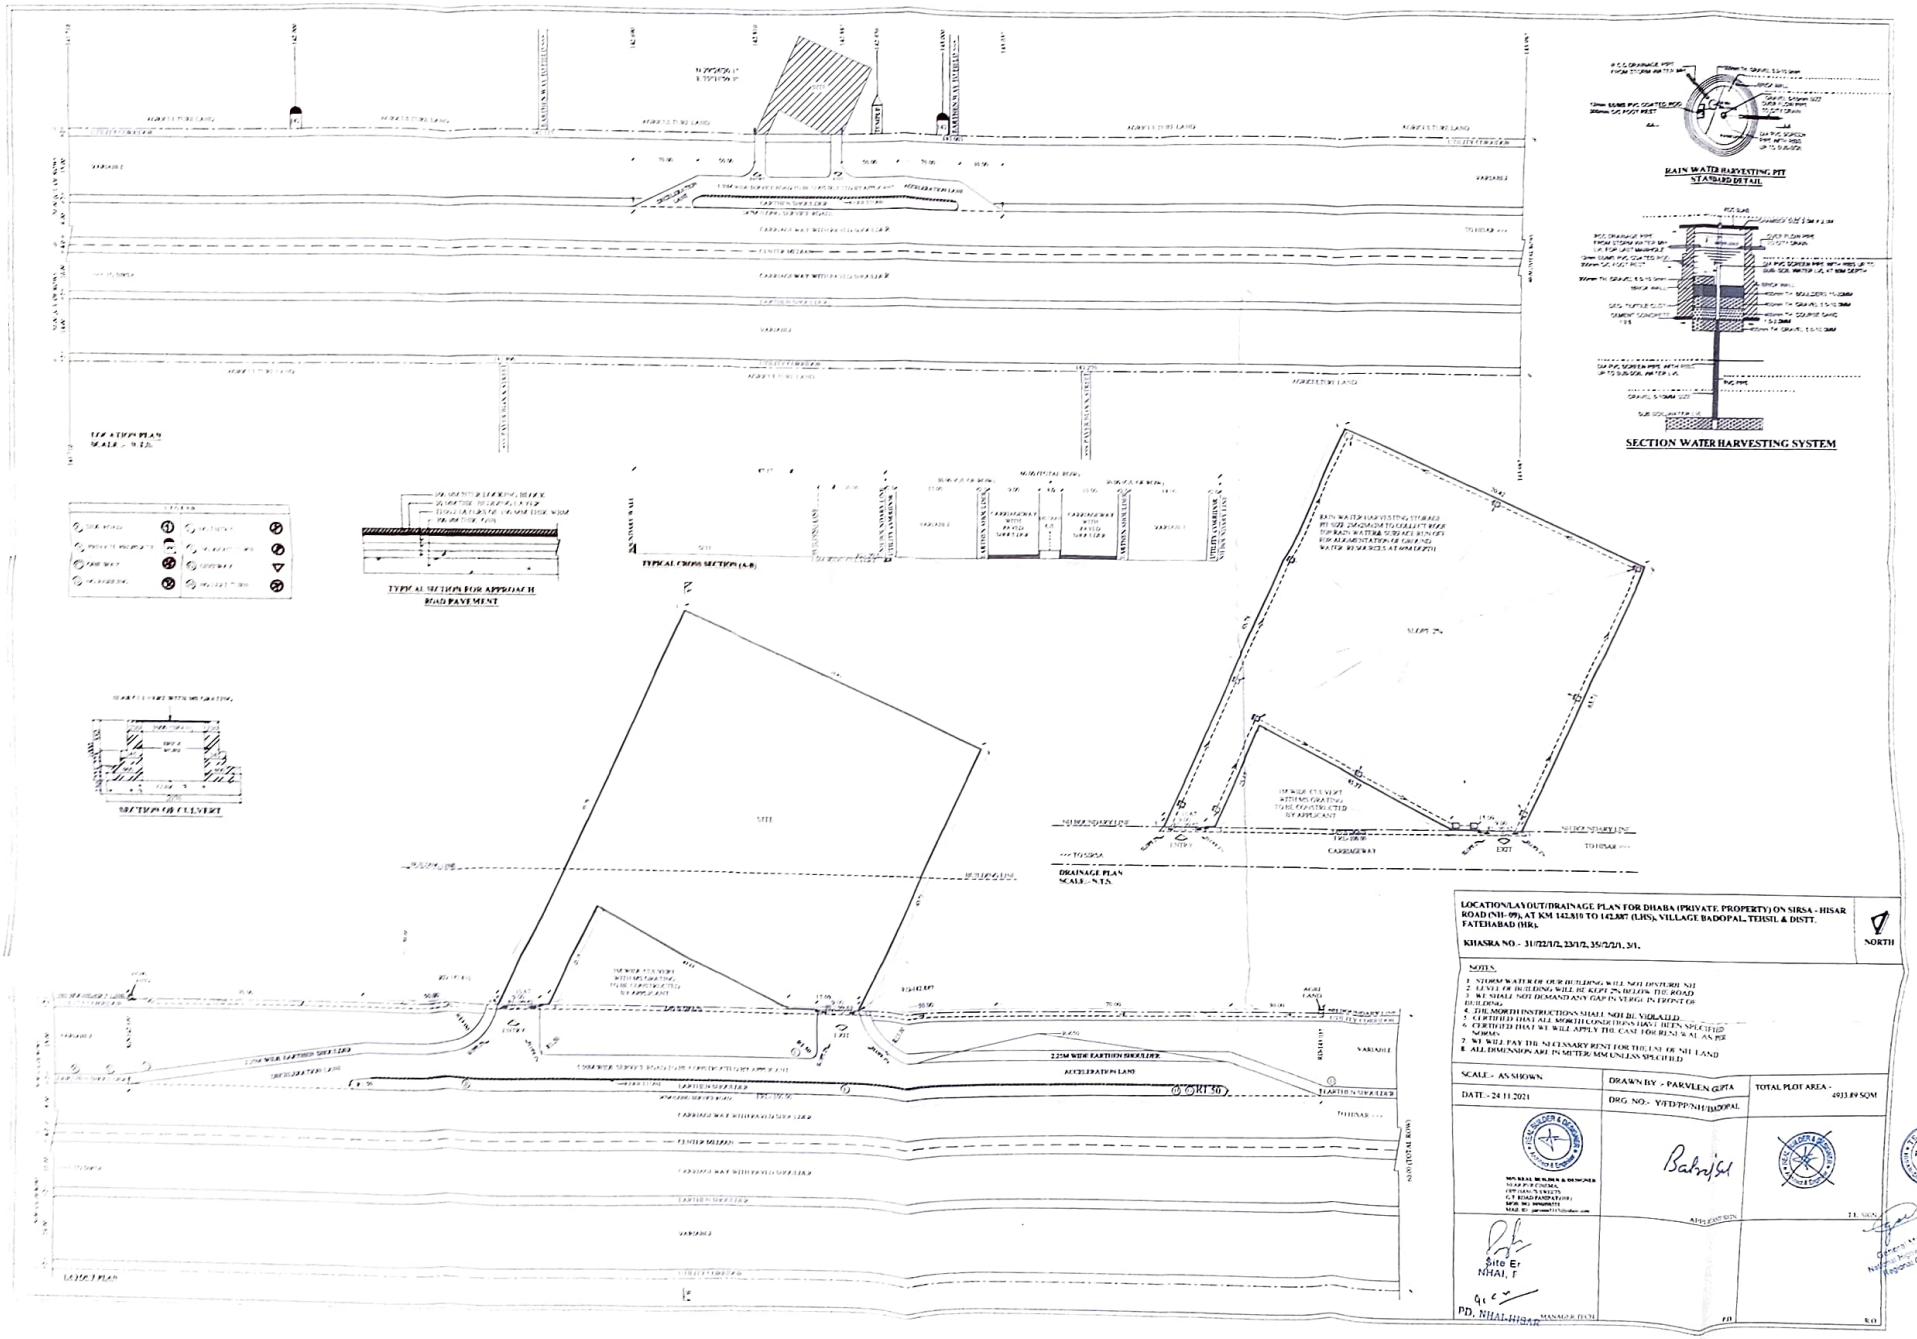
RAIN WATER HARVESTING PIT
STANDARD DETAIL
SECTION WATER HARVESTING SYSTEM
TYPICAL SECTION FOR APPROACH ROAD PAVEMENT
TYPICAL CROSS SECTION (A-B)
SECTION OF CULVERT
DRAINAGE PLAN
SCALE - N.T.S.
SITE
CARRIAGEWAY
ENTRY
EXIT
TO HISAR
2.25M WIDE EARTHEN SHOULDER
ACCELERATION LAND
KM 50
VARIABLE
LOCATION/LAYOUT/DRAINAGE PLAN FOR DHABA (PRIVATE PROPERTY) ON SIRSA - HISAR ROAD (NH-09), AT KM 142.810 TO 142.887 (LHS), VILLAGE BADOPAL, TEHSIL & DISTT. FATEHABAD (HR).
KHASRA NO. - 31/22/1/2, 23/1/2, 35/2/2/1, 3/1.
NORTH
NOTES:
1. STORM WATER OF OUR BUILDING WILL NOT DISTURB NH
2. LEVEL OF BUILDING WILL BE KEPT 2% BELOW THE ROAD
3. WE SHALL NOT DEMAND ANY GAP IN STRIP IN FRONT OF BUILDING
4. THE MONTH INSTRUCTIONS SHALL NOT BE VIOLATED
5. CERTIFIED THAT ALL MONTH CONDITIONS HAVE BEEN SPECIFIED
6. CERTIFIED THAT WE WILL APPLY THE CASE FOR RENT WAIVER
7. WE WILL PAY THE NECESSARY RENT FOR THE USE OF NH LAND
8. ALL DIMENSION ARE IN METER MM UNLESS SPECIFIED
SCALE - AS SHOWN
DRAWN BY - PARVEEN GUPTA
TOTAL PLOT AREA - 4933.89 SQM
DATE - 24.11.2021
DRG. NO.- Y/FD/PP/NH/BADOPAL
M/S REAL BUILDER & DESIGNER
SIRSA PURI CINEMA,
OPP. GAN VIHAR,
G.T. ROAD FATEHABAD
Site Er NHAI, F
PD, NHAI, HISAR
MANAGER TECH
PD
R.O
APPROVED BY
TE SIGN
Project-I
Director Manager (Tech)
National Highways Authority of India
Regional Office, Chandigarh