# PROPOSED LAYOUT PLAN FOR LAYING UNDER GROUND OFC CABLE ALONG THE ROAD SHAM CHOURASSI CHOWK TO HOSHIARPUR (TANDA CHOWK) TOTAL ROUTE-20200M

| LEGENDS | |
|---|---|
| ● | MH |
| —— | PROPOSED OFC |

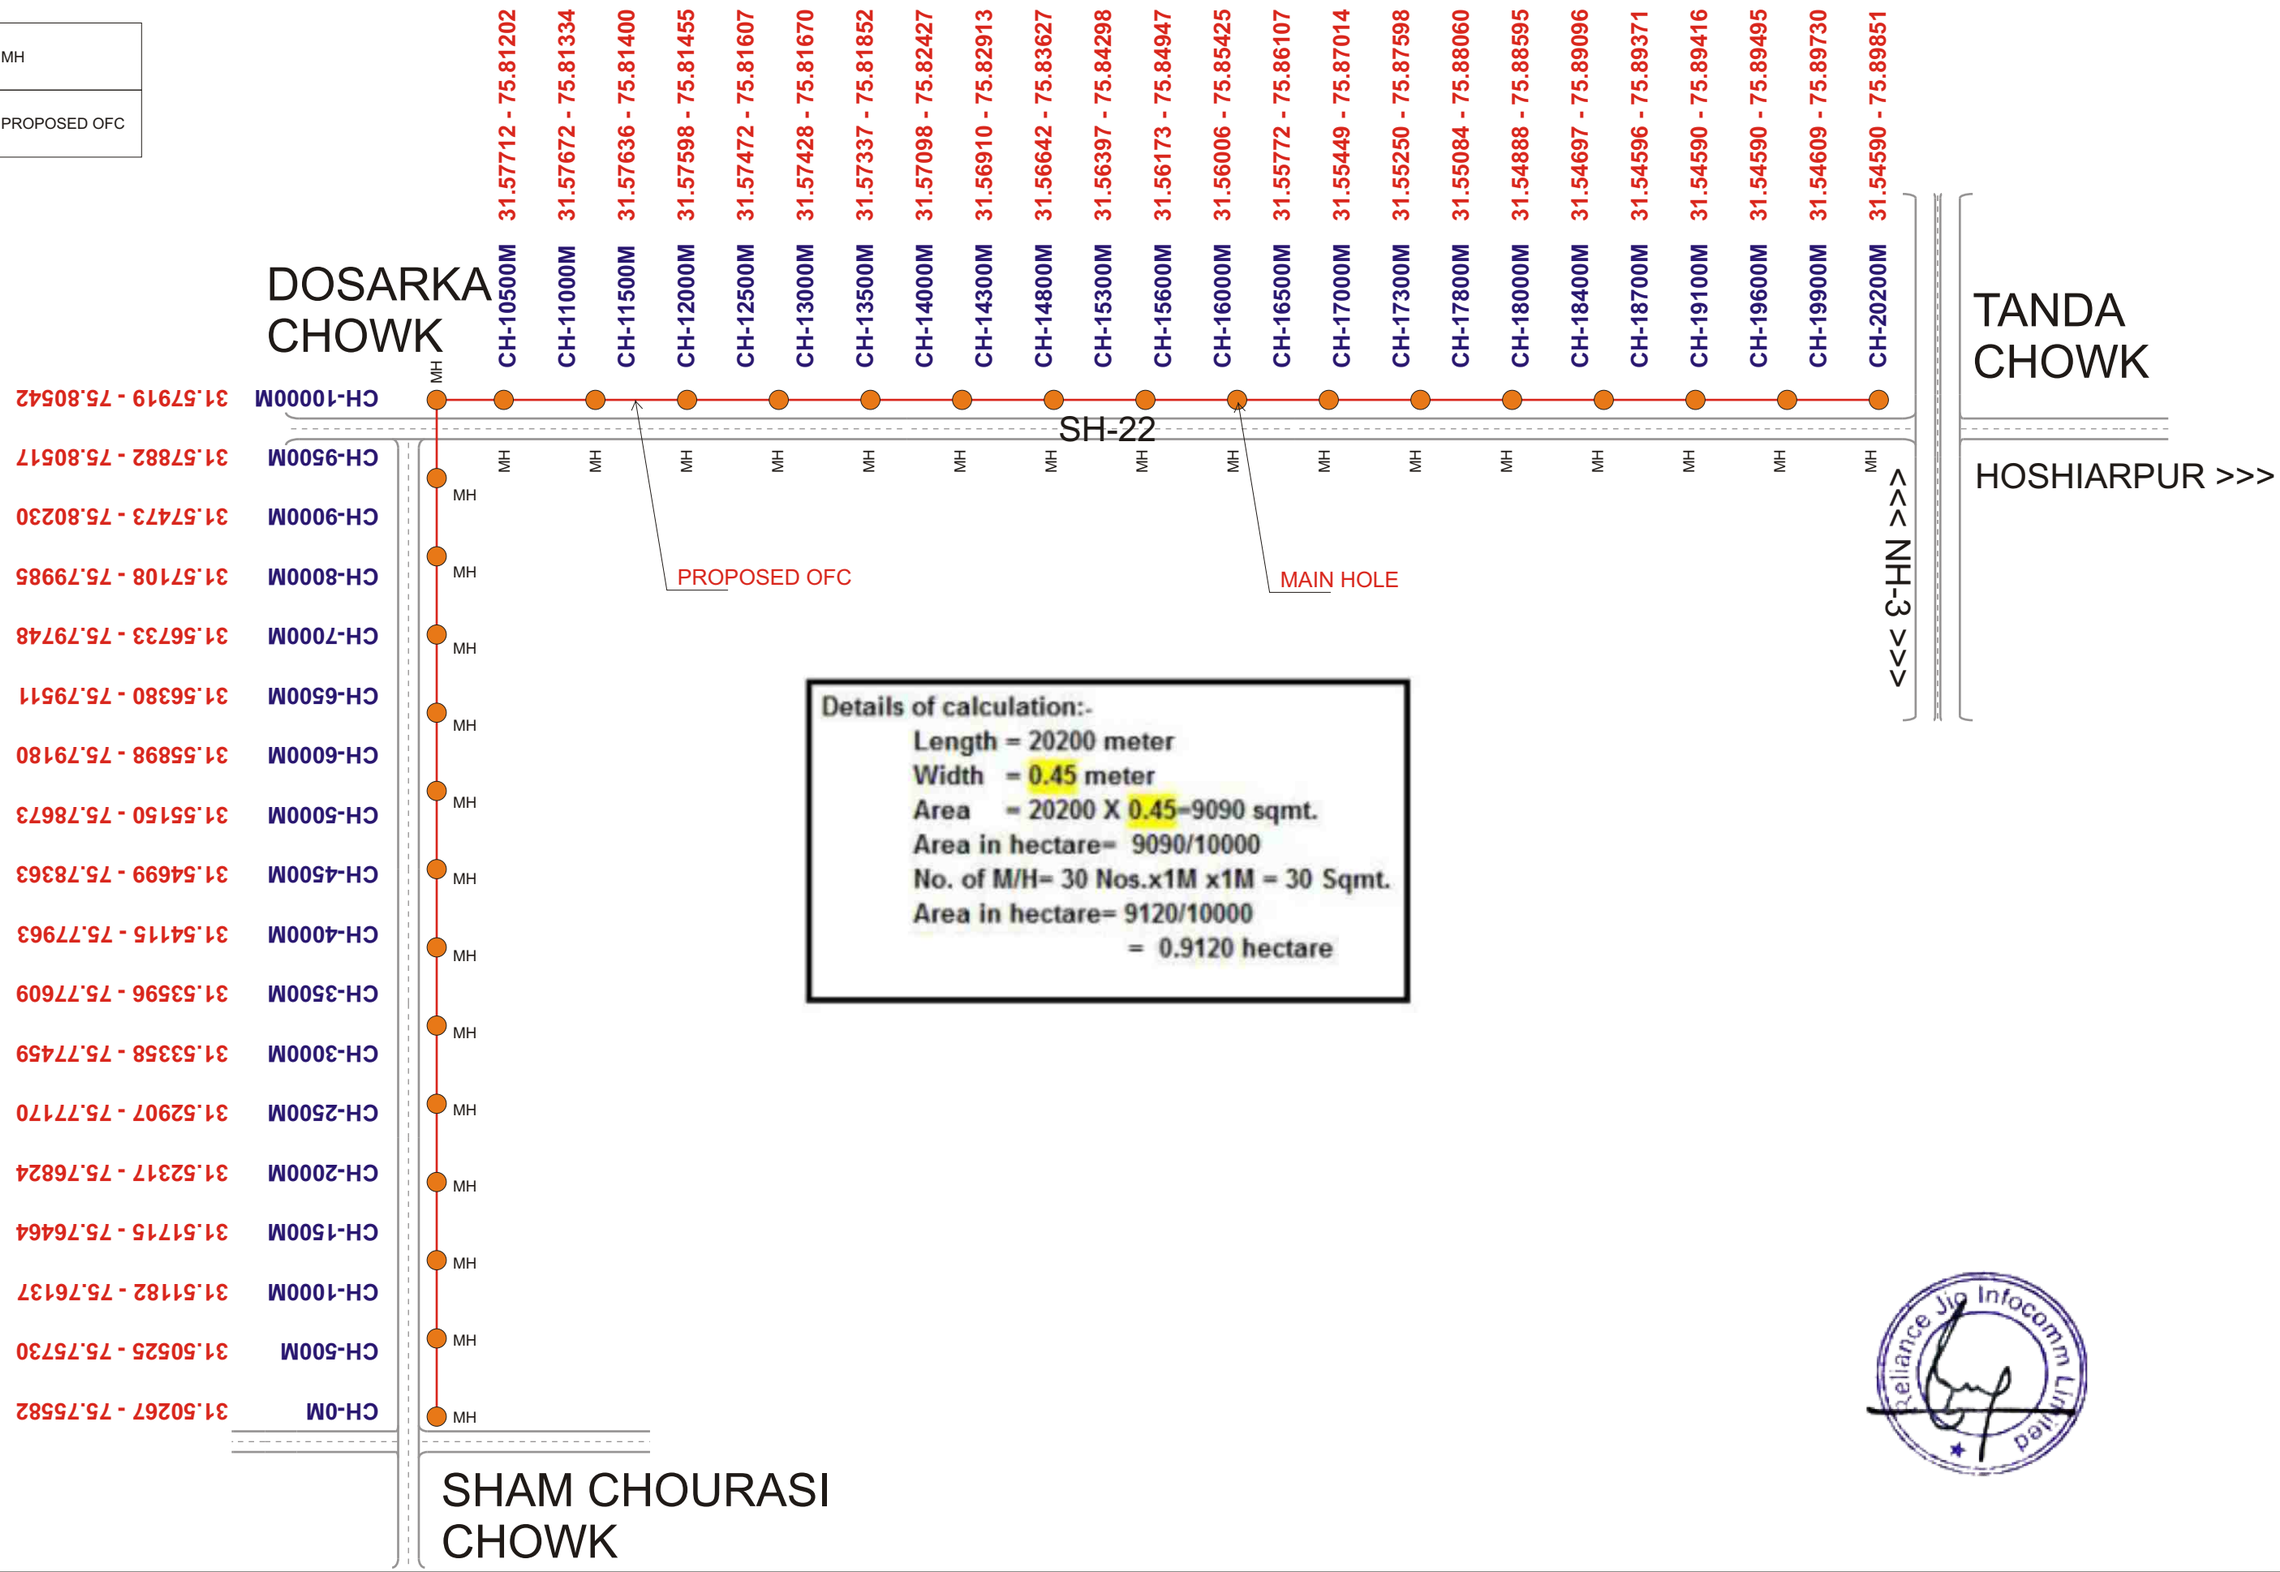


**Details of calculation:-**

Length = 20200 meter
Width = 0.45 meter
Area = 20200 X 0.45=9090 sqmt.
Area in hectare= 9090/10000
No. of M/H= 30 Nos.x1M x1M = 30 Sqmt.
Area in hectare= 9120/10000
= 0.9120 hectare

Reliance Jio Infocomm Limited