**KEY PLAN FOR IMPROVEMENT OF ROAD S FROM NH-03 TO DHOBIGHAT HOSHIARPUR AND UNA ROAD INCLUDING CONSTRUCTION OF NEW ROAD.TESHIL & DISTT. HOSHIARPUR.**

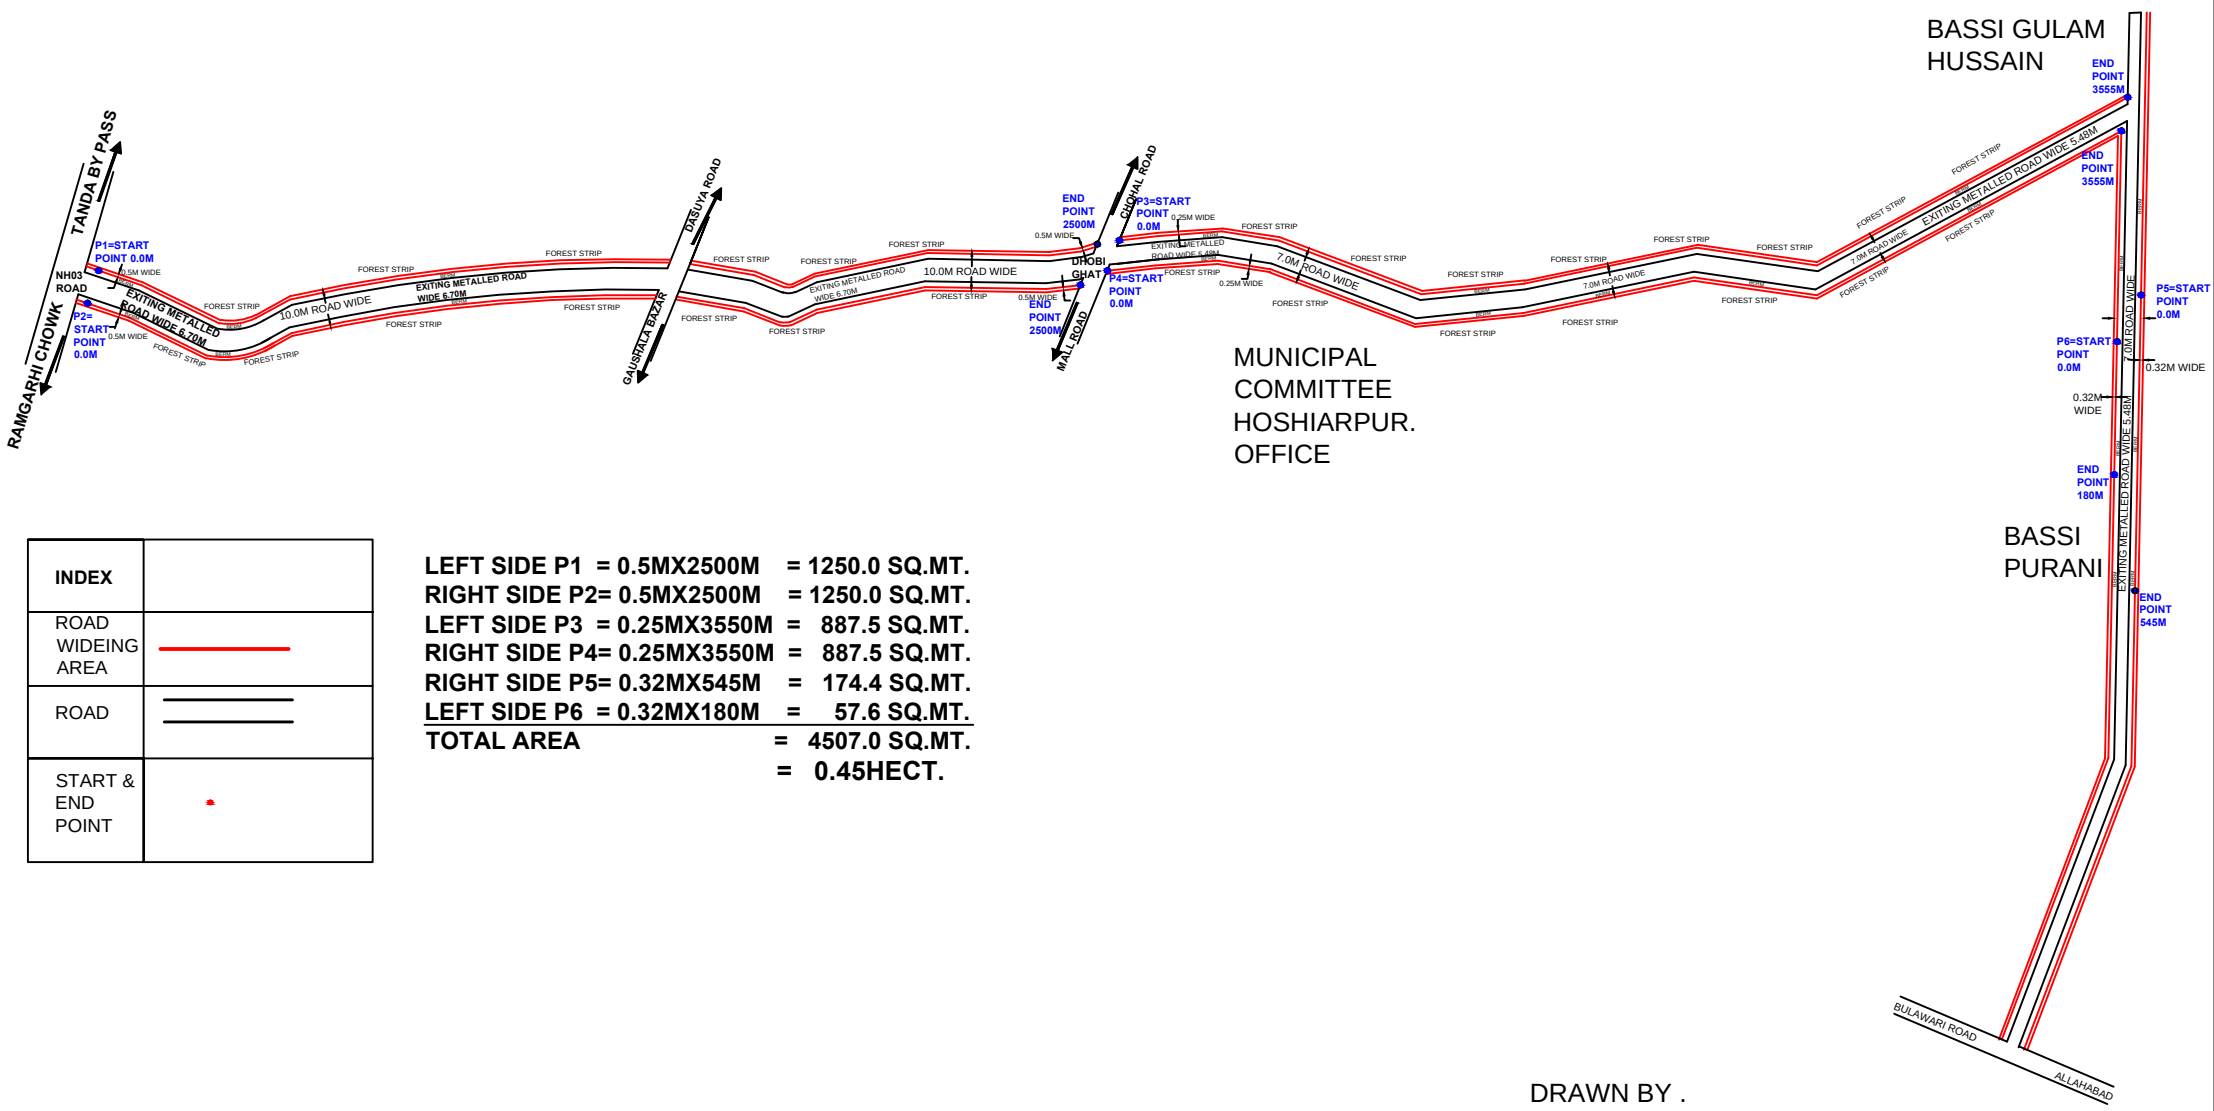


| INDEX | |
|---|---|
| ROAD WIDEING AREA | |
| ROAD | |
| START & END POINT | |

**LEFT SIDE P1 = 0.5MX2500M = 1250.0 SQ.MT.**
**RIGHT SIDE P2= 0.5MX2500M = 1250.0 SQ.MT.**
**LEFT SIDE P3 = 0.25MX3550M = 887.5 SQ.MT.**
**RIGHT SIDE P4= 0.25MX3550M = 887.5 SQ.MT.**
**RIGHT SIDE P5= 0.32MX545M = 174.4 SQ.MT.**
**LEFT SIDE P6 = 0.32MX180M = 57.6 SQ.MT.**
**TOTAL AREA = 4507.0 SQ.MT.**
**= 0.45HECT.**

DRAWN BY .