Date of the Proposal:

Title of the Project: Upgradation & Maintenance of road from L074-Kraldaji to Syed Abad Dedikoot, Package No. JK082009, Block: Kupwara, Length = 2.50 Km, PMGSY-II

File No. FF/JK/Road/123537/2021

Date of Proposal: 19-Feb-2021

"LAYOUT PLAN WITH DIMENSIONS OF KRALDAJI SYEDABAD DEDIKOOT ROAD"

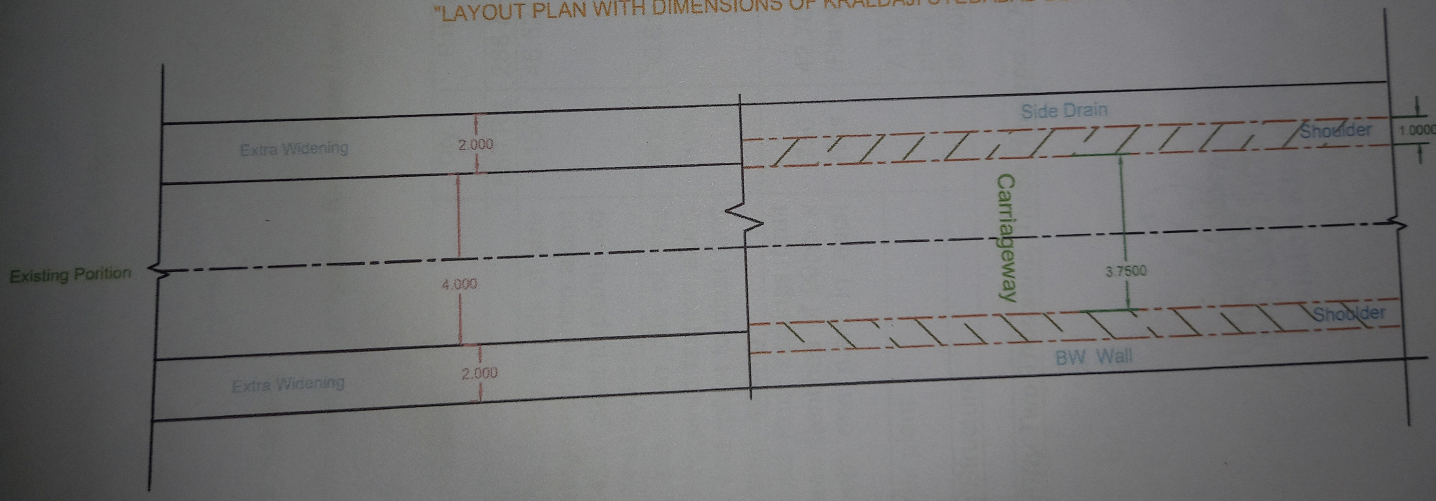

Calculations:
Length of road in forest area:1037 m
Existing road in forest: 1037 * 4 = 0.4148 ha
Widening road in forest: 1037* 4 =0.4148 ha
"Total Forest Area" = 0.4148+0.4148= 0.83 ha

Executive Engineer
PMGSY-II/JKRRDA
Division Kupwara