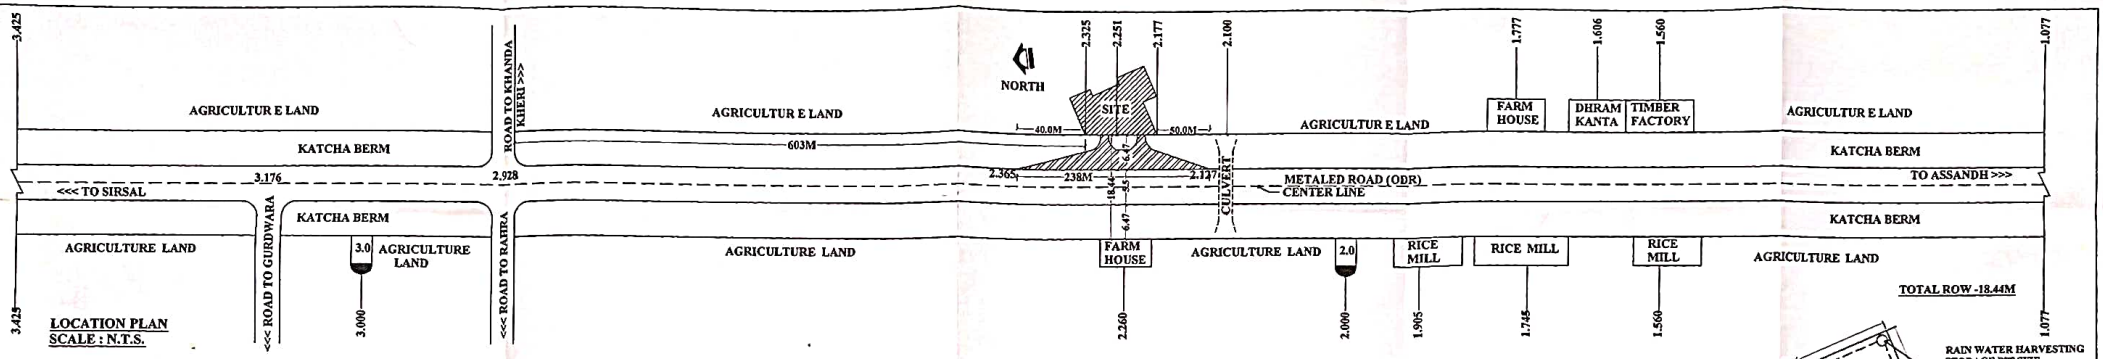

LOCATION PLAN
SCALE : N.T.S.

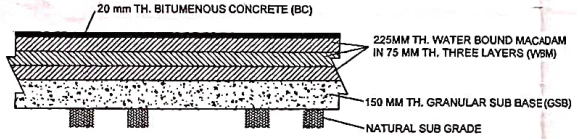

TYPICAL SECTION THROUGH ASPHALT AREA IN ENTRY/ EXIT APPROACH

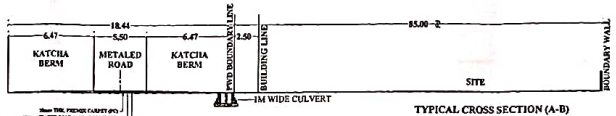

TYPICAL CROSS SECTION (A-B)

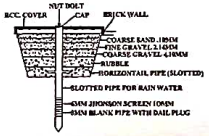

RAIN WATER HARVESTING SYSTEM

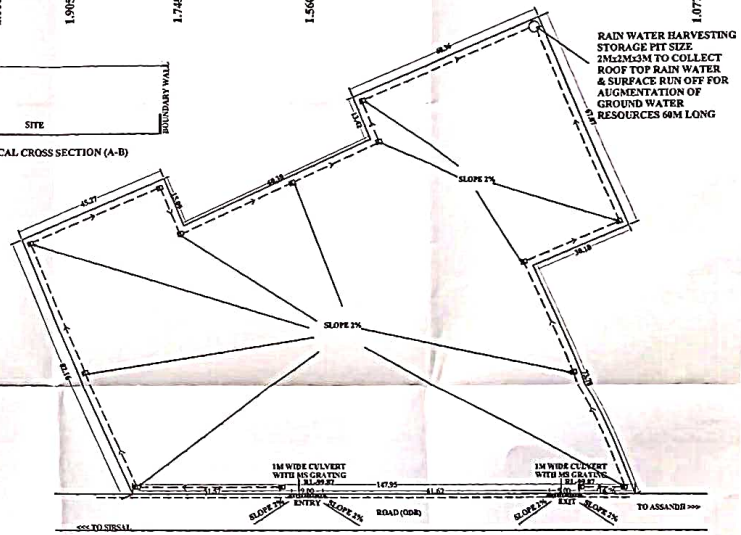

DRAINAGE PLAN
SCALE:N.T.S.

SITE

LEGEND	
(A) PRIVATE PROPERTY	(E) COMPULSERY DIRECTION CONTROL
(B) GIVEWAY	(F) NO RIGHT TURN
(C) ONE WAY	(G) NO PARKING
(D) NO ENTRY	(H) NO LEFT TURN

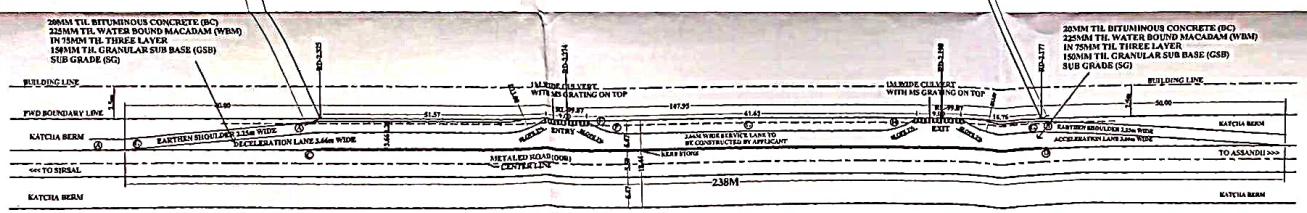

LAYOUT PLAN
SCALE 1:300

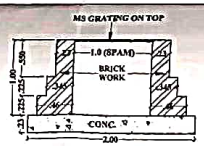

SECTION OF CULVERT

LAYOUT / LOCATION / DRAINAGE PLAN FOR PRIVATE PROPERTY(BANQUET HALL), SITUATED ON ASSANDH TO SIRSAL ROAD (ODR), RD-2.251 (RHS), AT VILLAGE KHANDA KHERI, TEHSIL ASSANDH, DISTT. KARNAL (HR).

NORTH

KHASRA NO. 79//25/2, 24/1/2, 87//5/1, 4/2, 6/1, 6/2, 7/1/1

CERTICATES / NOTES:

1. STORM WATER OF OUR BUILDING WILL NOT DISTURB THE ODR
2. [illegible] WILL BE PROVIDED BY US
3. LEVEL OF BUILDING WILL BE KEPT 2 M BELOW THE ODR ROAD
4. WE SHALL NOT DEMAND ANY GAP IN VERGE IN FRONT OF BUILDING
5. THE NORTH INSTRUCTIONS SHALL NOT BE VIOLATED
6. CERTIFIED THAT ALL NORTH CONDITIONS HAVE BEEN SPECIFIED
7. CERTIFIED THAT WE WILL APPLY THE CASE FOR RENEWAL AS PER NORMS
8. WE WILL PAY THE NECESSARY RENT FOR THE USE OF ODR LAND
9. CERTIFICATION ACCESS TO THE RO ONLY THROUGH ACCELERATION DECELERATION LANE
10. GRAS MARKINGS SHALL BE DONE AS PER DIRECTIONS OF PWD/NORTH AUTHORITY AS PER ROAD
11. ALL DIMENSION ARE IN METER/ MM UNLESS SPECIFIED

SCALE:- AS SHOWN	UNIQUE DESIGNS GROUP Paroun Road, Opp Bhati Hospital Gharaunda (Karnal) Hr M - [illegible] 437931
DATE:- 22-12-2020	UNIQUE DESIGNS GROUP # ARANPURA ROAD, NEAR KANWAR NURSING HOME, GHARAUNDA (132114) PHONE: 09805-437-931, 82050-32-931 E-MAIL: uniquedesignsgroup@gmail.com
DRAWN BY :-PAWAN KUMAR	APPLICANT SIGN.
DRG. NO. PWD/KHANDA KHERI/1580	