1902403/2023/FCA SECTION-PCCF

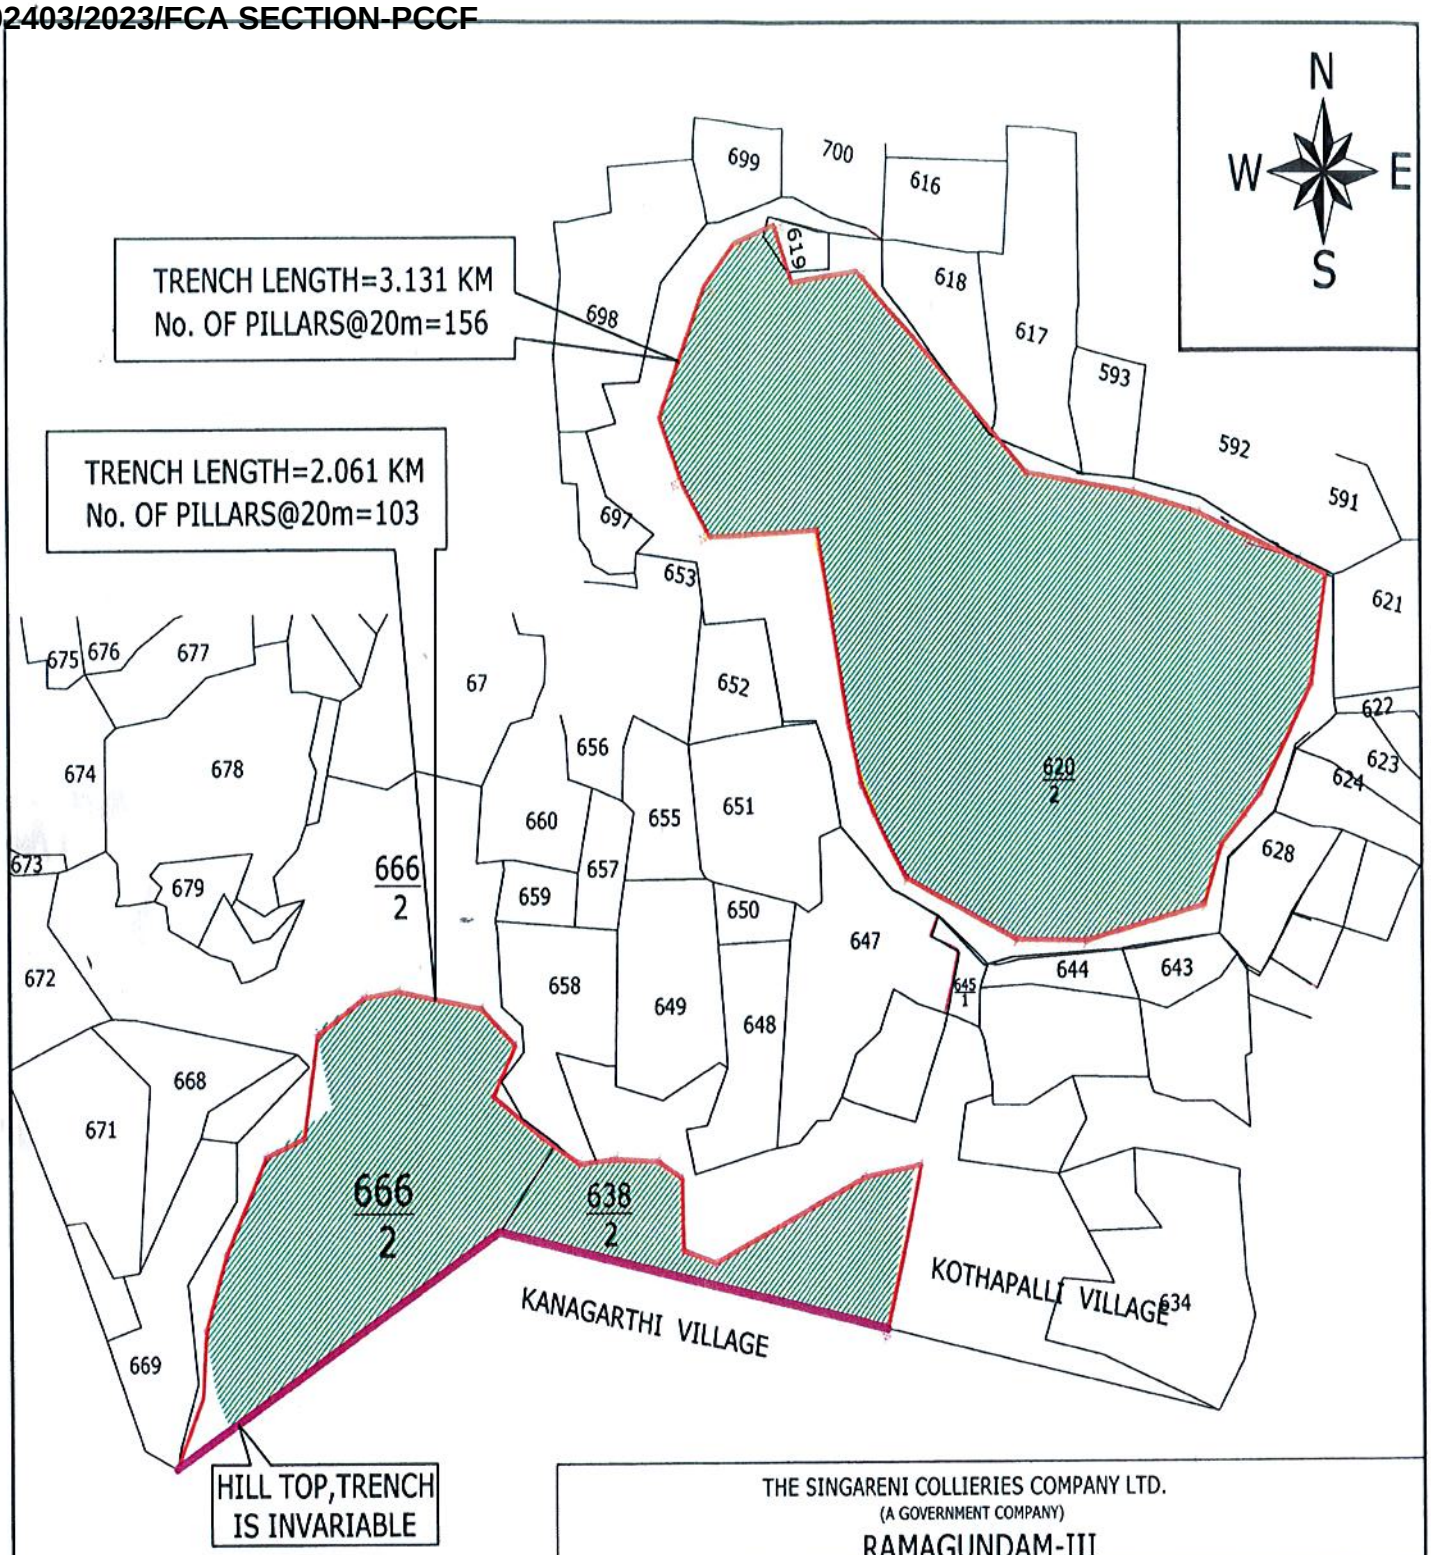

THE SINGARENI COLLIERIES COMPANY LTD.
(A GOVERNMENT COMPANY)
RAMAGUNDAM-III

INDEX ; Proposed land for Compensatory Afforestation

Proposed Trench cutting

Invariable Trench cutting

SUMMARY
TOTAL TRENCH LENGTH=5.192 KM
TOTAL No. OF PILLARS@20m=259
TOTAL No. OF SURVEY PILLARS=48

GRAND TOTAL No. OF PILLARS=307

SIZE OF PILLAR:-

REVENUE PLAN SHOWING THE PROPOSED TRENCH CUTTING AND PILLARS CONSTRUCTION AT ESALA THAKKALLAPALLY (V) RAMAGUNDAM (MDL) FOR THE PURPOSE OF COMPENSATORY AFFORESTATION IN LIEU OF REQUIREMENT OF FOREST LAND FOR RG OCP-II PROJECT.

R.F =1; 7,920

PLAN No. RG3/SUR/LASTATUS/8/2012/
L r. No.

District Forest Officer
PEDDAPALLY

FOREST RANGE OFFICER
PEDDAPALLI

Area survey Officer RG-III | Sr.Estates Officer RG-III | Genaral Manager RG-III