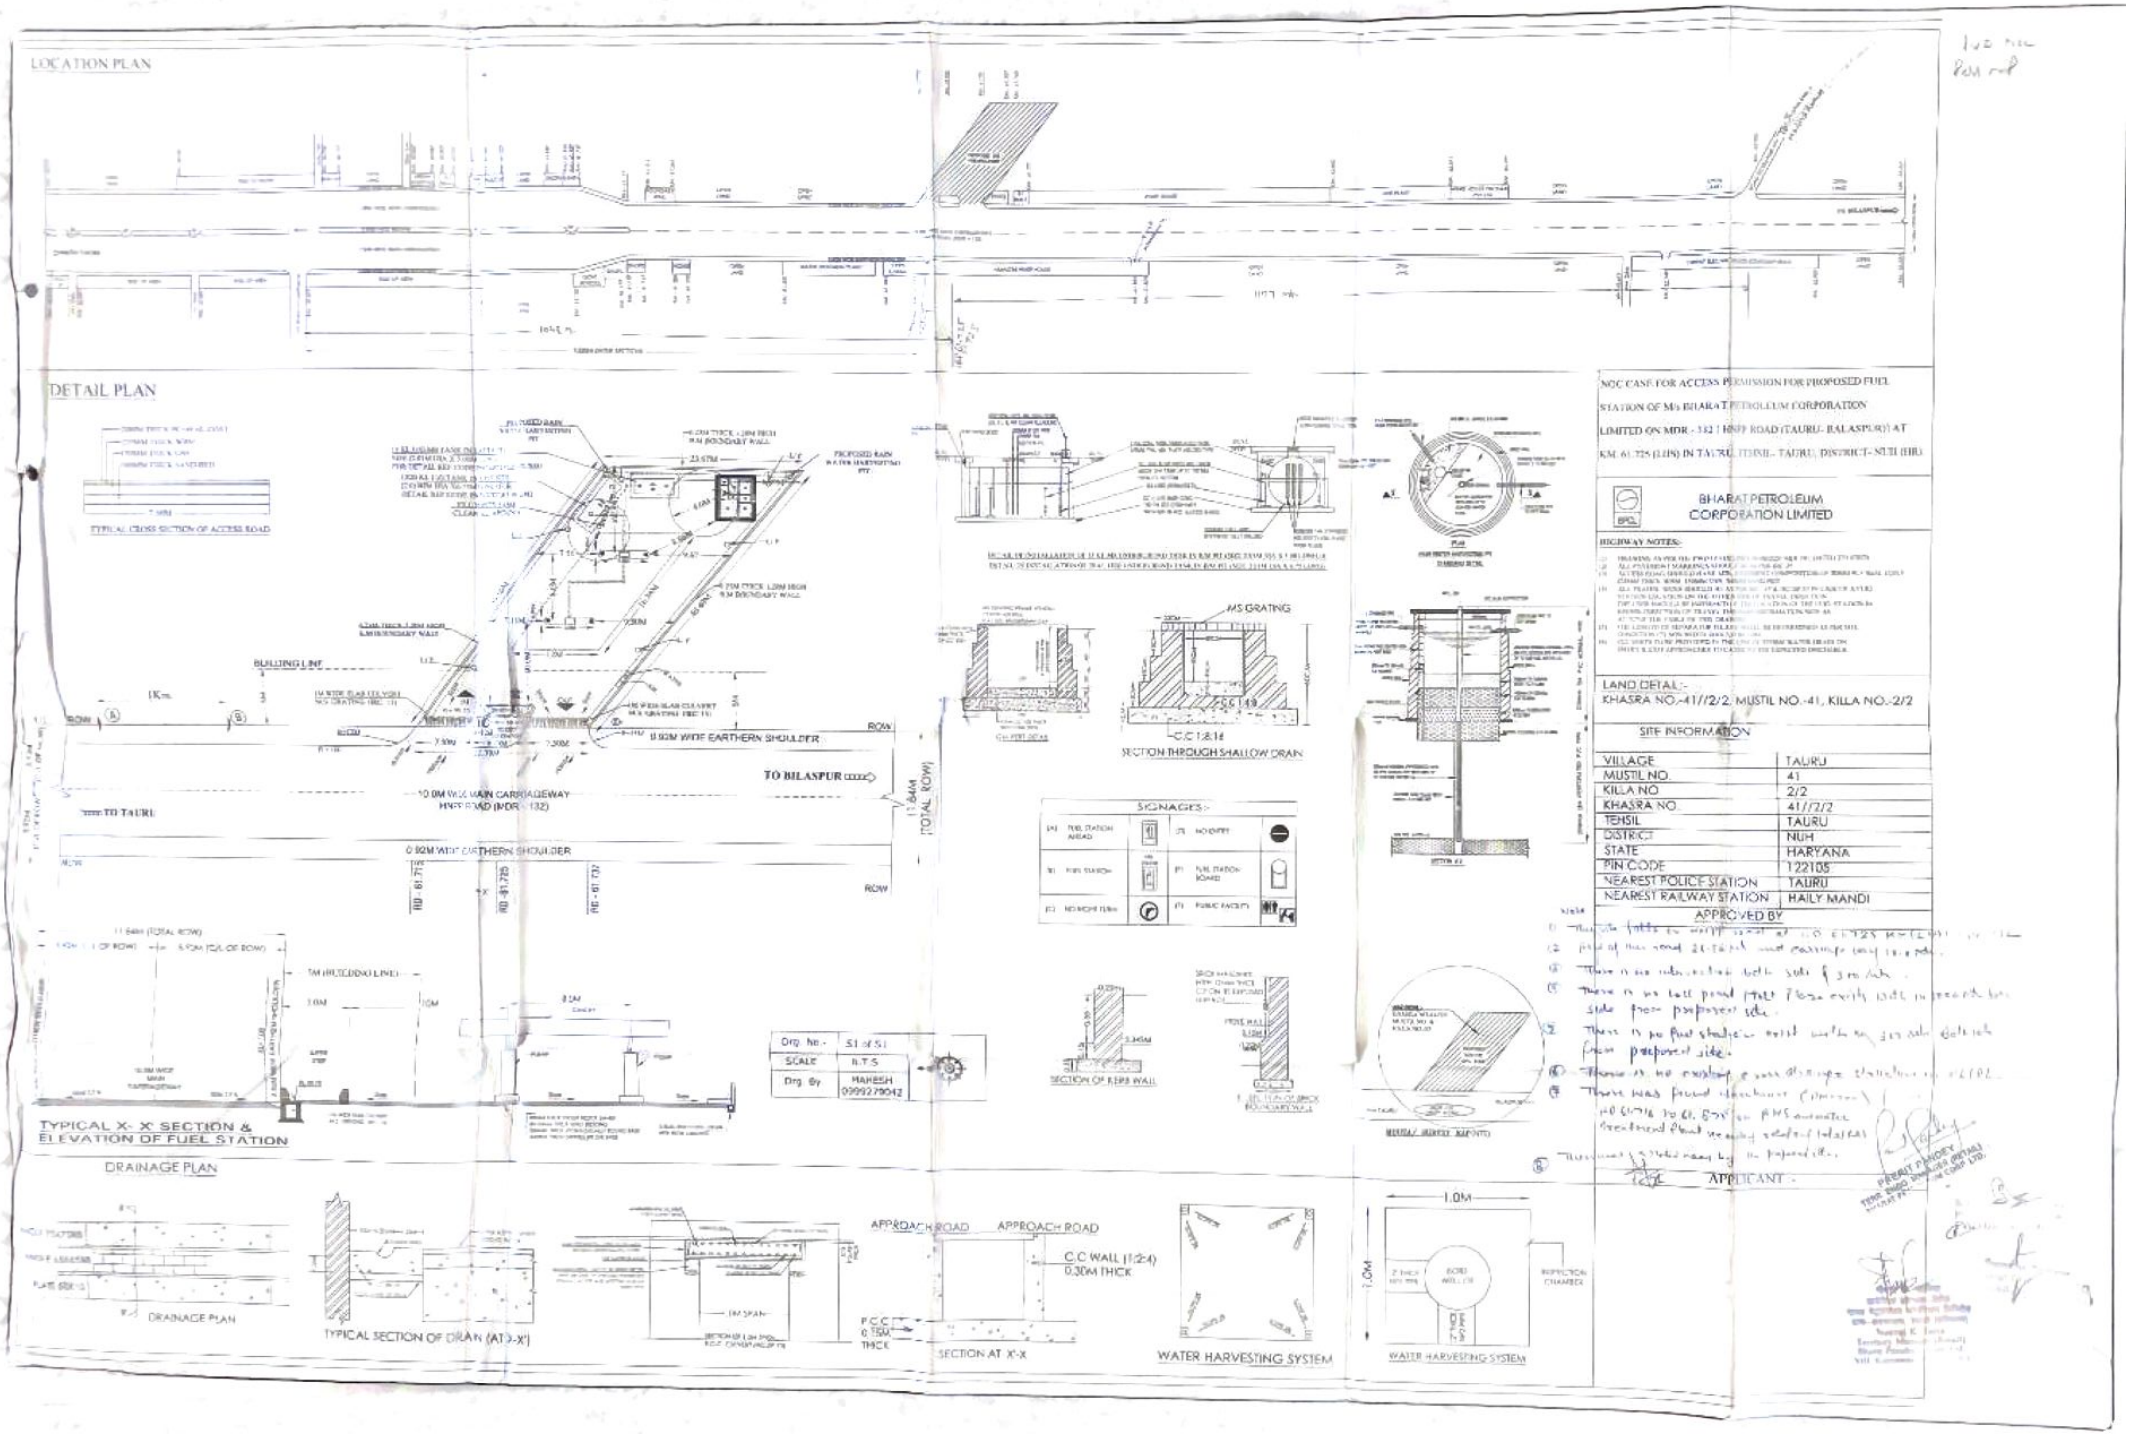
LOCATION PLAN
DETAIL PLAN
TYPICAL CROSS SECTION OF ACCESS ROAD
BUILDING LINE
0.92M WIDE EARTHERN SHOULDER
10.0M WIDE MAIN CARRIAGEWAY
TO BILASPUR
TO TAURU
11.84M (TOTAL ROW)
MS GRATING
SECTION THROUGH SHALLOW DRAIN
SIGNAGES :-
SECTION OF RETAIN WALL
TYPICAL X- X' SECTION & ELEVATION OF FUEL STATION
DRAINAGE PLAN
TYPICAL SECTION OF DRAIN (AT X-X')
APPROACH ROAD
C.C WALL (1:2:4) 0.30M THICK
SECTION AT X'-X
WATER HARVESTING SYSTEM
NOC CASE FOR ACCESS PERMISSION FOR PROPOSED FUEL STATION OF M/s BHARAT PETROLEUM CORPORATION LIMITED ON MDR - 132 (HSIIDC ROAD (TAURU- BALASPUR)) AT KM. 61.725 (LHS) IN TAURU TEHSIL- TAURU, DISTRICT- NUH (HR)
BHARAT PETROLEUM CORPORATION LIMITED
HIGHWAY NOTES:
LAND DETAIL :-
KHASRA NO.-41//2/2, MUSTIL NO.-41, KILLA NO.-2/2
SITE INFORMATION
VILLAGE TAURU
MUSTIL NO. 41
KILLA NO. 2/2
KHASRA NO. 41//2/2
TENSIL TAURU
DISTRICT NUH
STATE HARYANA
PIN CODE 122105
NEAREST POLICE STATION TAURU
NEAREST RAILWAY STATION HAILY MANDI
APPROVED BY
APPLICANT :-
Drg. No. - S1 of S1
SCALE N.T.S
Drg. By MAHESH 09992799042

1