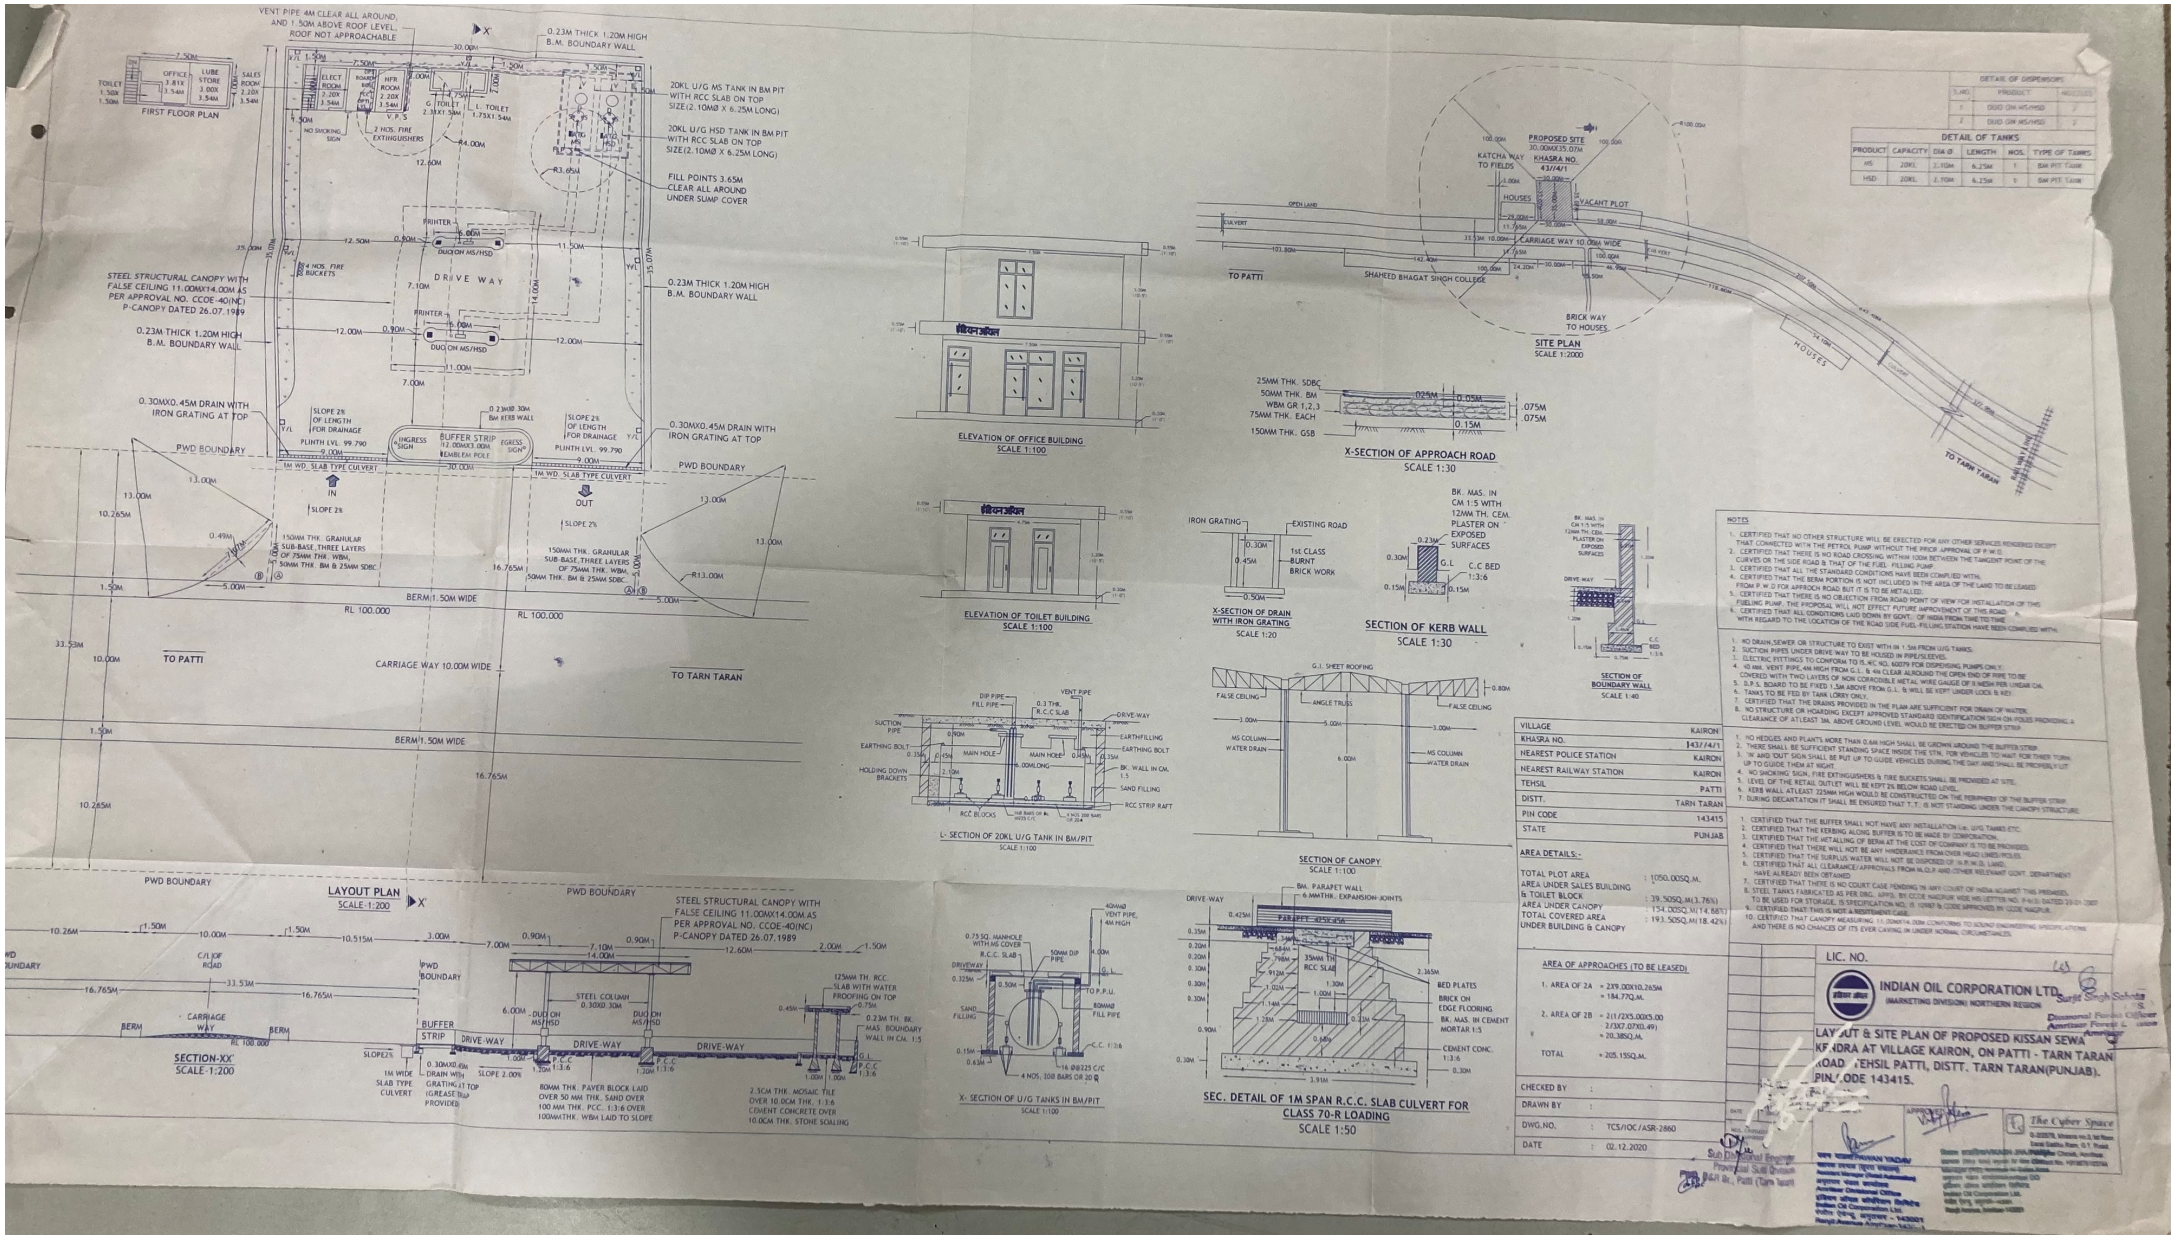
FIRST FLOOR PLAN
LAYOUT PLAN
SCALE-1:200
SECTION-XX
SCALE-1:200
ELEVATION OF OFFICE BUILDING
SCALE 1:100
ELEVATION OF TOILET BUILDING
SCALE 1:100
SITE PLAN
SCALE 1:2000
X-SECTION OF APPROACH ROAD
SCALE 1:30
X-SECTION OF DRAIN WITH IRON GRATING
SCALE 1:20
SECTION OF KERB WALL
SCALE 1:30
SECTION OF BOUNDARY WALL
SCALE 1:40
L- SECTION OF 20KL U/G TANK IN BM/PIT
SCALE 1:100
SECTION OF CANOPY
SCALE 1:100
X- SECTION OF U/G TANKS IN BM/PIT
SCALE 1:100
SEC. DETAIL OF 1M SPAN R.C.C. SLAB CULVERT FOR CLASS 70-R LOADING
SCALE 1:50
DETAIL OF TANKS
DETAIL OF DISPENSORS
NOTES
AREA DETAILS:-
AREA OF APPROACHES (TO BE LEASED)
LIC. NO.
INDIAN OIL CORPORATION LTD.
(MARKETING DIVISION) NORTHERN REGION.
LAYOUT & SITE PLAN OF PROPOSED KISSAN SEWA KENDRA AT VILLAGE KAIRON, ON PATTI - TARN TARAN ROAD, TEHSIL PATTI, DISTT. TARN TARAN(PUNJAB). PIN CODE 143415.
TCS/IOC/ASR-2860
02.12.2020