KODWAR PH-1 & PH-2, 33 KV TRANSMISSION LINE PROJECT
DISTRICT KHANDWA, DIVISION KHANDWA
ALTERNATIVE MAP

TOPOSHEET NO. 55-B-8

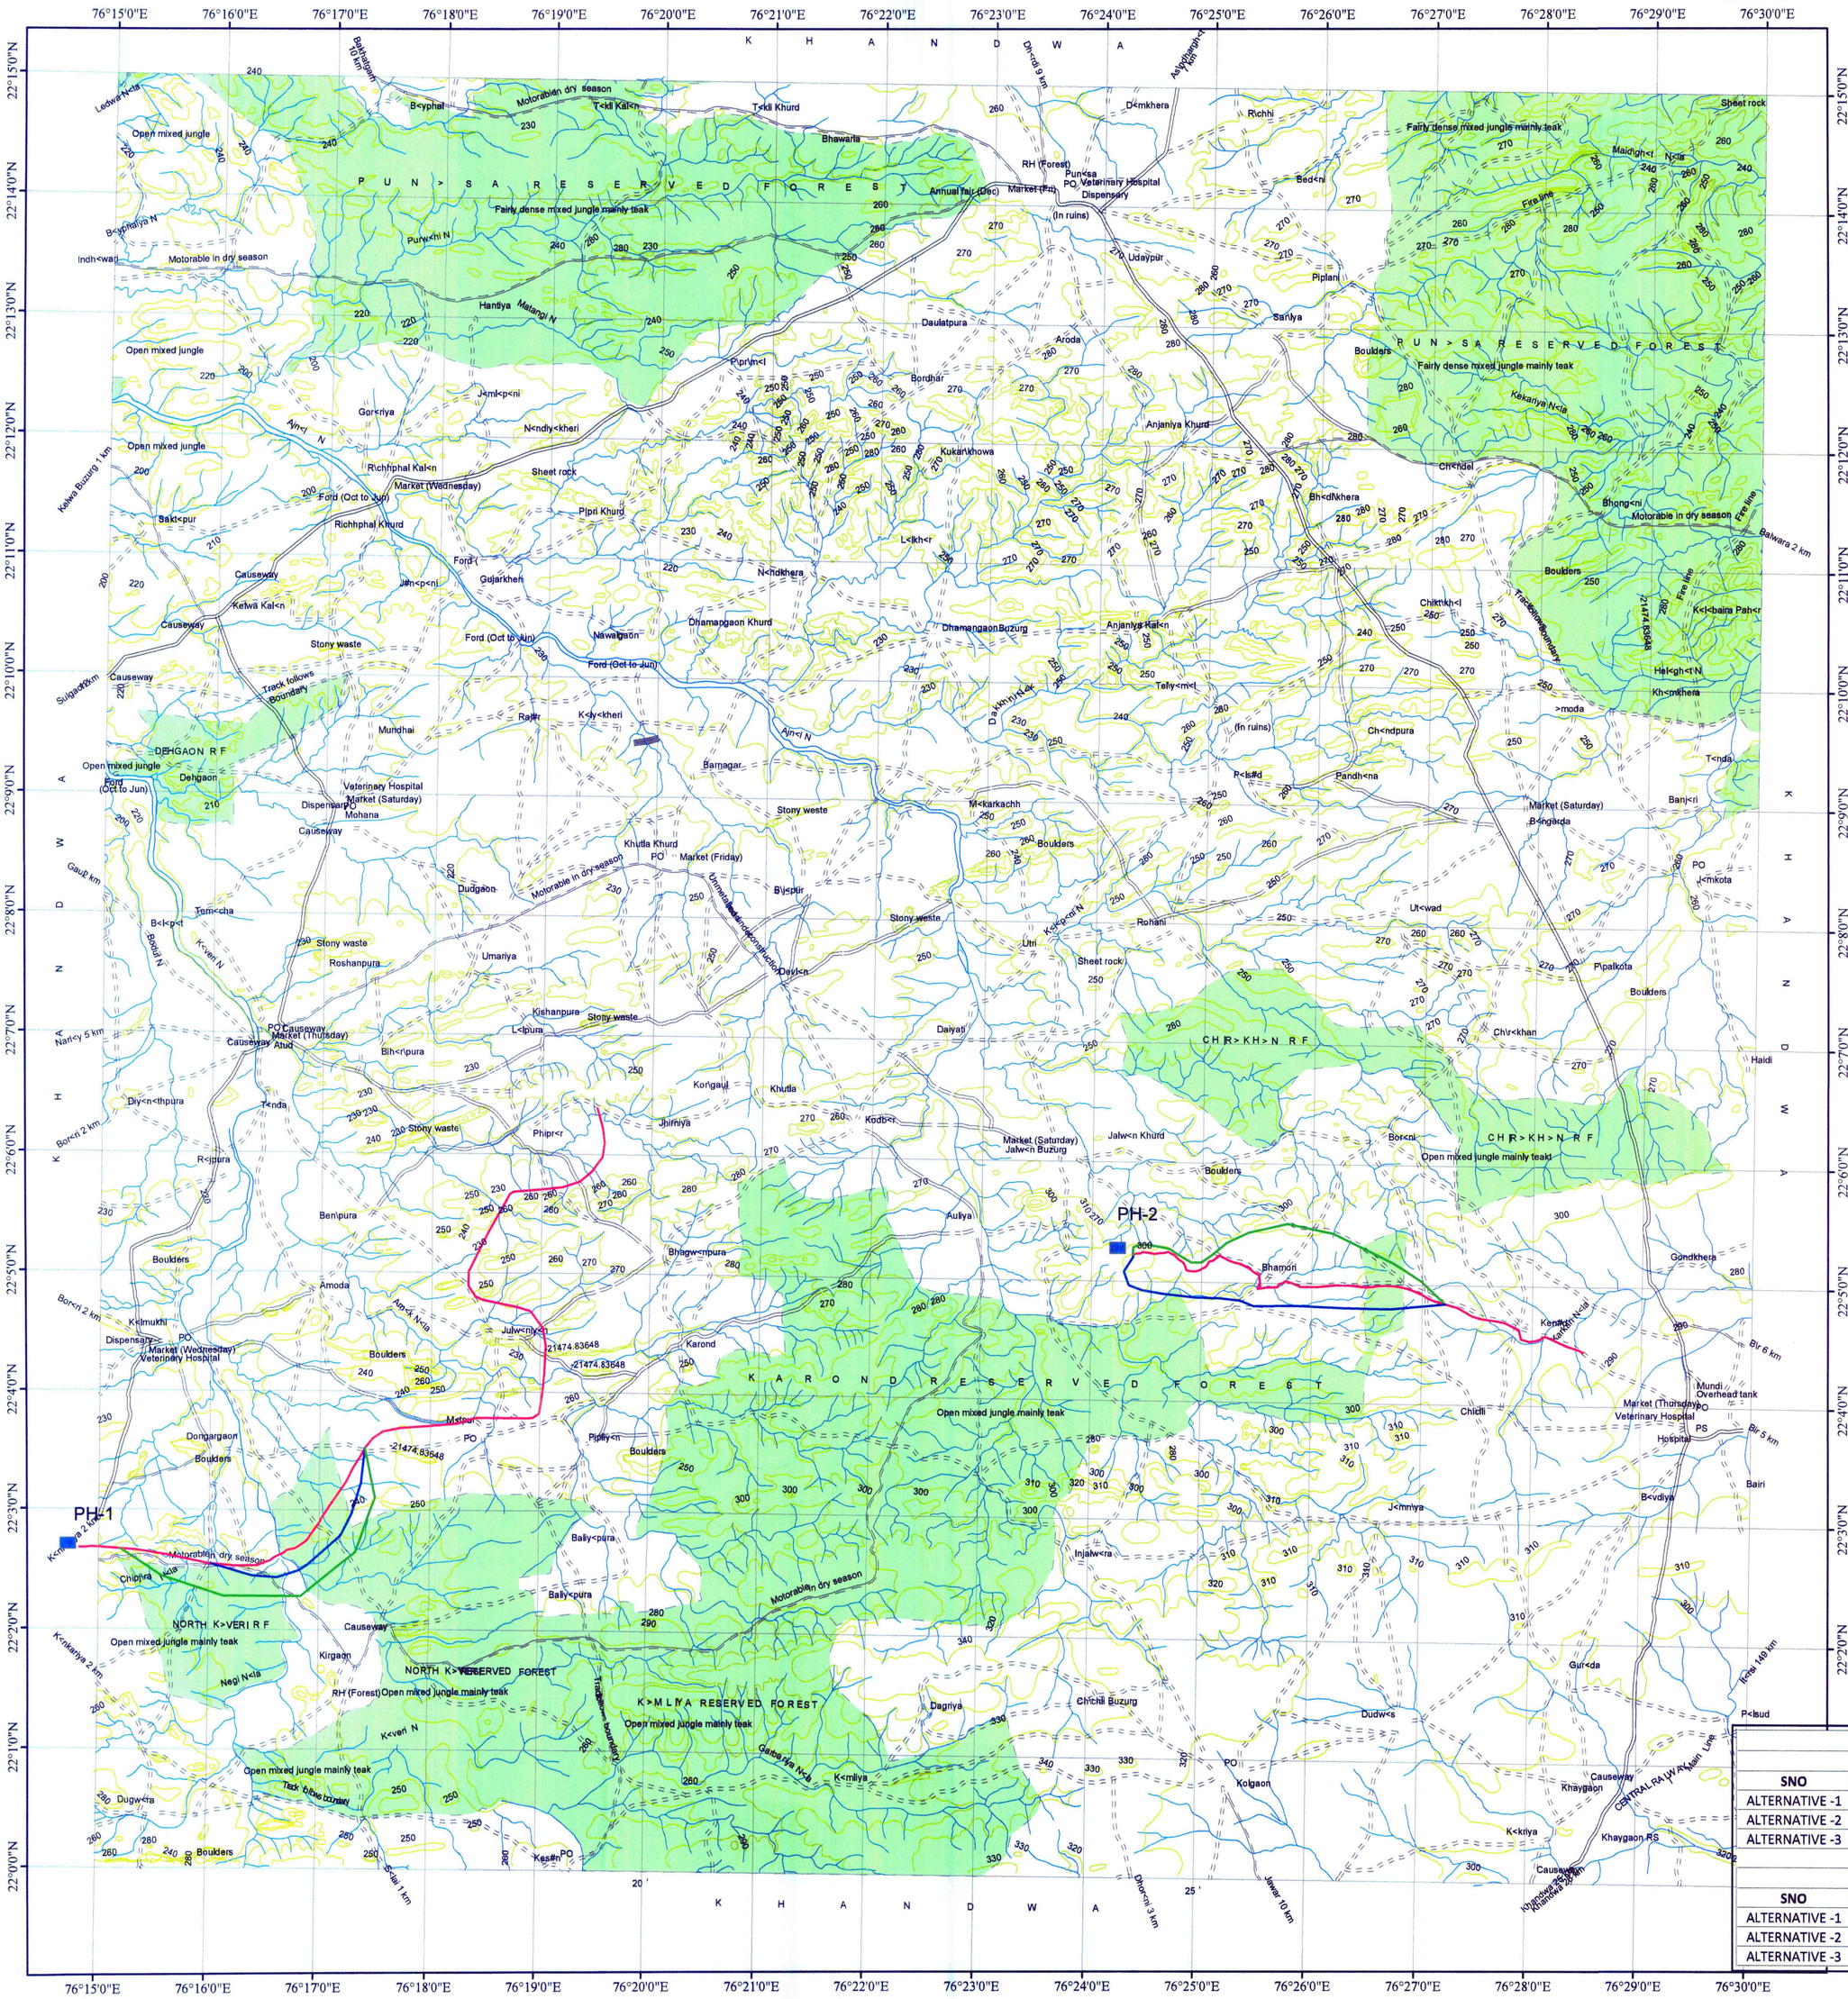

SOI FEATURE

Administrative Feature
- District boundary
- Subdivision, tehsil, taluk
- Village

Communication Feature
- Railway line Broad gauge
- Railmeter Narrow Gauge
- Road metalled
- Road Fair Weather
- Cart-track
- Pack-track/Foot Path
- Power line

Natural Feature
- Contour
- River bank
- Stream dry
- Stream perennial
- Water body Pernnial (River /Tank)

Other Feature
- Bridge on track/footpath
- Church
- Chhatri
- Dam
- Fort
- Graves
- Hut temporary/Permanent
- Mosque/Idgah
- Railway station hut
- Relative height position 15 r
- Temple
- Triangulation station
- Tube well/pump house
- Dug Well
- Height 657

2- SCATTERED SPECIES

Achar	Ac	Gurjan	G	Prosopis	Ps
Aonla	A	Imli	Im	Saja	Sj
Arjun	Ar	Kardhai	Kr	Sal	Sa
Bel	Be	Kari	Ka	Salai	Sa
Ber	Br	Khair	K	Semal	Se
Bija	Bj	Kullu	Ku	Shisham	Sh
Bhirra	Bhr	Kusum	Km	Teak	T
Dhaora	D	Mahua	Mh	Tendu	Te
Ghont	Gh	Palas	Ps	Tinsa	Tn

Legend
- ALTERNATE- 1 SELECTED
- ALTERNATE- 2
- ALTERNATE- 3
- PUMP HOUSE

ALTERNATIVE EXAMINATION

PH-1

SNO	TOTAL LENGTH MTR	LENGTH IN FOREST	REMARK
ALTERNATIVE -1	15012	1460	SELECTED
ALTERNATIVE -2	15950	2394	
ALTERNATIVE -3	17655	4099	

PH-2

SNO	TOTAL LENGTH MTR	LENGTH IN FOREST	REMARK
ALTERNATIVE -1	8024	2340	SELECTED
ALTERNATIVE -2	9947	4263	
ALTERNATIVE -3	8554	2870	

EXECUTIVE ENGINEER
Narmada Development Dn. No. 25
Narmada Nagar, Dist. Khandwa