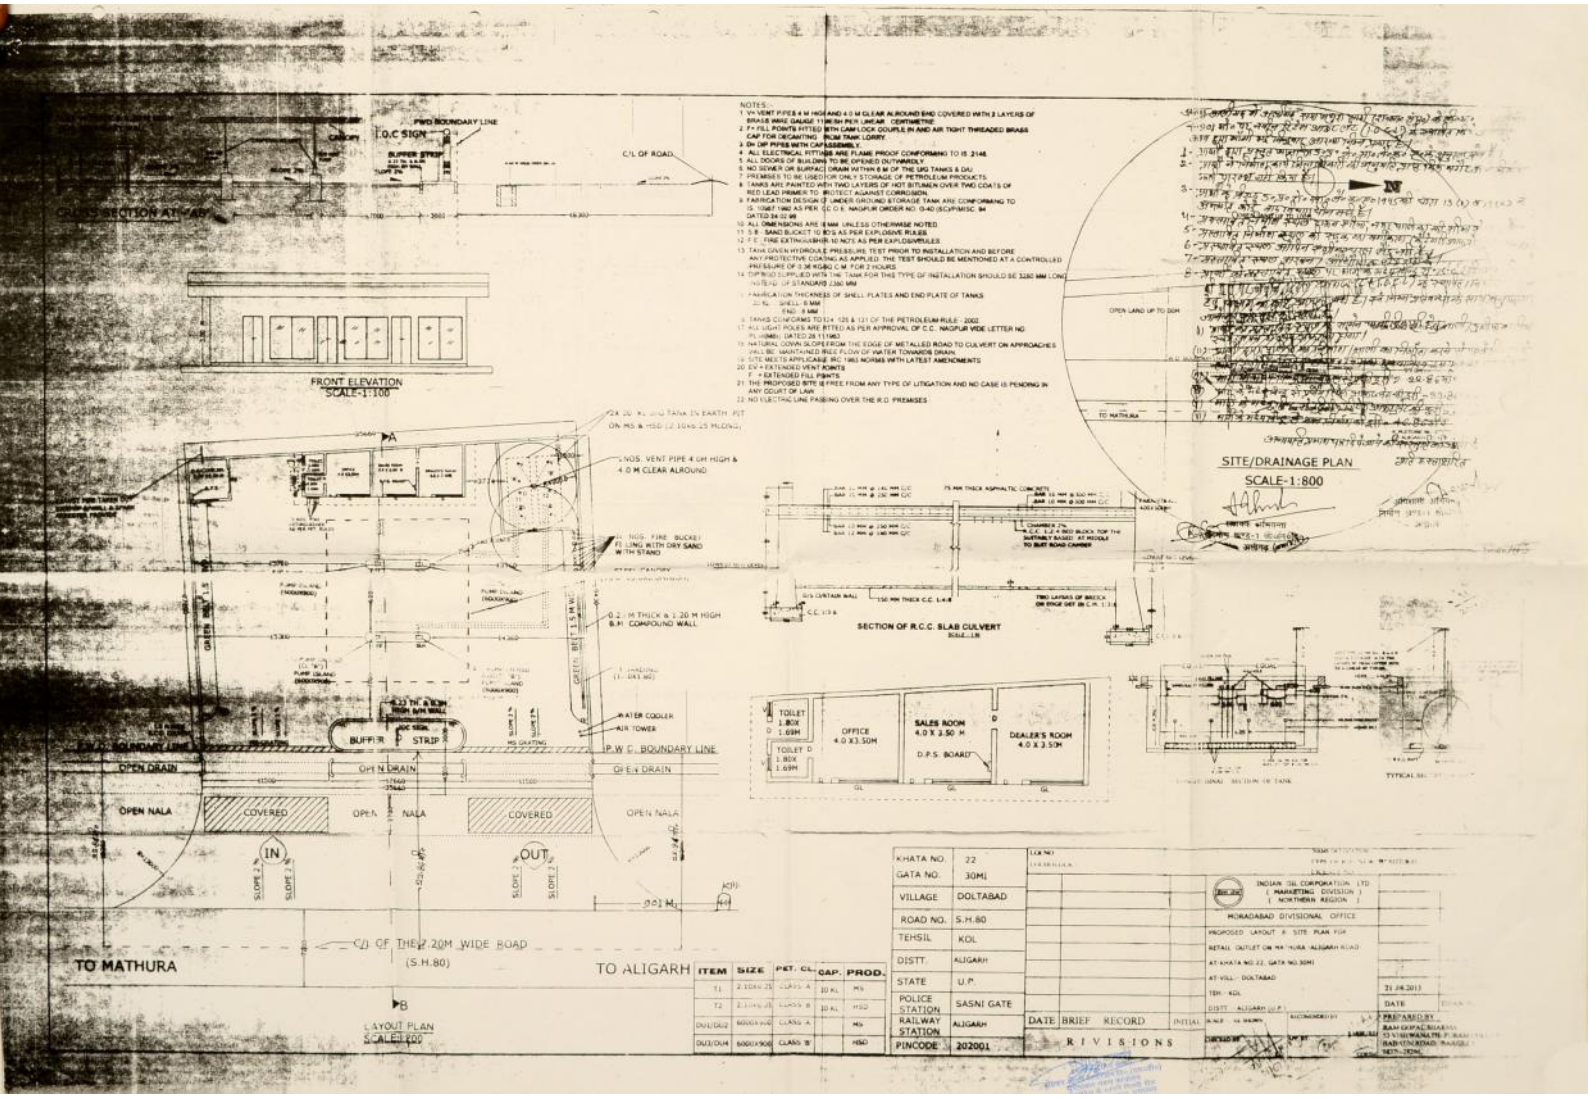

ITEM	SIZE	PET. CL.	CAP.	PROD.
T1	2.10x0.25	CLASS A	10 KL	MS
T2	2.10x0.25	CLASS B	10 KL	HSD
DU1/DU2	6000X900	CLASS A		MS
DU3/DU4	6000X900	CLASS 'B'		HSD

KHATA NO.	22
GATA NO.	30Mj
VILLAGE	DOLTABAD
ROAD NO.	S.H.80
TEHSIL	KOL
DISTT.	ALIGARH
STATE	U.P.
POLICE STATION	SASNI GATE
RAILWAY STATION	ALIGARH
PINCODE	202001

DATE | BRIEF RECORD | INITIAL

REVISIONS

INDIAN OIL CORPORATION LTD
(MARKETING DIVISION)
(NORTHERN REGION)

MORADABAD DIVISIONAL OFFICE

PROPOSED LAYOUT & SITE PLAN FOR RETAIL OUTLET ON MATHURA ALIGARH ROAD AT KHATA NO.22, GATA NO.30Mj AT VILL. DOLTABAD TEH. KOL DISTT. ALIGARH (U.P.)

21.04.2013

DATE

RECOMMENDED BY

PREPARED BY
RAM GOPAL SHARMA
S/O VISHWANATH, P. RAM
RAD-ITI ROAD, RAMGIRI
MATH-281001