MAP SHOWNING GOOGLE IMAGERY OF PROPOSED 765 KV TRANSMISSION LINE WITH REQUIRED FOREST LAND AND TOWER LOCATION

Full Title of the Project : "Construction of Bikaner (PG) – Khetri S/S 765 kV D/C Transmission Line"
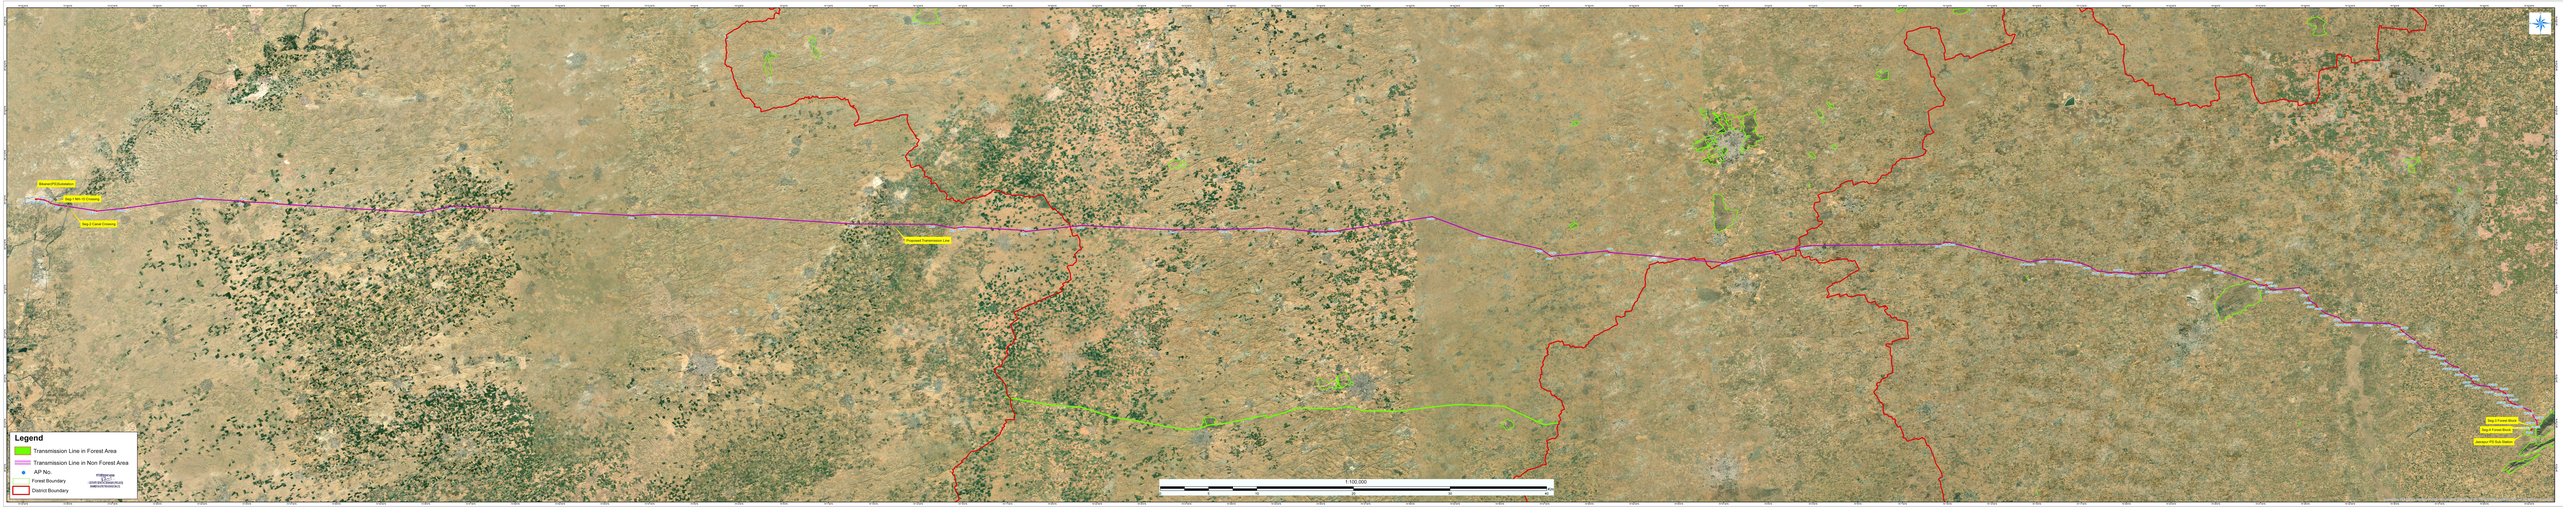
Proposal No: FP/RJ/TRANS/45697/2020