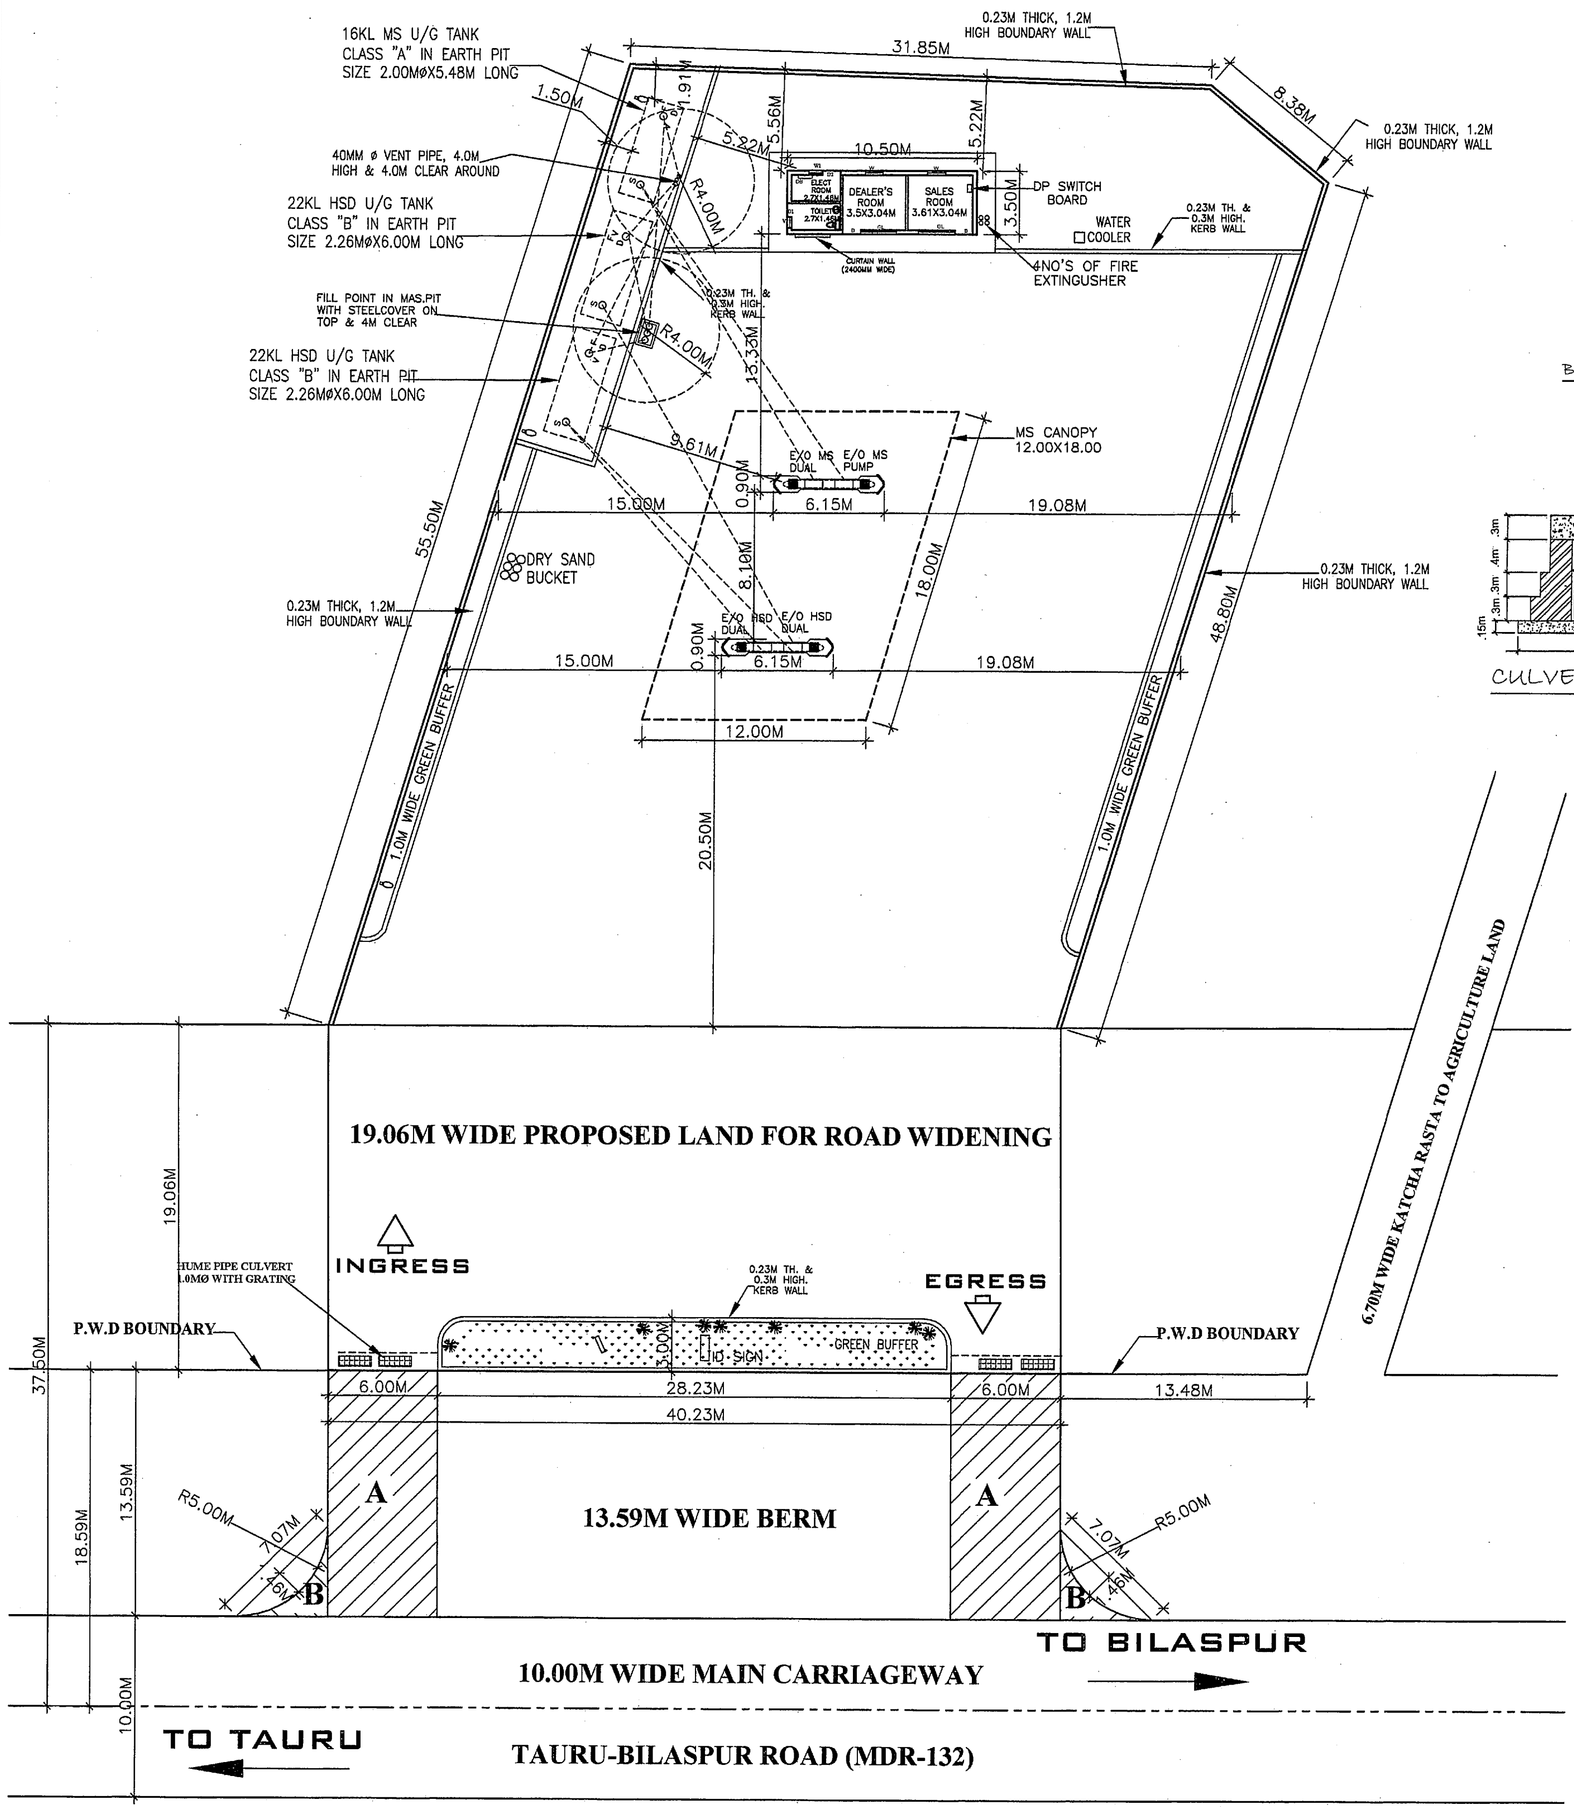

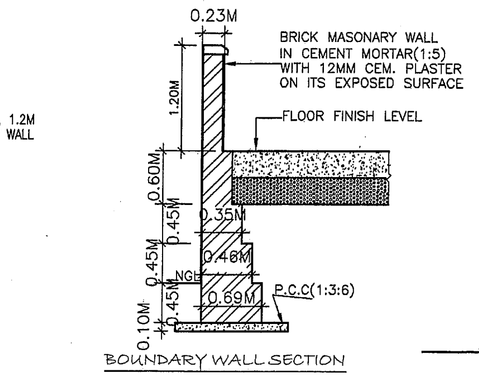

BOUNDARY WALL SECTION

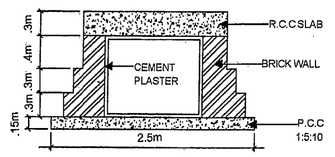

CULVERT SECTION

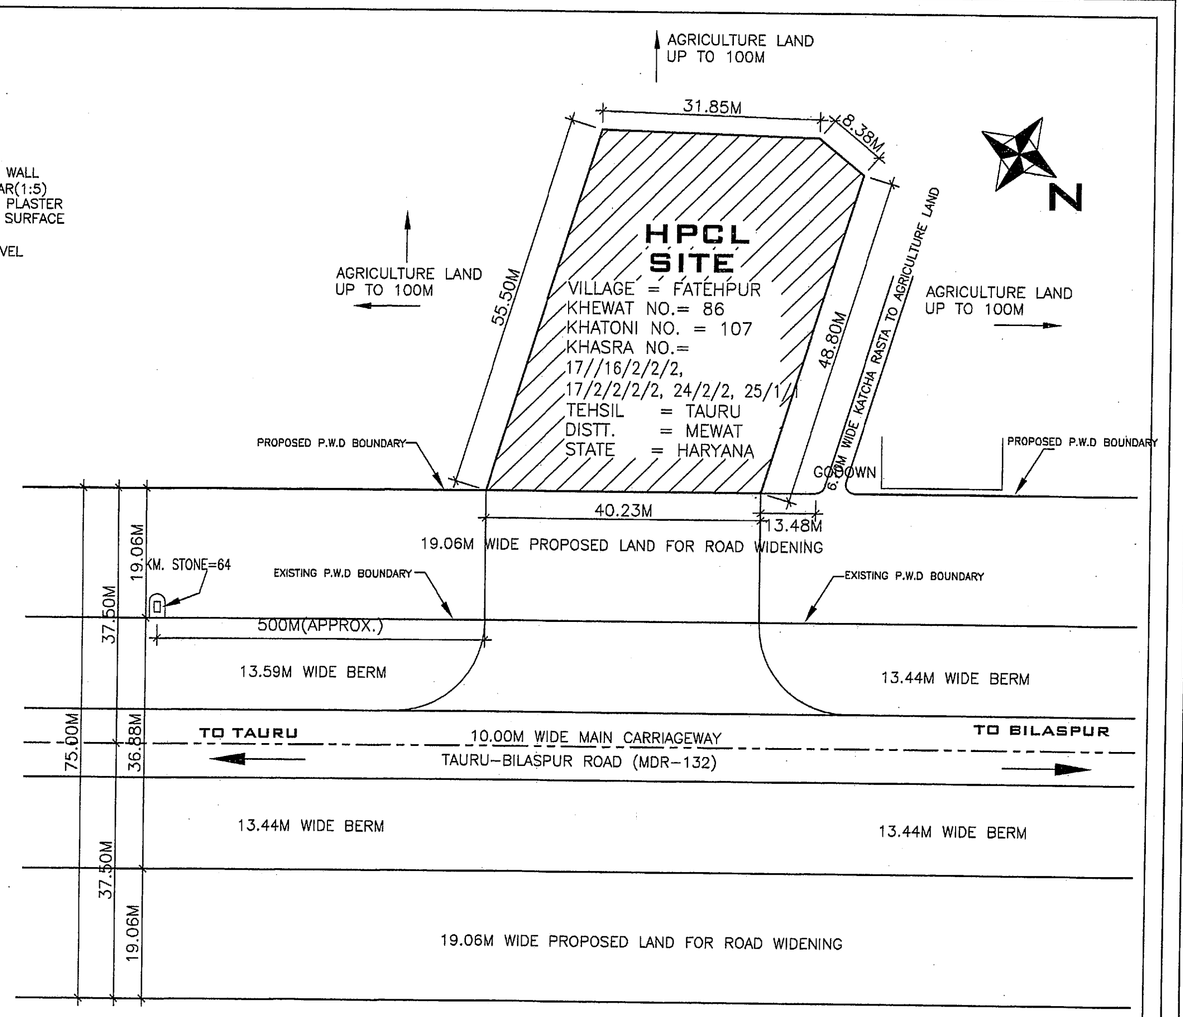

SITE PLAN SCALE: 1:600

LAYOUT PLAN SCALE=1:200

AREA DETAIL	
TOTAL PLOT AREA	2088.34 SQM.
TOTAL BUILDING AREA	36.75 SQM.
TOTAL CANOPY AREA	216.00 SQM.

AREA OF APPROACHES

AREA AT 'A' =6.0MX13.59M=81.54X2=163.08 SQ.M.
AREA AT 'B'=AREA MARKED 'B'-AREA OF SEGMENT
2X[(1/2X5.0MX5.0M)-2/3X7.07MX1.46M]
=2X[12.5-6.88] SQ.M.
=2X5.62 SQ.M.=11.24 SQ.M.
TOTAL AREA =(A+B)
=(163.08+11.24) SQ.M.
=174.32 SQ.M.
= 0.0174 HECT.

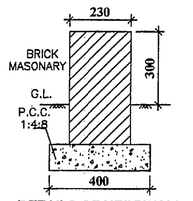

DETAILS OF KERBWALL

हिन्दुस्तान पेट्रोलियम

HINDUSTAN PETROLEUM CORPORATION LTD.

R/O GURGAON

VILLAGE = FATEHPUR	PROPOSED SITE & LAYOUT PLAN OF RETAIL OUTLET ON TAURU-BILASPUR ROAD (MDR-132) NEAR KM STONE-64(LHS) AT VILLAGE FATEHPUR, TEHSIL TAURU, DISTT. MEWAT (HARYANA)
KHEWAT NO. = 86	
KHATONI NO= 107	
KHASRA NO.=17//16/2/2/2, 17/2/2/2/2, 24/2, 25/1/1	
NEAREST POLICE STATION = BILASPUR	
NEAREST RAILWAY STATION = PATAUDI	
TEHSIL = TAURU	LIC. NO.= NEW PROPOSAL
DISTT. = MEWAT	
STATE = HARYANA	DRG. NO. M-102 / DATED: 26.11.2015

VASTUKIRTI CONSULTANTS
PH NO. 9899203410, 9810379930
Email: sanjeevawasthi44@gmail.com

SANJAY PANDEY
SR. SALES OFFICER (RETAIL)
Hindustan Petroleum Corp. Ltd.
Gurgaon Retail Regional Office
Gurgaon - 122 011