Confidential

DIRECTORATE GENERAL, ITB POLICE
MHA, GOVT OF INDIA

Sub : Regarding consultancy services for preparation of DPR and detailed design of roads and bridges etc for construction of High Altitude Hill roads to Indo- China Border under phase - II in the state of Himachal Pradesh using satellite imagery.

CPWD may kindly refer ITBP UO No VIII-11015/03/ Ph-II Roads/2017/Ops- 2417-18 dated - 01.05.2017 and their letter No W-12011/261/EE (III)/BFZ/2016-17/942-E dated 06.07.17, regarding on the subject cited above.

2. In this regard, it is intimated that alignment of 01 road i.e. Dubling – Rishi Dogri– Gangtam Bralam had forwarded by CPWD in which CPWD has suggested change in location of start point of said road near Pooh (Army Camp) which is approx 6.30 km behind from Dubling on NH – 5 instead of Dubling.

3. ITBP is in agreement with the alignment suggested by CPWD, hence, the alignment of Dubling (near Army Camp, Pooh on NH-5) – Rishi Dogri – Gangtam Bralam road, 86.20 Km in HP is approved and the copy of same is being forwarded to your office for further necessary action at your end please.

Encl : a.a. (04 pages)

(Ajay Pal Singh)
Dy Inspector General (Ops)

SE (P&A), CPWD, O/o CE, BFZ, East Block-1, Level-IV, R. K. Puram, New Delhi.
ITBP UO No.VIII-11015/03/ Ph-II Roads/2017 (Vol.II)/Ops – 4232-33 Date: 28/08/17

Copy to :

Sh Man Singh, Director (BM-IV), MHA, NDCC-II Building, New Delhi - For info please.

(Ajay Pal Singh)
Dy Inspector General (Ops)

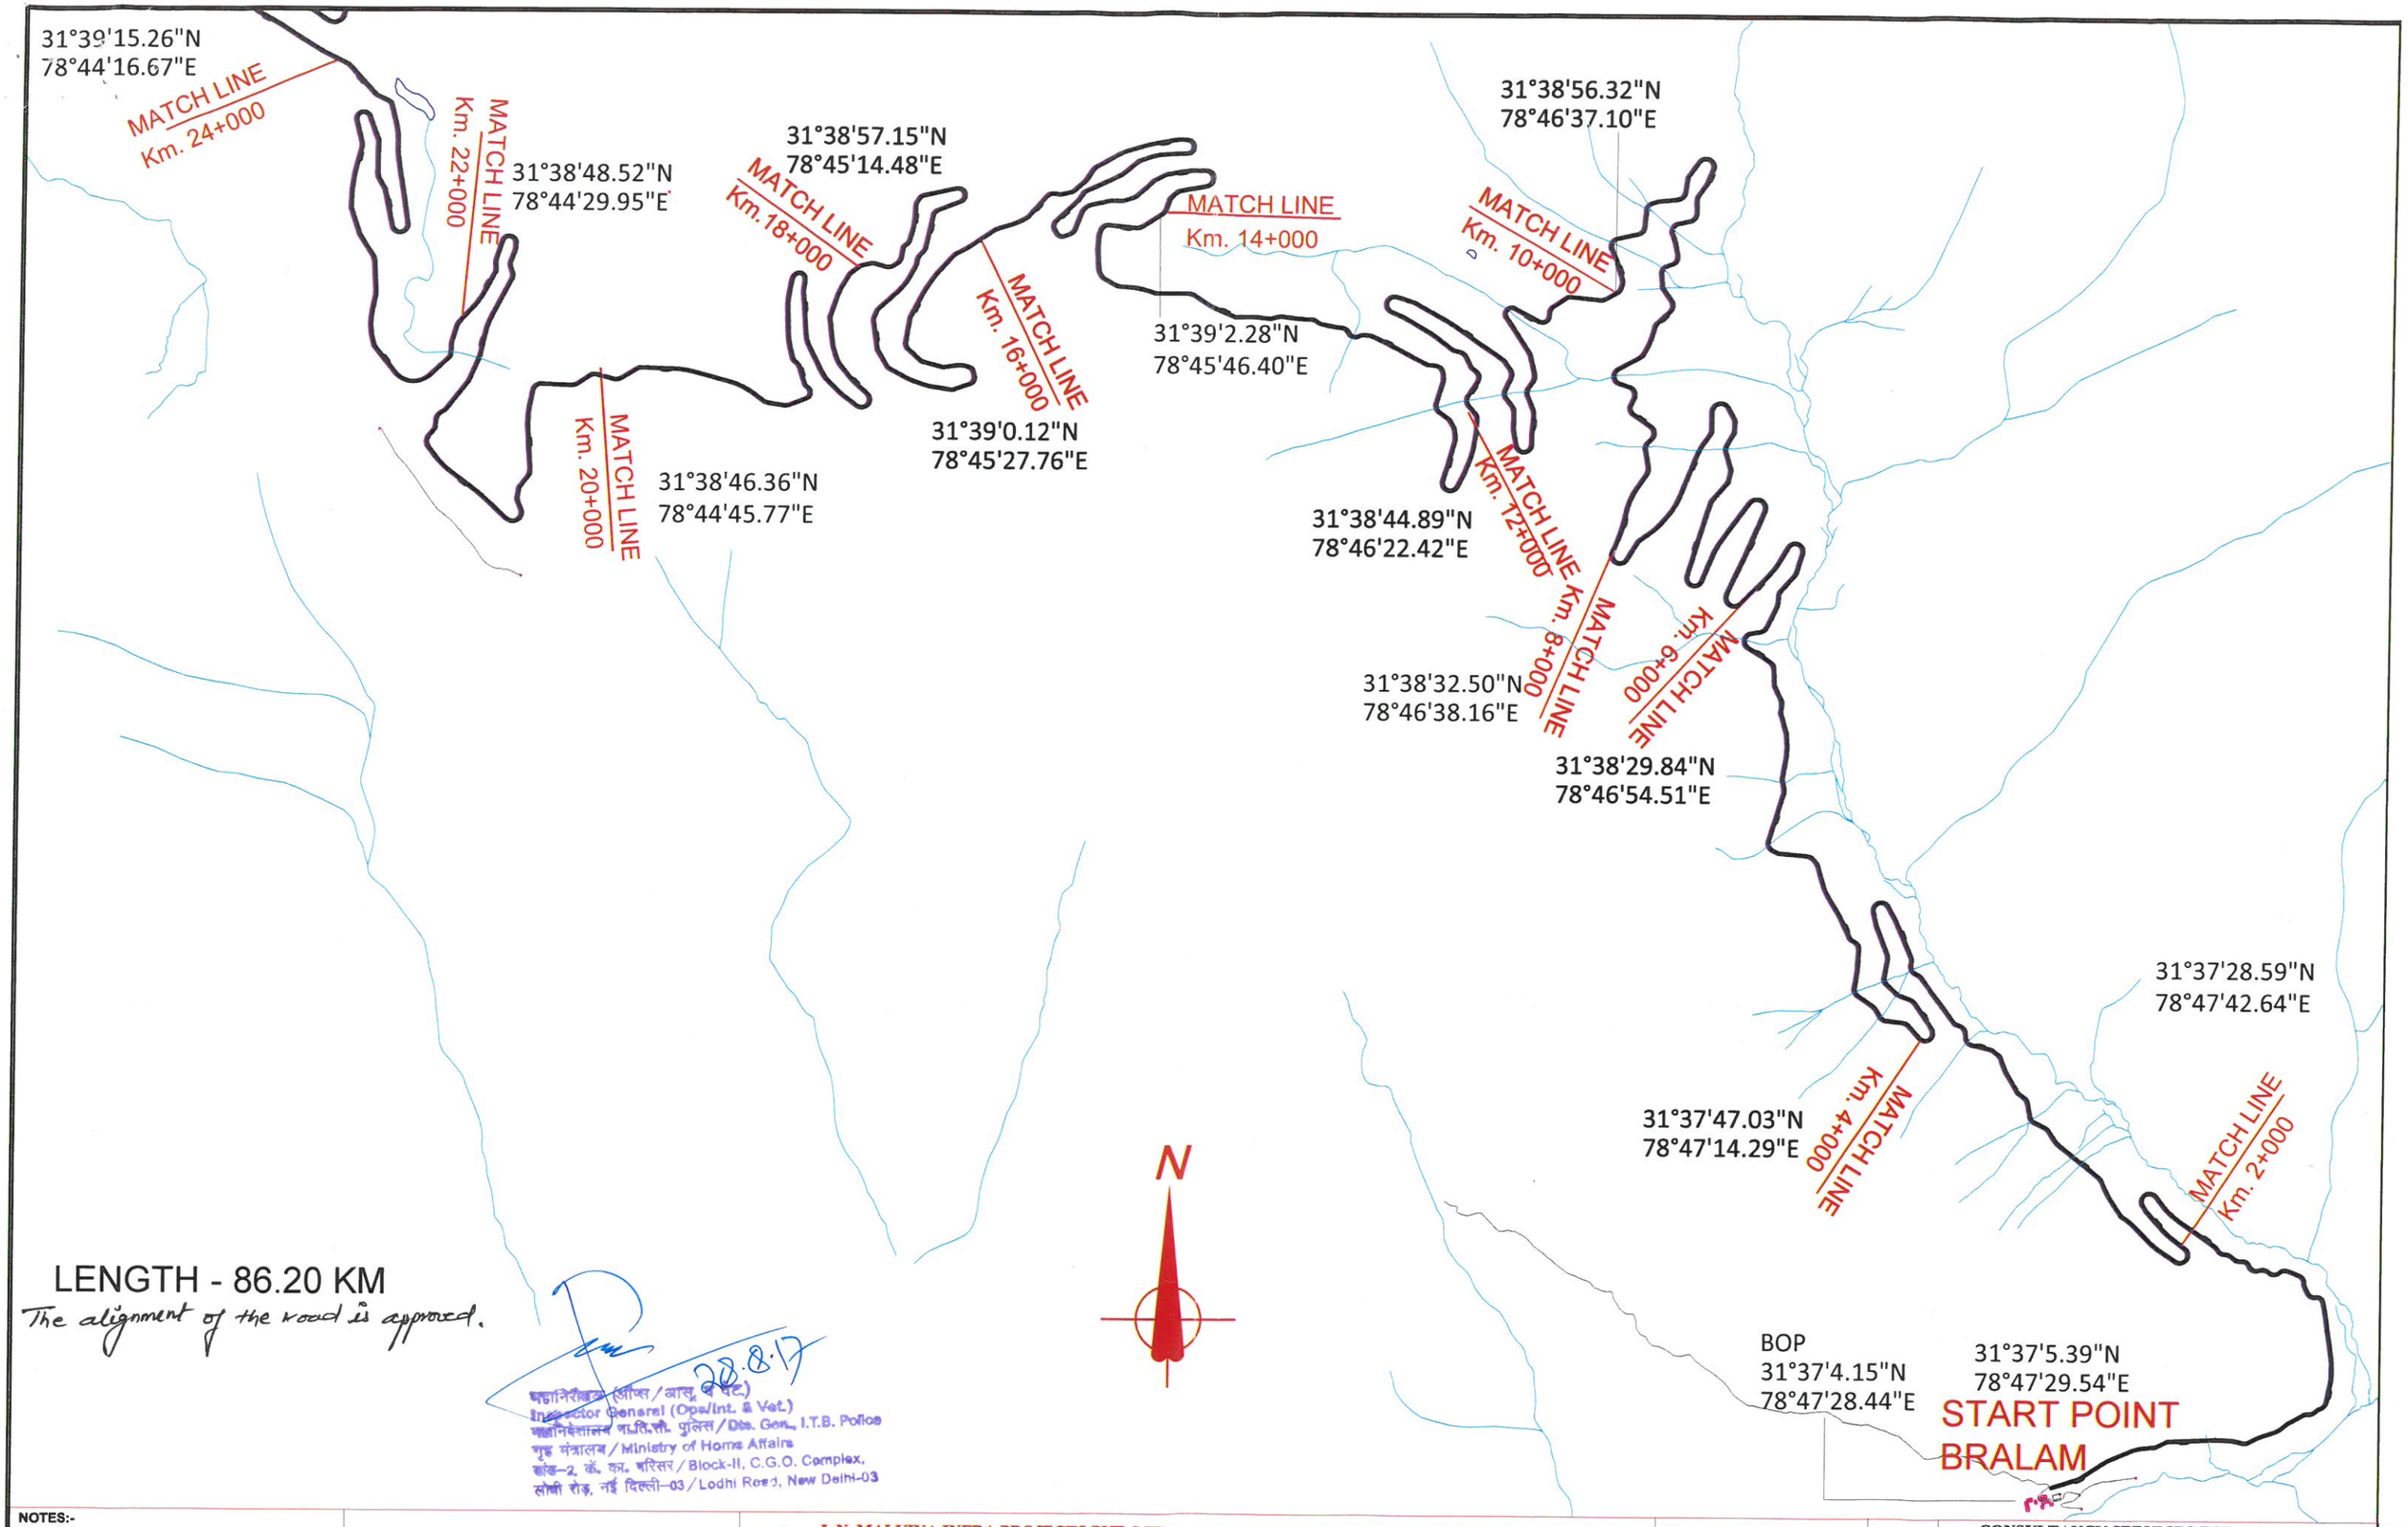

NOTES:-

1. ALL DIMENSION ARE IN MM. AND LEVELS ARE IN METER UNLESS OTHERWISE SPECIFIED.

ALIGNMENT

DUBLING - RISHIDOGRI - GANGTHANG - BRALAM

L.N. MALVIYA INFRA PROJECTS PVT. LTD.

Head Office :- T-10 3rd Floor city center zone 1,
M.P Nagar Bhopal 462011
Ph. 0755 - 4236317 ,
Fax : 0755 - 4236317
E-mail:- *lnmalviya@rediffmail.com*

Corporate Office :-Plot No.31, 2nd Floor, Behind HDFC Bank
Dwarka Sector 12A,
New Delhi-110078,
E-mail:- *delhilnm@gmail.com*

Website: www.lninfra.com

MANISH	M. S.	T.L.
DRAWN BY	DESIGN BY	APPROVED BY

CENTRAL PUBLIC WORK DEPARTMENT

NAME OF WORK: **CONSULTANCY SERVICES FOR PREPARATION FOR DPR AND DETAILED DESIGN OF ROADS AND BRIDGES ETC. FOR CONSTRUCTION OF HIGH ALTITUTE HILL ROADS TO INDO -CHINA BORDER UNDER PHASE -II IN THE STATE OF HIMACHAL PRADESH USING SATELLITE IMAGERY**

REVISION -0 | MARCH 2017 | SIZE -A3 | SHEET No.

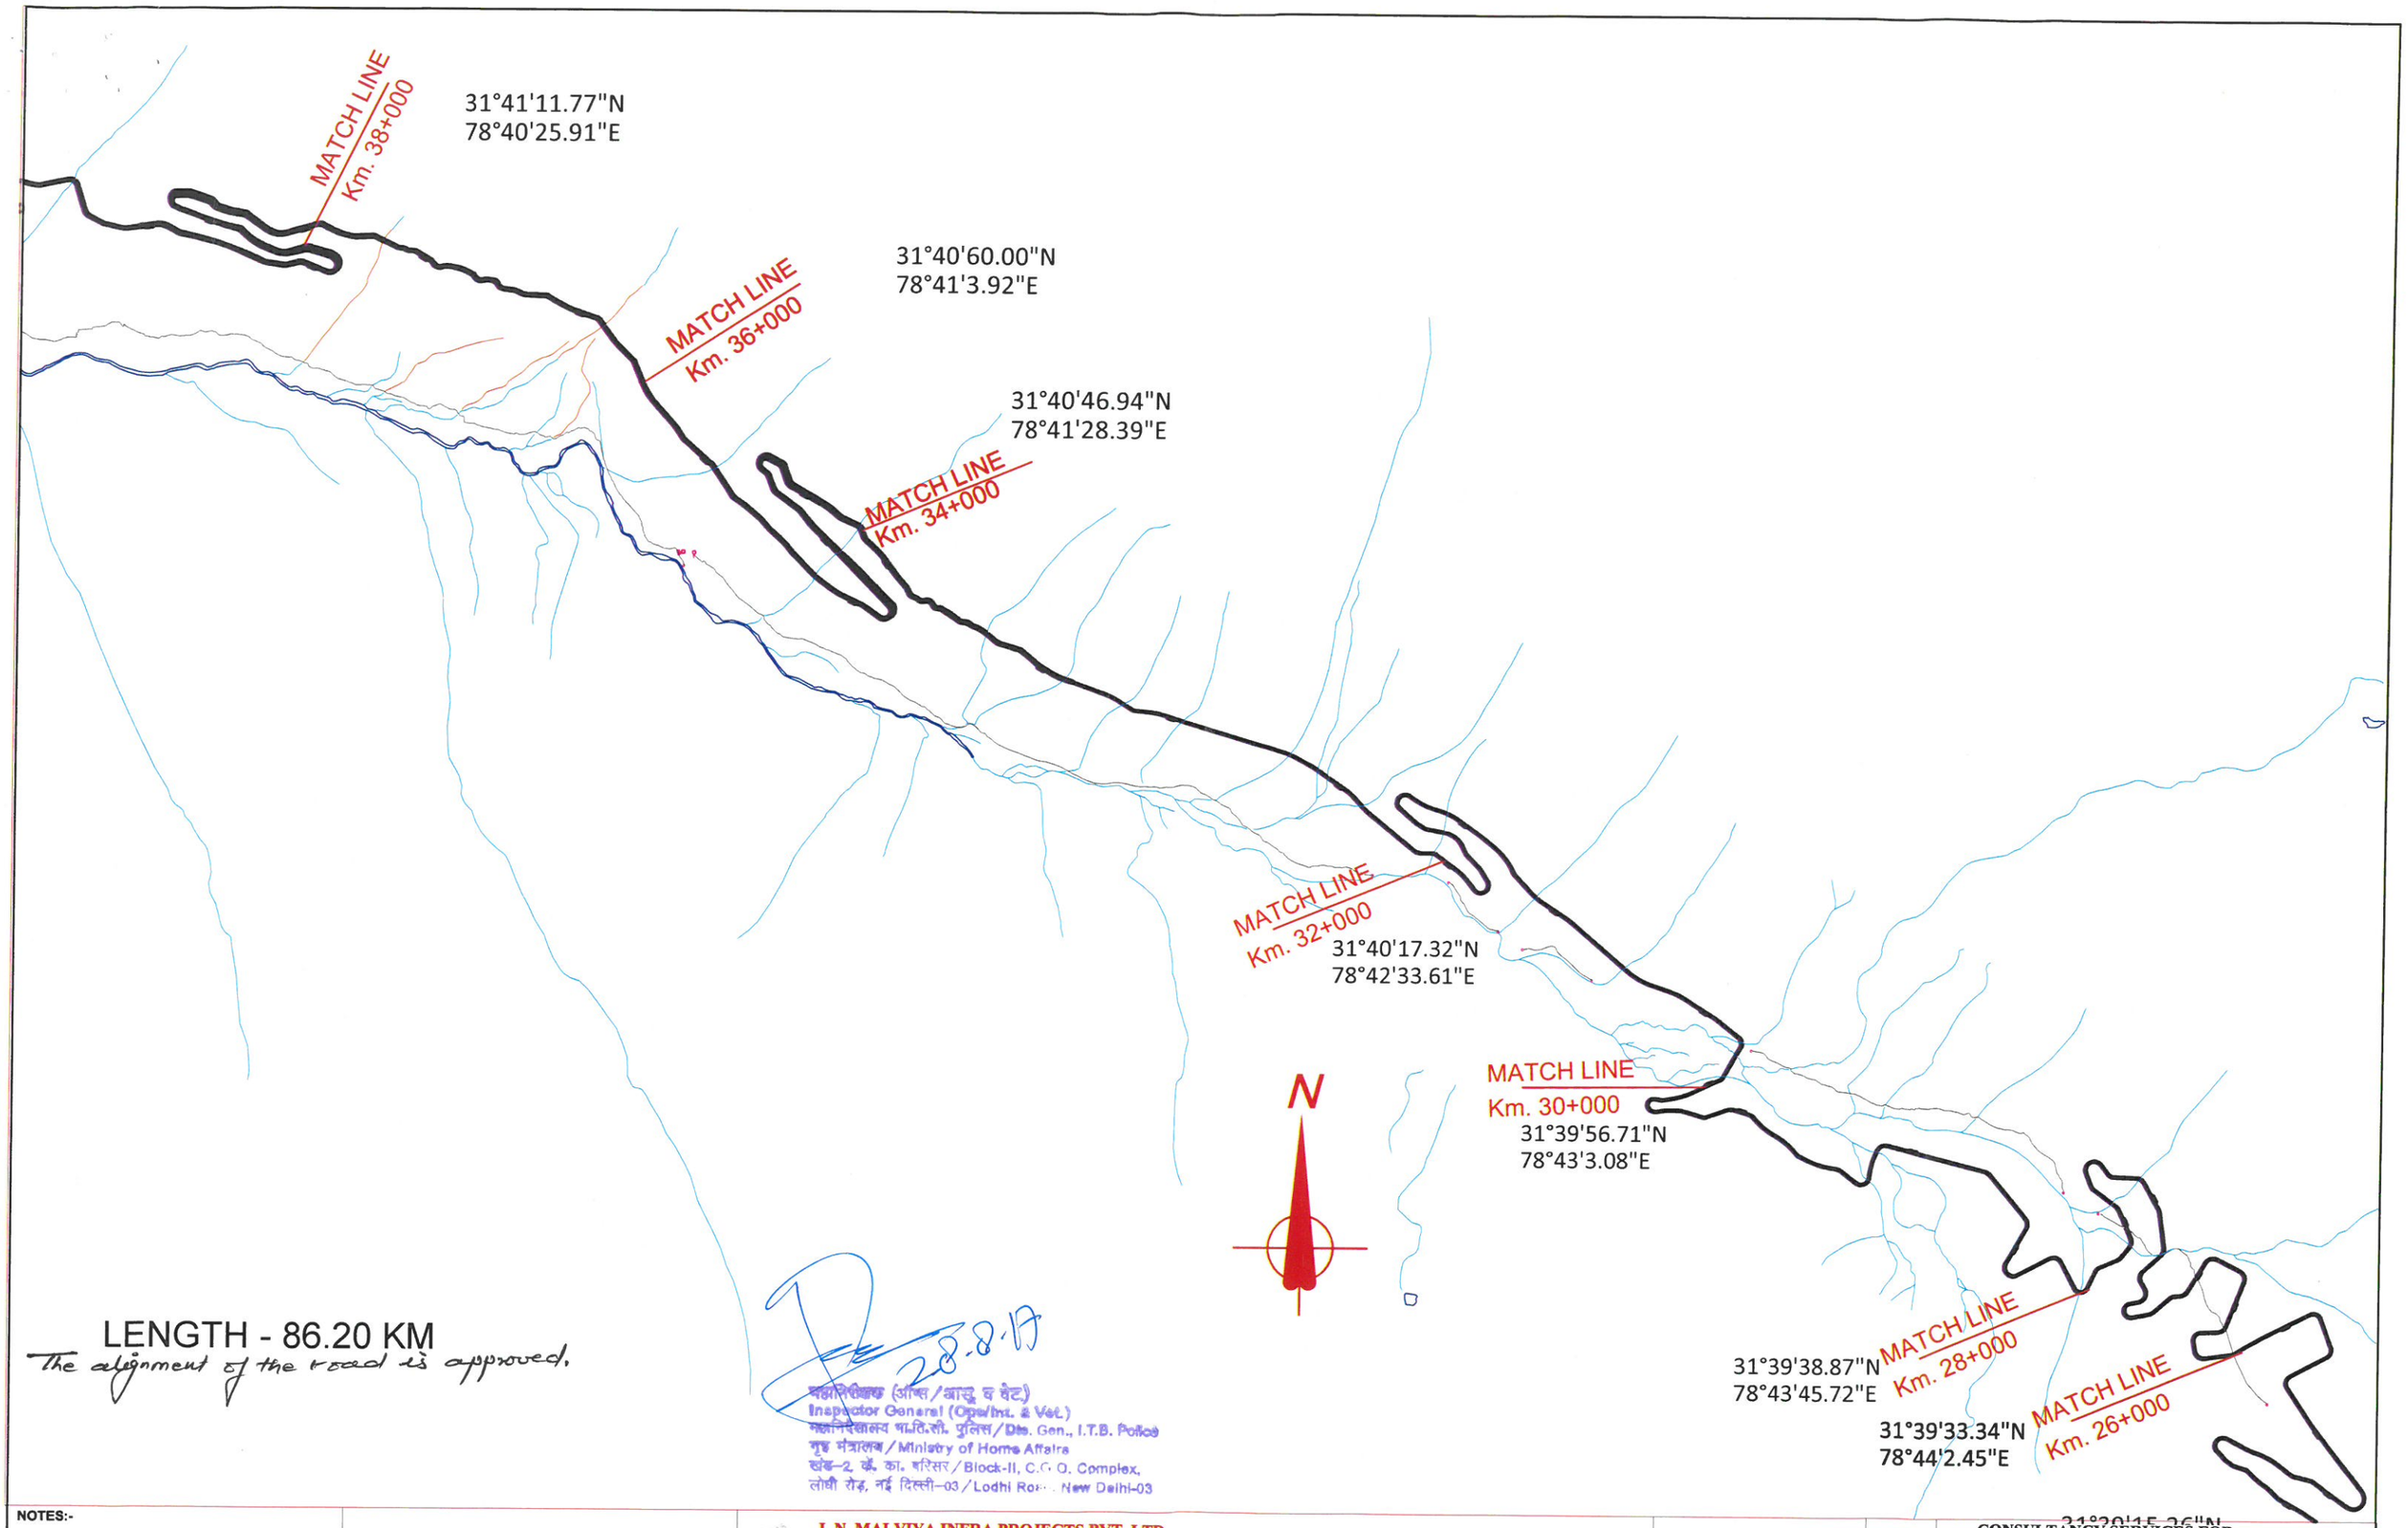

LENGTH - 86.20 KM

The alignment of the road is approved.

28.8.17

महानिरीक्षक (ऑप्स/आई व वेट)
Inspector General (Ops/Int. & Vet.)
महानिदेशालय भा.ति.ती. पुलिस/Dte. Gen., I.T.B. Police
गृह मंत्रालय/Ministry of Home Affairs
ब्लॉक-2, के. का. परिसर/Block-II, C.G.O. Complex,
लोधी रोड, नई दिल्ली-03/Lodhi Road, New Delhi-03

NOTES:-

1. ALL DIMENSION ARE IN MM. AND LEVELS ARE IN METER UNLESS OTHERWISE SPECIFIED.

ALIGNMENT

DUBLING - RISHIDOGRI - GANGTHANG - BRALAM

L.N. MALVIYA INFRA PROJECTS PVT. LTD.

Head Office :- T-10 3rd Floor city center zone 1, M.P Nagar Bhopal 462011
Ph. 0755 - 4236317 ,
Fax : 0755 - 4236317
E-mail:- lnmalviya@rediffmail.com

Corporate Office :-Plot No.31, 2nd Floor, Behind HDFC Bank Dwarka Sector 12A, New Delhi-110078,
E-mail:- delhilnm@gmail.com

Website: www.lninfra.com

MANISH	M. S.	T.L.
DRAWN BY	DESIGN BY	APPROVED BY

CENTRAL PUBLIC WORK DEPARTMENT

NAME OF WORK: **CONSULTANCY SERVICES FOR PREPARATION FOR DPR AND DETAILED DESIGN OF ROADS AND BRIDGES ETC. FOR CONSTRUCTION OF HIGH ALTITUTE HILL ROADS TO INDO -CHINA BORDER UNDER PHASE -II IN THE STATE OF HIMACHAL PRADESH USING SATELLITE IMAGERY**

REVISION -0 | MARCH 2017 | SIZE -A3 | SHEET No.

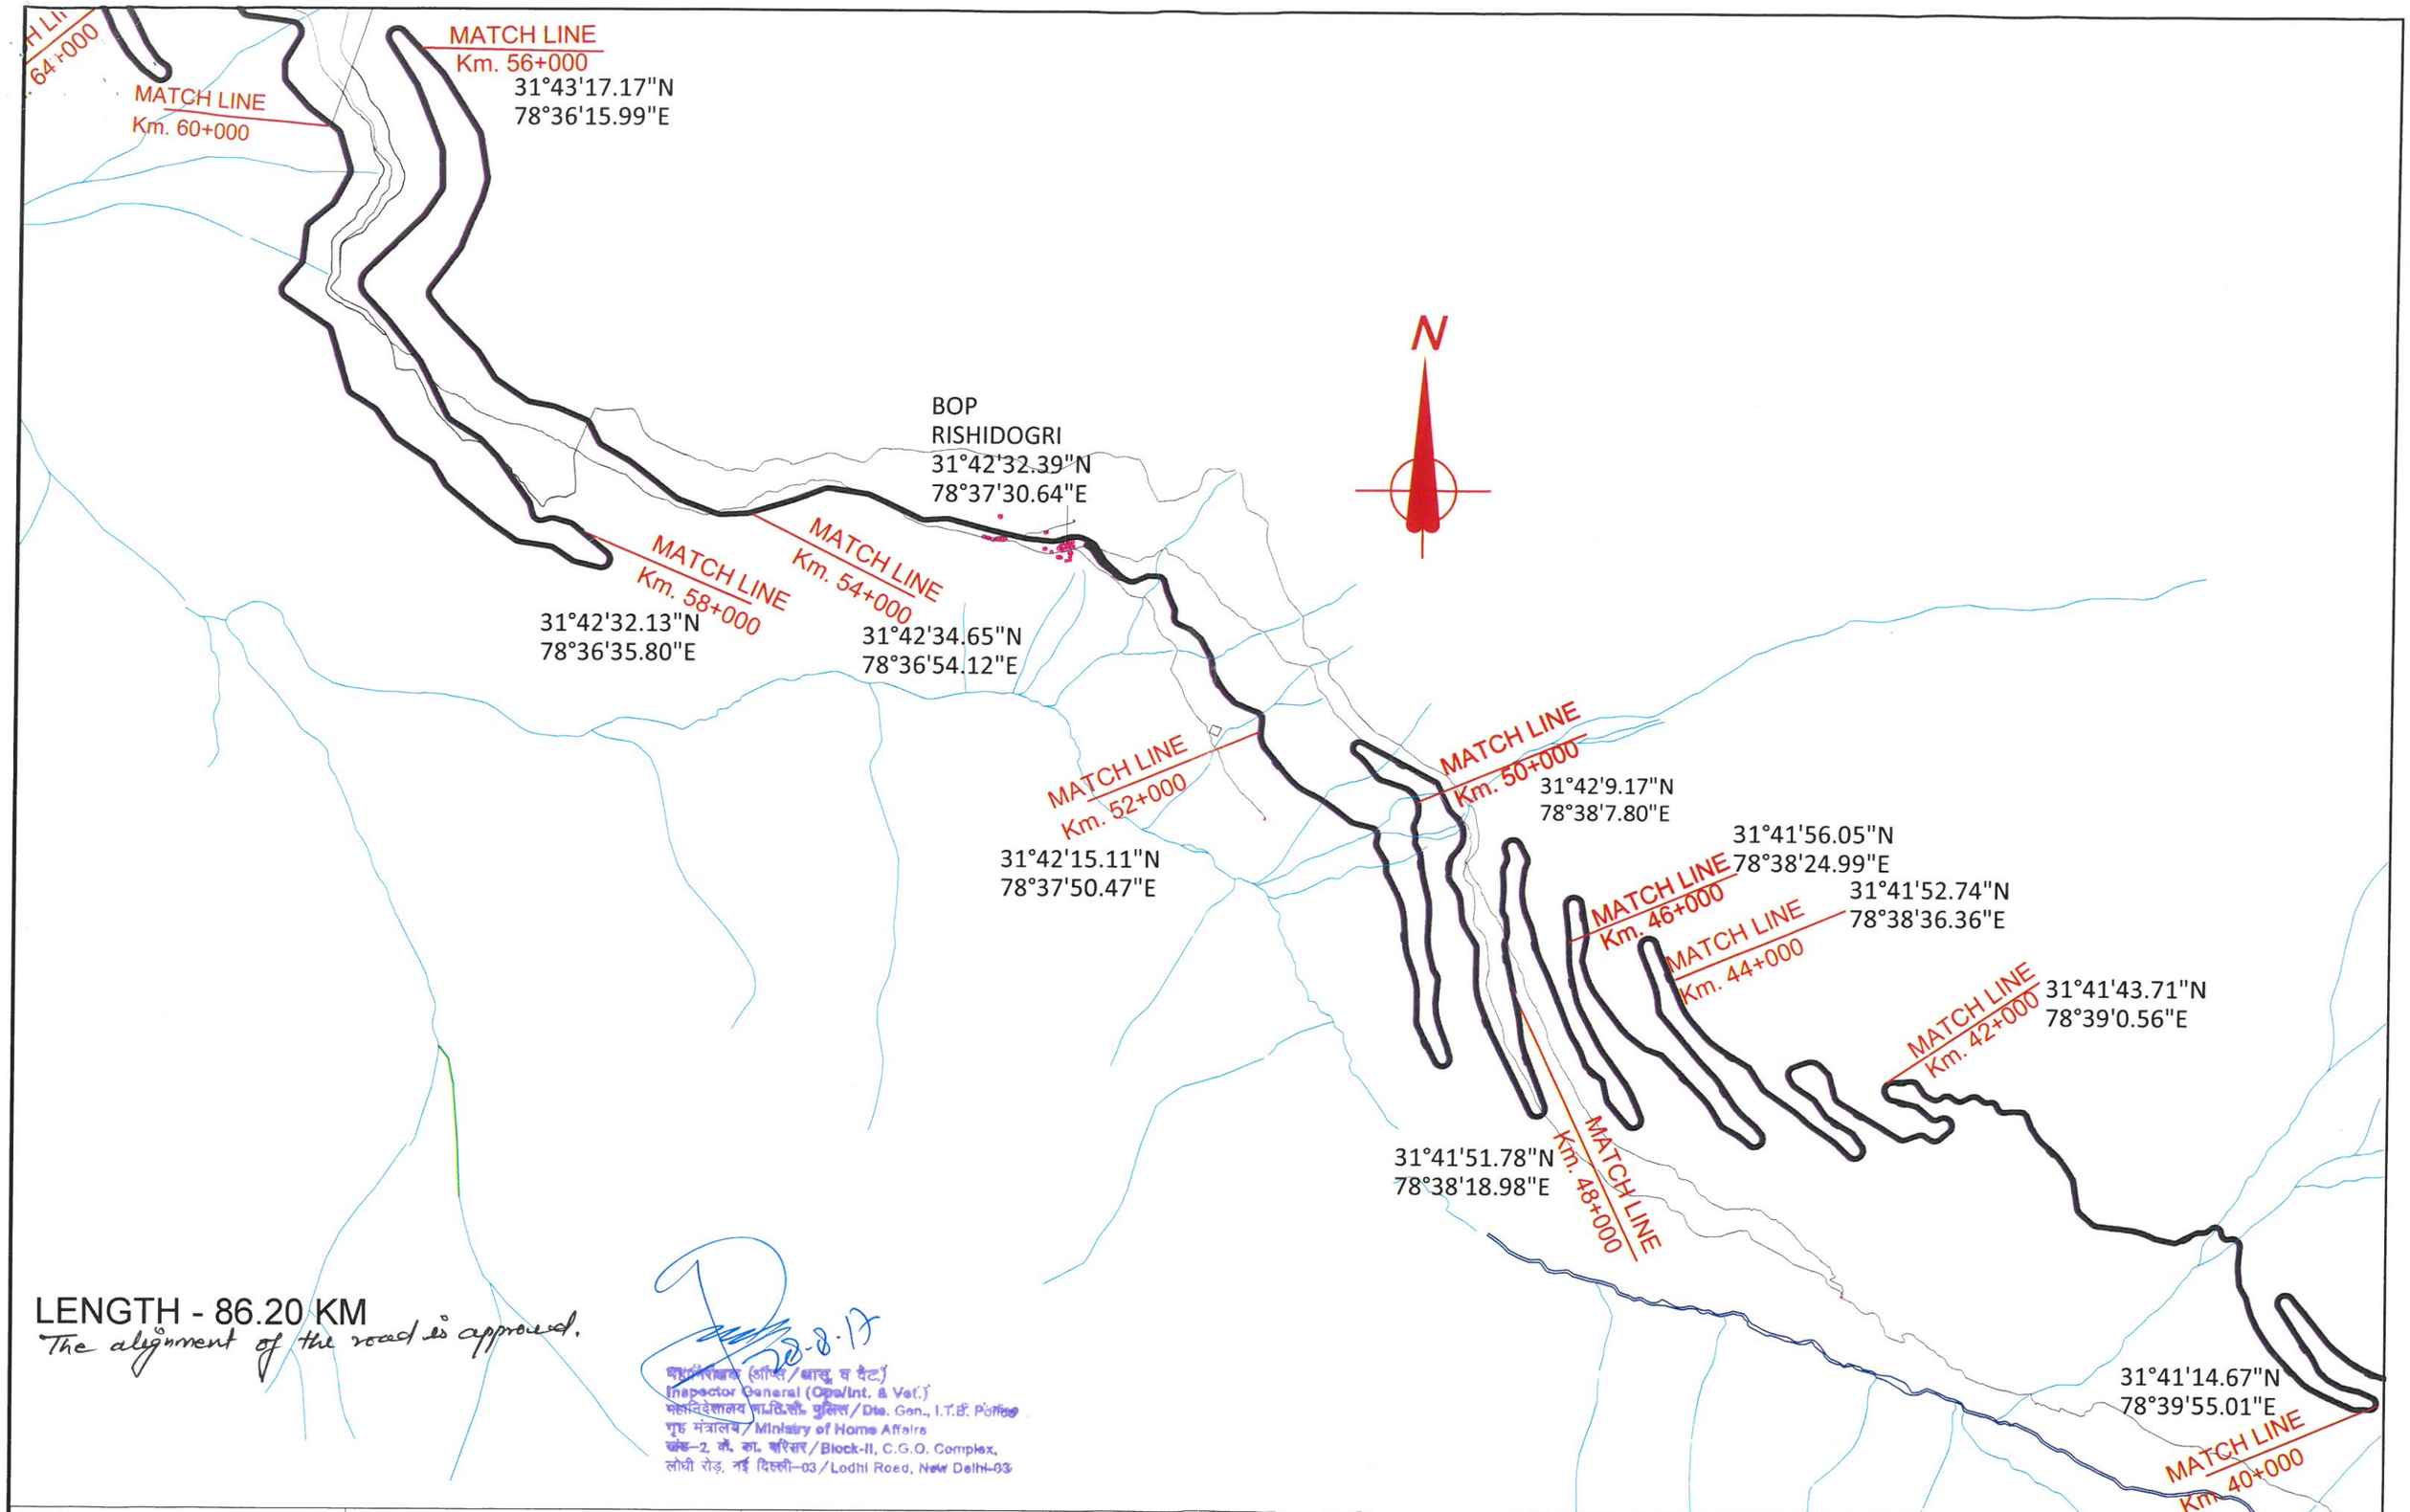

LENGTH - 86.20 KM

The alignment of the road is approved.

28-8-17

महानिरीक्षक (ऑडिट/खातु व वैट)
Inspector General (Opa/Int. & Vat.)
महानिदेशालय आ.ति.सी. पुलिस/Dte. Gen., I.T.B. Police
गृह मंत्रालय/Ministry of Home Affairs
खंड–2, के. का. परिसर/Block-II, C.G.O. Complex,
लोधी रोड़, नई दिल्ली–03/Lodhi Road, New Delhi-03

NOTES:-

1. ALL DIMENSION ARE IN MM. AND LEVELS ARE IN METER UNLESS OTHERWISE SPECIFIED.

ALIGNMENT

DUBLING - RISHIDOGRI - GANGTHANG - BRALAM

L.N. MALVIYA INFRA PROJECTS PVT. LTD.
Head Office :- T-10 3rd Floor city center zone 1, M.P Nagar Bhopal 462011
Ph. 0755 - 4236317 ,
Fax : 0755 - 4236317
E-mail:- lnmalviya@rediffmail.com

Corporate Office :-Plot No.31, 2nd Floor, Behind HDFC Bank Dwarka Sector 12A, New Delhi-110078,
E-mail:- delhilnm@gmail.com

Website: www.lninfra.com

MANISH	M. S.	T.L.
DRAWN BY	DESIGN BY	APPROVED BY

CENTRAL PUBLIC WORK DEPARTMENT

NAME OF WORK: **CONSULTANCY SERVICES FOR PREPARATION FOR DPR AND DETAILED DESIGN OF ROADS AND BRIDGES ETC. FOR CONSTRUCTION OF HIGH ALTITUTE HILL ROADS TO INDO -CHINA BORDER UNDER PHASE -II IN THE STATE OF HIMACHAL PRADESH USING SATELLITE IMAGERY**

REVISION -0 | MARCH 2017 | SIZE -A3 | SHEET No.

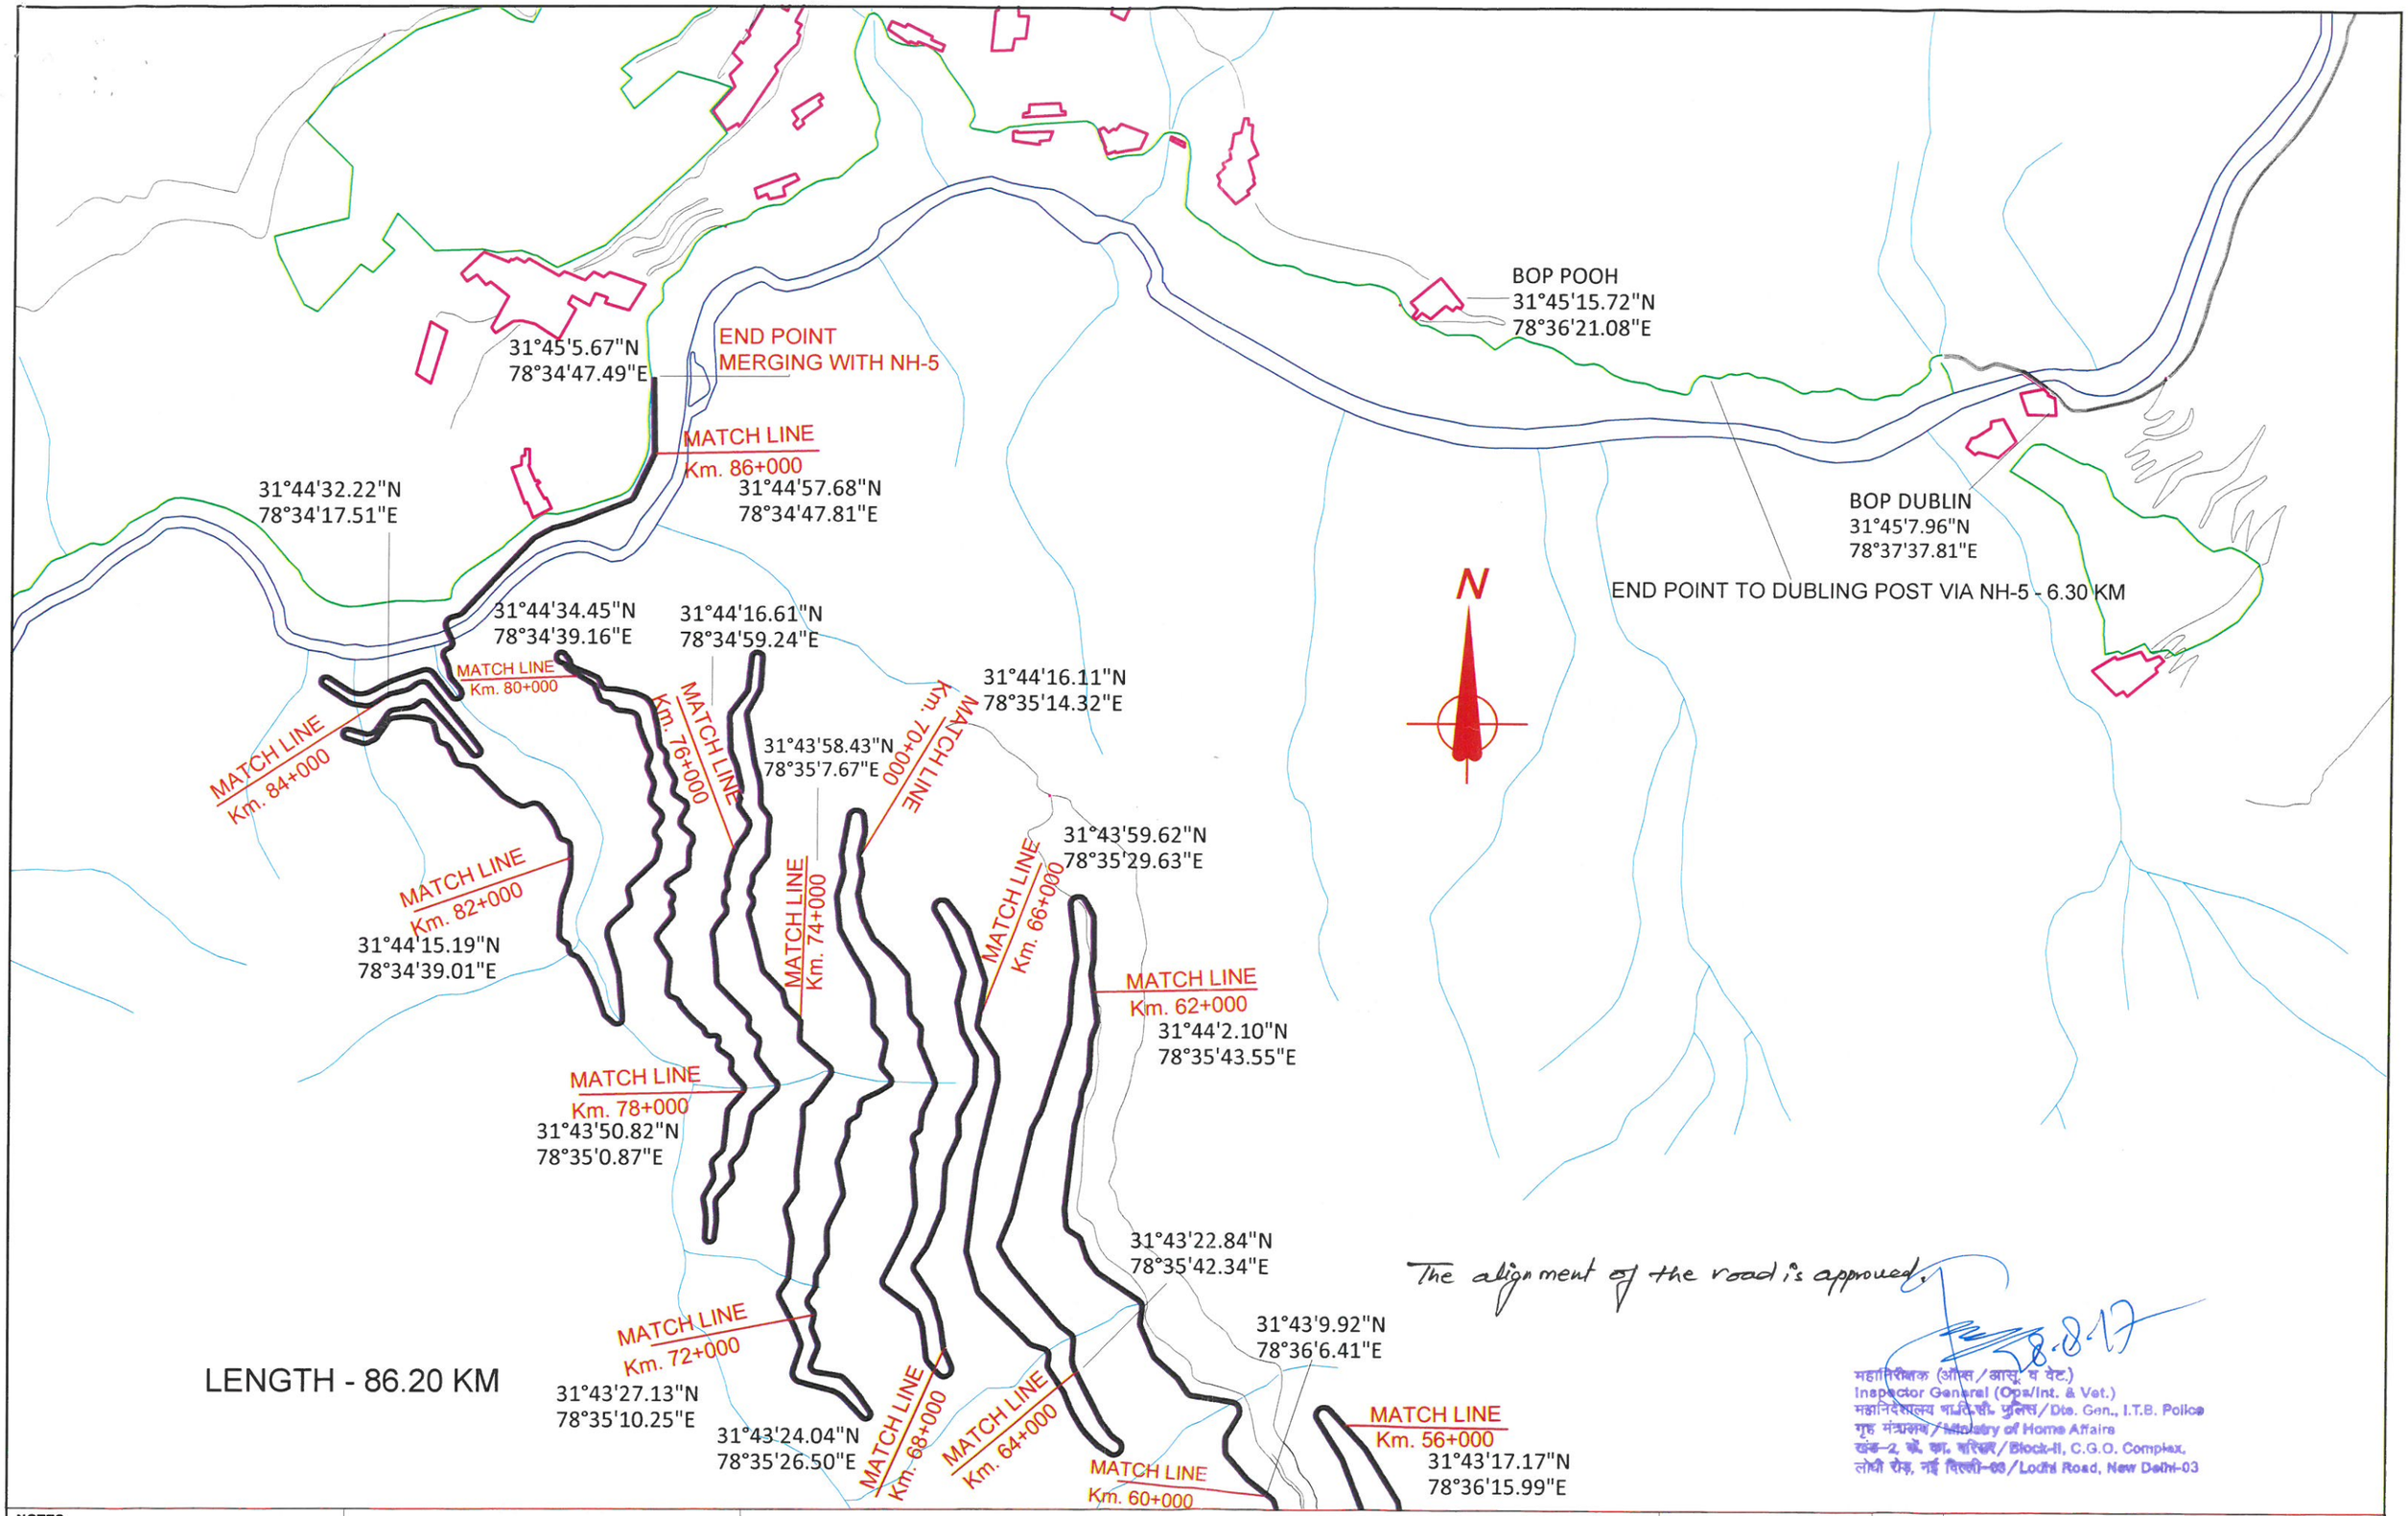

The alignment of the road is approved.

28.8.17

महानिरीक्षक (ऑप्स/आसू. व वेट.)
Inspector General (Ops/Int. & Vet.)
महानिदेशालय आ.ति.बी. पुलिस/Dte. Gen., I.T.B. Police
गृह मंत्रालय/Ministry of Home Affairs
खंड-2, कें. का. परिसर/Block-II, C.G.O. Complex,
लोधी रोड, नई दिल्ली-03/Lodhi Road, New Delhi-03

NOTES:-

1. ALL DIMENSION ARE IN MM. AND LEVELS ARE IN METER UNLESS OTHERWISE SPECIFIED.

ALIGNMENT

DUBLING - RISHIDOGRI - GANGTHANG - BRALAM

L.N. MALVIYA INFRA PROJECTS PVT. LTD.
Head Office :- T-10 3rd Floor city center zone 1,
M.P Nagar Bhopal 462011
Ph. 0755 - 4236317 ,
Fax : 0755 - 4236317
E-mait- lnmalviya@rediffmail.com

Corporate Office :-Plot No.31, 2nd Floor, Behind HDFC Bank
Dwarka Sector 12A,
New Delhi-110078,
E-mait- delhilnm@gmail.com

Website: www.lninfra.com

MANISH	M. S.	T.L.
DRAWN BY	DESIGN BY	APPROVED BY

CENTRAL PUBLIC WORK DEPARTMENT

NAME OF WORK	CONSULTANCY SERVICES FOR PREPARATION FOR DPR AND DETAILED DESIGN OF ROADS AND BRIDGES ETC. FOR CONSTRUCTION OF HIGH ALTITUTE HILL ROADS TO INDO -CHINA BORDER UNDER PHASE -II IN THE STATE OF HIMACHAL PRADESH USING SATELLITE IMAGERY		
REVISION -0	MARCH 2017	SIZE -A3	SHEET No.