KHASRA NO.	= 21//5, 12//25/3
VILLAGE	= BARSANA
PIN CODE	= 127026
NEAREST POLICE STATION	= DADRI
NEAREST RAILWAY STATION	= DADRI
TEHSIL	= DADRI
DISTRICT	= CHARKHI DADRI (HARYANA

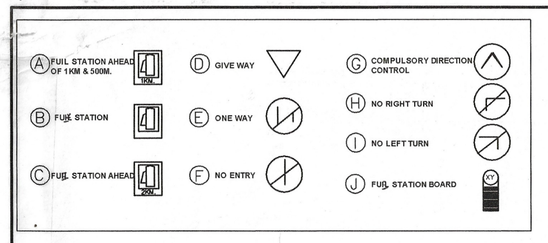

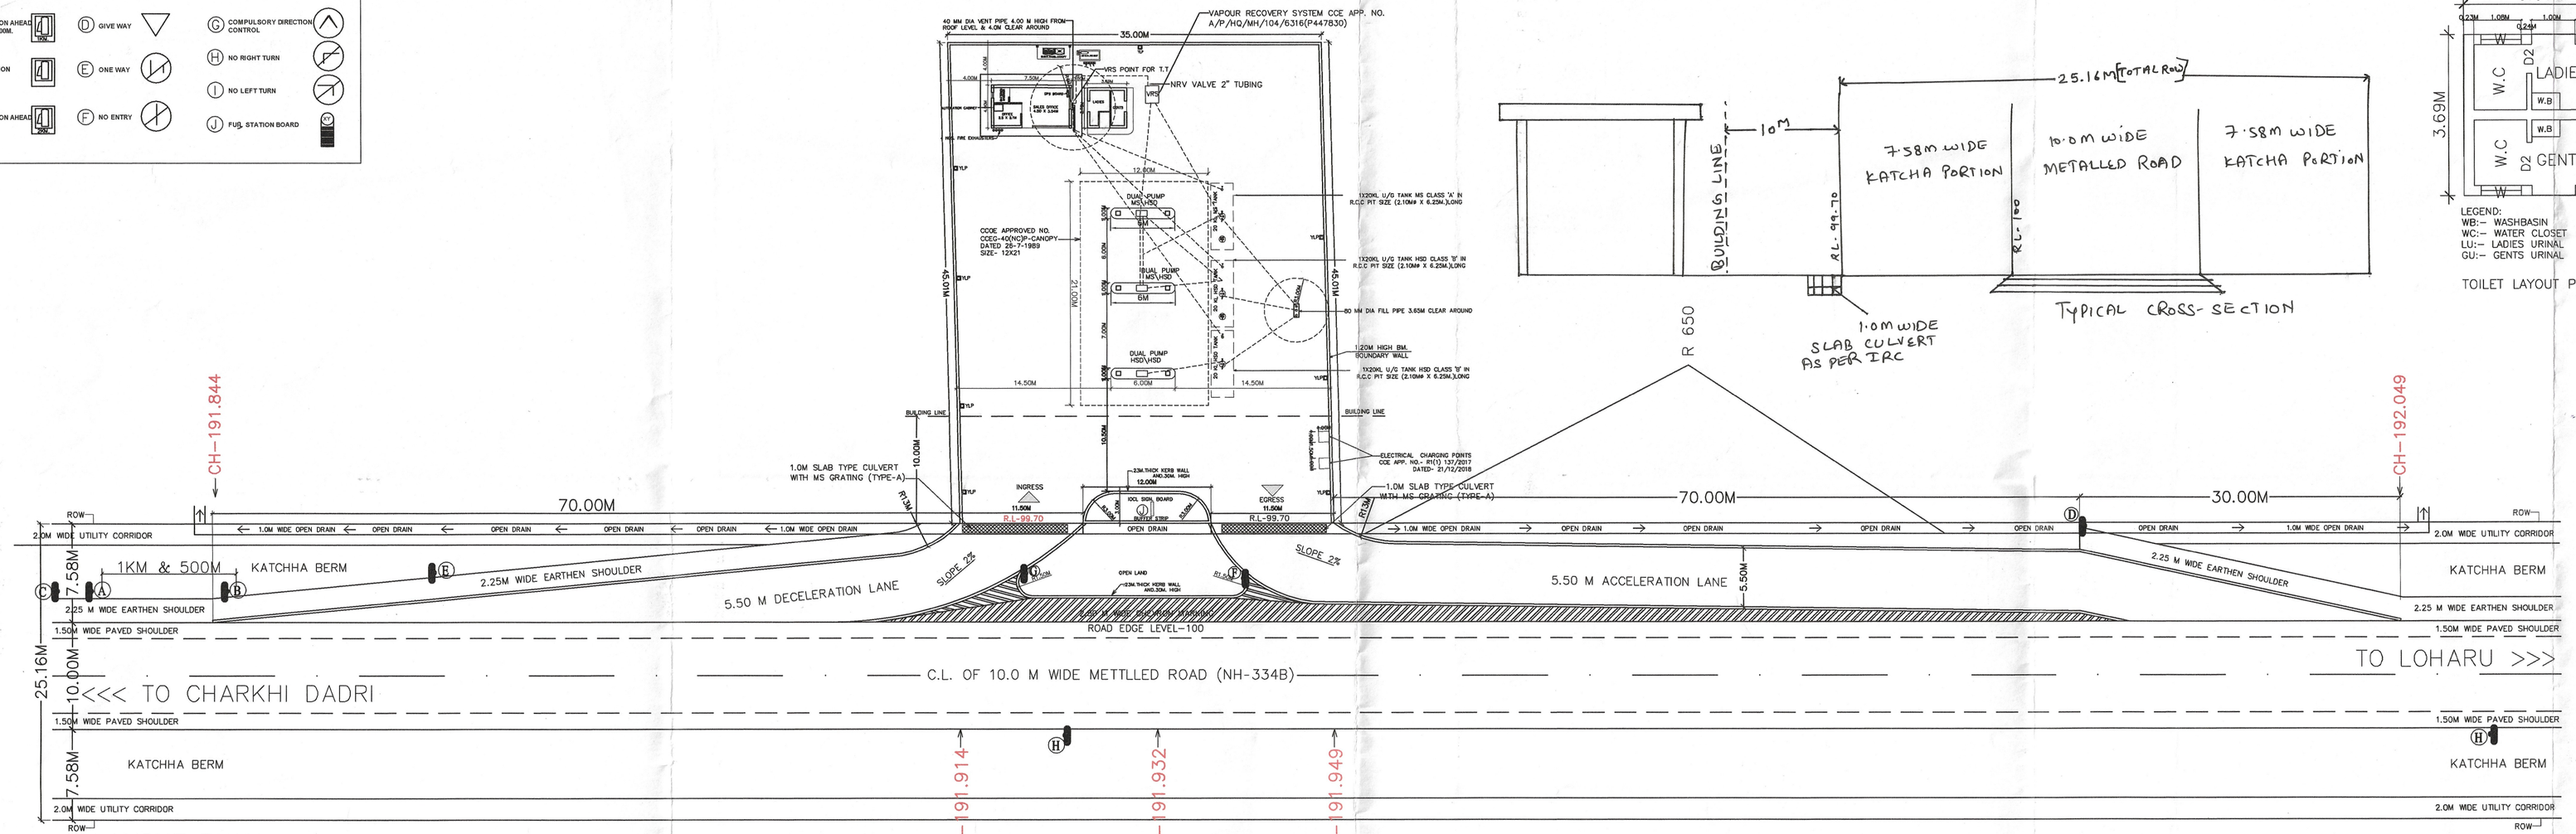

LAYOUT PLAN
SCALE:- 1:200

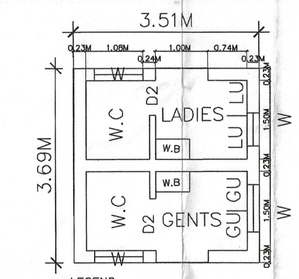

TOILET LAYOUT PLAN

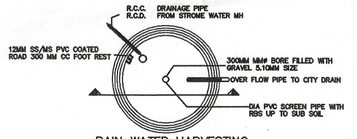

RAIN WATER HARVESTING STANDARD DETAIL

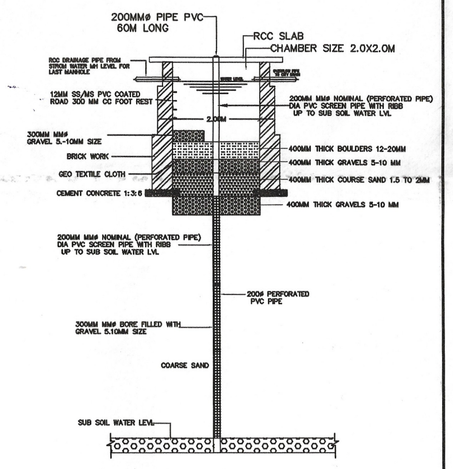

SECTION
WATER HARVESTING SYSTEM

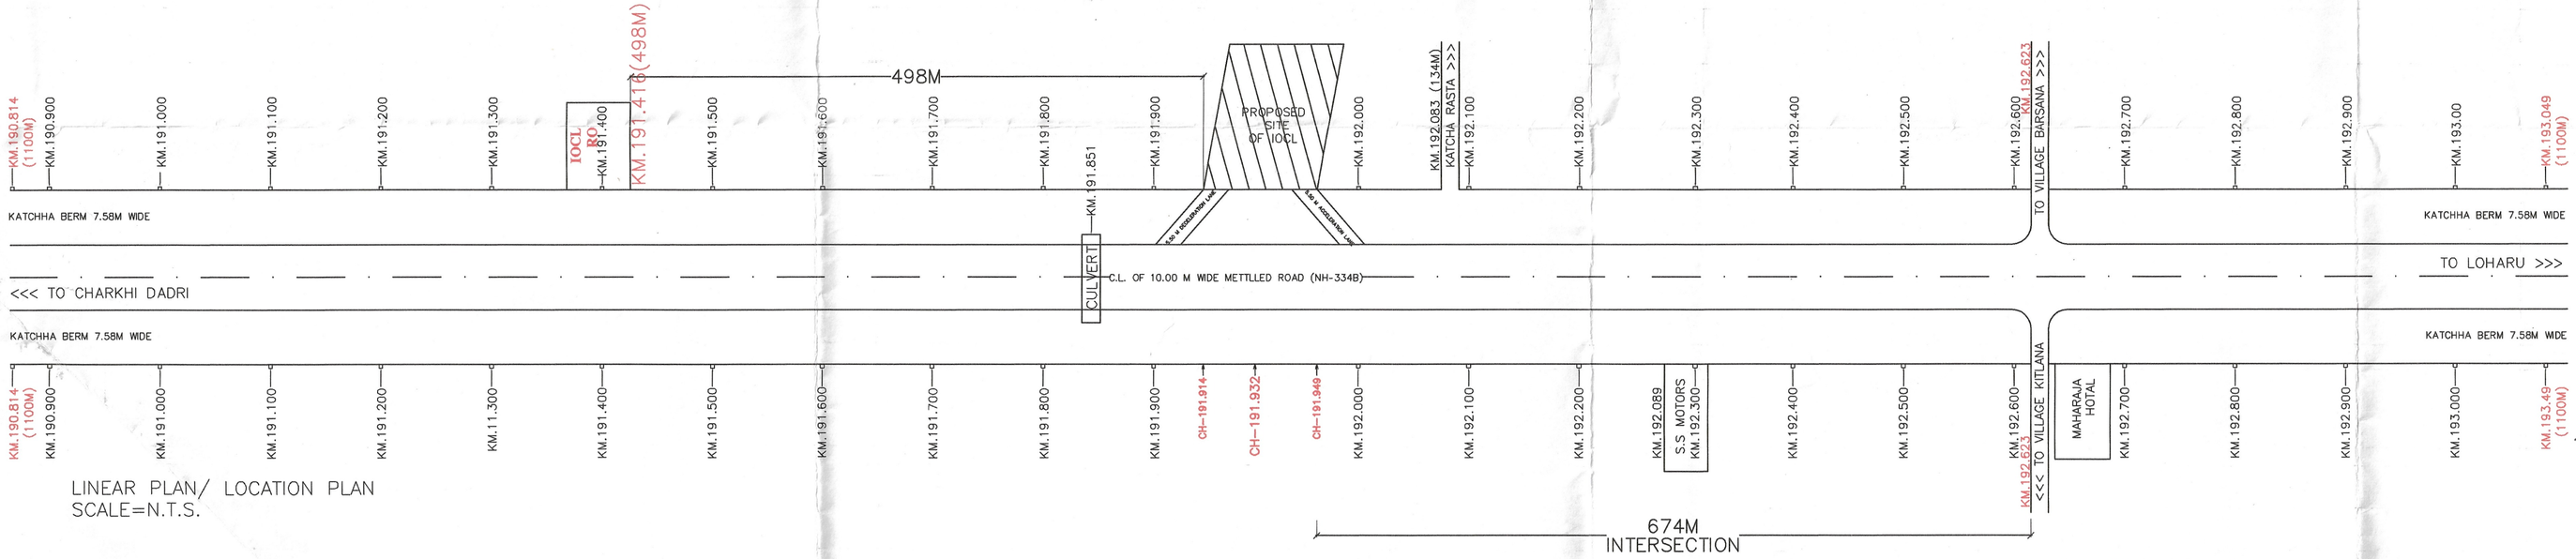

LINEAR PLAN/ LOCATION PLAN
SCALE=N.T.S.

AREA DETAIL	
PLOT AREA	= 1575.00 sq.mt
TOTAL BUILDING AREA	= 43.83 sq.mt.

TANK DATA CHART

TANK	SIZE OF TANK	MS PLATES		NO. OF H.D.B.	VENT PIPE DIA	SLAB TH. IN MM.	TANKS		PUMPS	
		SHELL	END				MS	HSD	MS	HSD
20KL	2.10M X 6.25M	6mm	8mm	8	40	325	1	1	2	2

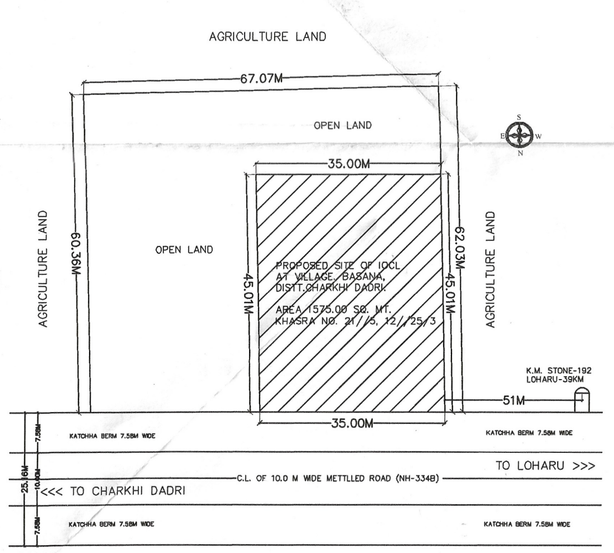

SITE PLAN
SCALE=N.T.S

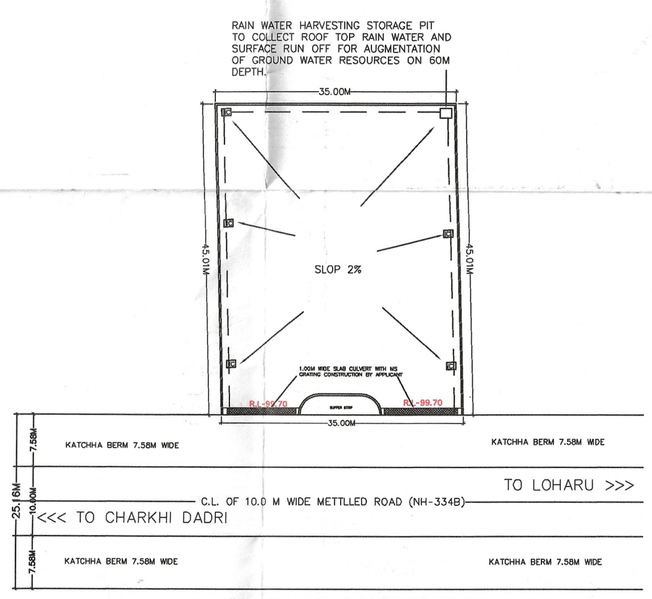

DRAINAGE LAYOUT PLAN

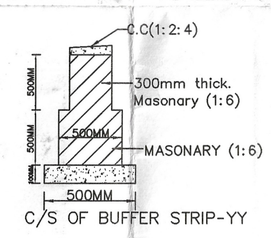

C/S OF BUFFER STRIP-YY

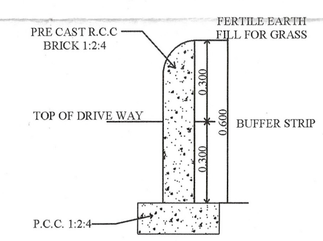

SECTION OF KERB WAAL

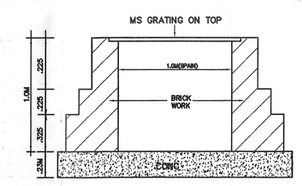

SECTION OF CULVERT

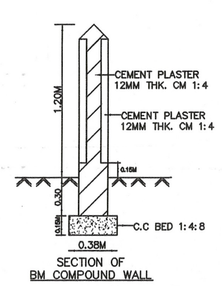

SECTION OF
RM COMPOUND WALL

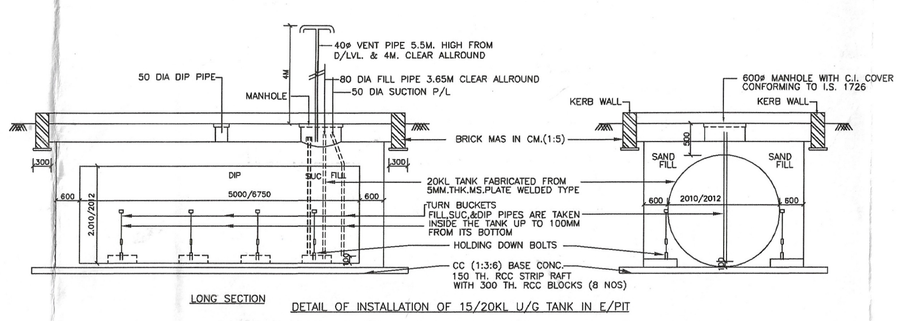

DETAIL OF INSTALLATION OF 15/20KL U/G TANK IN E/PIT

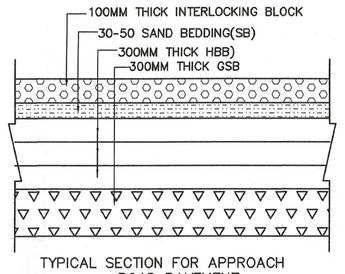

TYPICAL SECTION FOR APPROACH ROAD PAVEMENT

GENERAL NOTES:-

1. NO ROAD CROSSING WITHIN 300M ON EITHEN SIDES OF THE PLOT.
2. NO DRAIN SEWER OR STRUCTURE WITHIN 1.5M FROM THE UNDER GROUND TANKS.
3. SUCTION,FILL& VENT PIPES UNDER THE DRIVEWAY TO BE HOUSED UNDER PIPE SLEEVE.
4. VENT PIPE 40MM DIA AND 4.0M HIGH FROM THE GROUND LEVEL AND 4.00MTR. CLEAR ALL ROUND WITHIN THE PLOT FITTED WITH INVERTED 'U' TYPE VENT HOOD COVERED WITH TWO LAYERS OF NON CORRODIBLE METAL WIRE GAUGE OF 11 MESH PER LINEAR CENTIMETER AT ITS OPEN ENDS.
5. D.P.S. BOARD FIXED ON THE WALL OF ROOM 1.50MTR. HIGH. FROM ITS FLOOR LEVEL AND SHALL NOT BE KEPT UNDER LOCK AND KEY.
6. FILL POINTS ARE KEPT 3.65M CLEAR AROUND.
7. "NO SMOKING" SIGN SHALL BE DISPLAYED AT THE PETROL PUMP.
8. 04 Nos. 10 Kg DCP type fire extinguisher, 01 no. 4.5 Kg Co2 type fire extinguisher and 06 Nos. sand buckets, 10 Kg each.
9. TANKS FED BY TANK LORRY.
10. BOTH THE TANKS NOT BE REPLENISHED AT THE SAME TIME.
11 FILL PIPE AND DIP PIPES ARE FITTED WITH LOCKING CAP
12. ALL ELECTRIC FITTING CONFORM TO IS CODE NO. 2148.

SPECIFICATIONS

CERTIFIED THAT THE TANK SHALL BE TO FABRICATED AS PER APPROVED SPECIFICATION AS BSI CODE 10978

NOTE:

1. CERTIFIED THAT THIS IS A NEW RETAIL OUTLET & NOT RESITEMENT CASE.
2. CERTIFIED THAT NO COURT CASE PENDING IN ANY COURT OF INDIA AGAINST THIS SITE\DEALERSHIP.
3. CERTIFIED THAT ALL THE CLEARANCES\APPROVALS FROM MCP\IRC AND OTHER RELEVANT GOVT. DEPTT. SHALL BE OBTAINED.
4. CERTIFIED THAT M.S. CANOPY OF MEASURING 12.0 M X 21.00 M SHALL CONFIRM TO SOUND ENGG. SPEC. AND THERE IS NO CHANCE OF ITS EVER CAVING-IN UNDER NORMAL CIRCUMSTANCES.STEEL CANOPY APPROVAL NO. CCE G-40(NC) P-CANOPY DT.26.07.89

4. CERTIFIED THAT ALL FACILITIES AS SHOWN IN THE DRAWING ARE INSTALLED \ PROVIDED AT ABOVE R\O.

Indian Oil Corporation Limited
(Marketing Division)
Divisional Office, Hissar
DELHI & HARAYANA STATE OFFICE

LOCATION/LAYOUT/DRAINAGE PLAN OF PROPOSED I.O.C.L RETAIL OUTLET ON CHARKHI DADRI - LOHARU ROAD NH-334B, AT CH IN KM. 191.932(LHS), VILLAGE BARSANA, TEHSIL DADRI, DISTT.-CHARKHI DADRI.

SCALE:- AS SHOWN
DRAWING NO. ICOL/NHAI/DADRI/ 1094
DRAWN BY K. S MALIK
DATED:- 22/12/2021

AREA DETAIL:-
TOTAL AREA OF SITE =1575.00 SQ.MT.
TOTAL BUILDING AREA =43.83 SQ.MT.
TOTAL CANOPY AREA =252.00 SQ.MT.

Divisional Retail Head HDO	TL SIGH.	MANAGER TECH.
B.R.K Group of Engineers	PROJECT DIRECTOR	R.O.