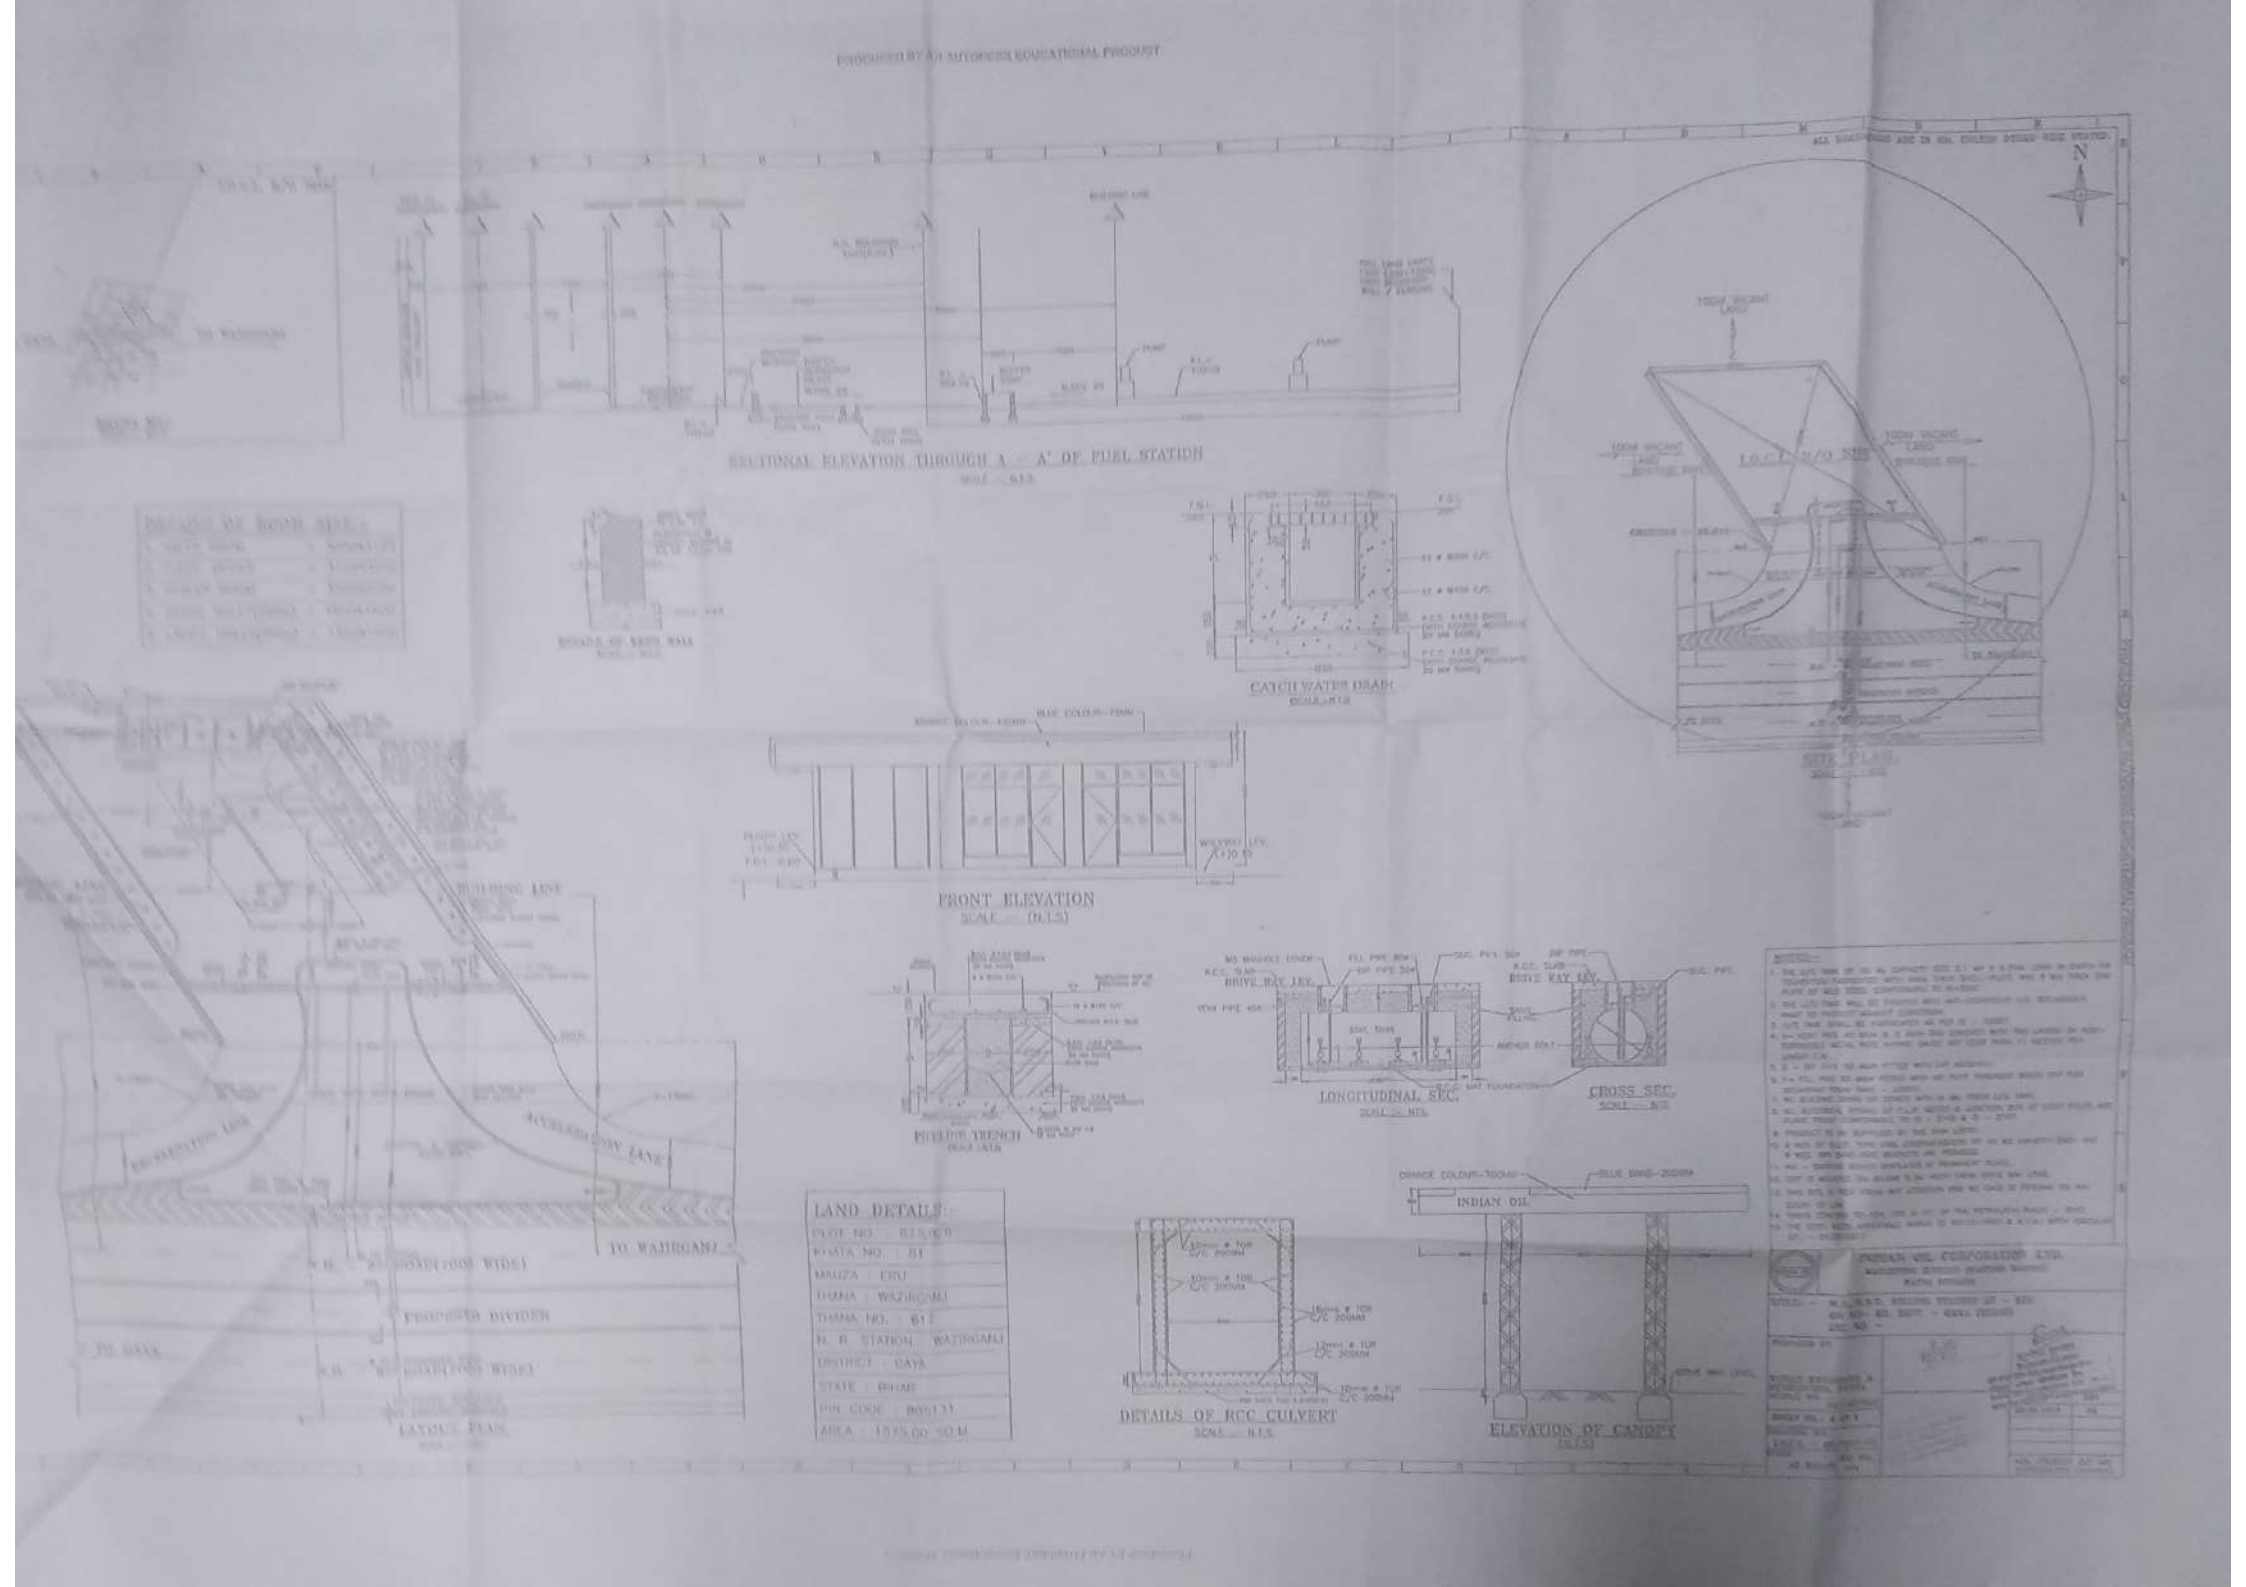
SECTIONAL ELEVATION THROUGH A – A' OF FUEL STATION
CATCH WATER DRAIN
SITE PLAN
FRONT ELEVATION
LONGITUDINAL SEC.
CROSS SEC.
PETROL TRENCH
DETAILS OF RCC CULVERT
ELEVATION OF CANOPY
INDIAN OIL
LAYOUT PLAN
PROPOSED DIVIDER
TO WAZIRGANJ
LAND DETAILS:-
PLOT NO. : 815/819
KHATA NO. : 81
MAUZA : ERU
THANA : WAZIRGANJ
THANA NO. : 61
N. R. STATION : WAZIRGANJ
DISTRICT : GAYA
STATE : BIHAR
PIN CODE : 805131
AREA : 1575.00 SQ.M.
INDIAN OIL CORPORATION LTD.