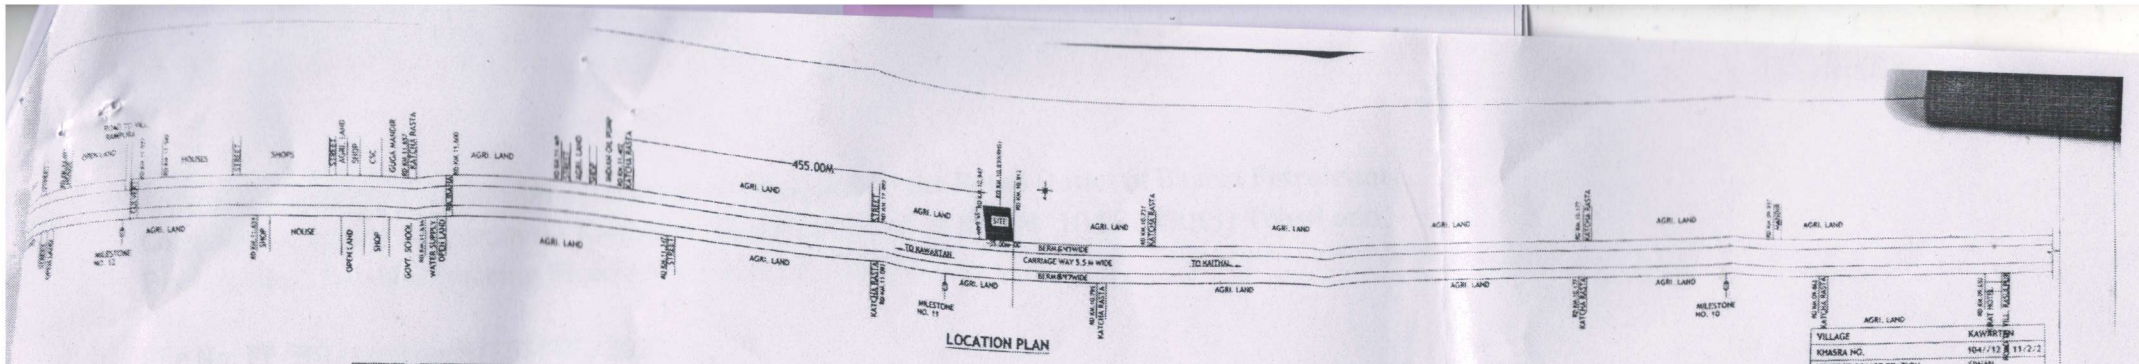

LOCATION PLAN

VILLAGE	KAWARTAN
KHASRA NO.	104//12 & 11//2/2
NEAREST POLICE STATION	SIWAN
NEAREST RAILWAY STATION	KAITHAL
TEHSIL	KAITHAL
DISTT.	KAITHAL
PIN CODE	136033
STATE	HARYANA

LEGEND
OF TRAFFIC SIGNS/MARKING

- (A) Fuel station ahead at 1km & 500m
- (B) Fuel station
- (C) Fuel station ahead
- Give way
- One way
- (E) No Entry
- (G) Compulsory Direction Control
- (H) No right turn
- (I) No left turn
- (J) Fuel station board

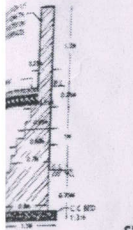

BK. MAS. IN CM 1:5 WITH 12MM TH. CEM. PLASTER ON EXPOSED SURFACES

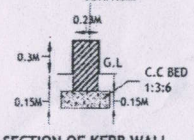

SECTION OF KERB WALL
SCALE 1:30

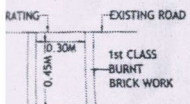

OF DRAIN WITH IRON GRATING
SCALE 1:20

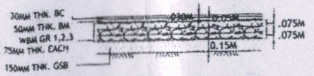

SECTION OF THE PAVEMENT COMPOSITION OF THE ACCESS ROAD
SCALE 1:30

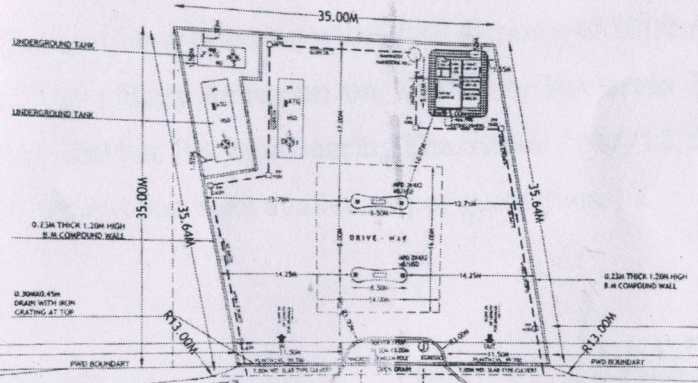

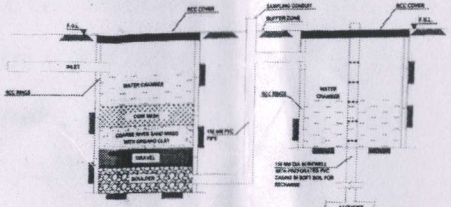

SECTION DETAILS OF GROUND WATER RECHARGE PIT

NOTES

1. CERTIFIED THAT NO OTHER STRUCTURE WILL BE ERECTED FOR ANY OTHER SERVICES REMOVED EXCEPT THAT CONNECTED WITH THE PETROL PUMP WITHOUT THE PRIOR APPROVAL OF P.W.D.
2. CERTIFIED THAT THERE IS NO ROAD CROSSING WITHIN 100m BETWEEN THE TANGENT POINT OF THE CURVES OF THE SIDE ROAD & THAT OF THE FUEL- FILLING PUMP.
3. CERTIFIED THAT ALL THE STANDARD CONDITIONS HAVE BEEN SATISFIED.
4. CERTIFIED THAT THE BERM PORTION IS NOT INCLUDED IN THE AREA OF THE LAND TO BE LEASED FROM P.W.D FOR APPROACH ROAD BUT IT IS TO BE METALLED.
5. CERTIFIED THAT THERE IS NO OBJECTION FROM ROAD POINT OF VIEW FOR INSTALLATION OF THIS FUELING PUMP. THE PROPOSAL WILL NOT EFFECT FUTURE IMPROVEMENT OF THIS ROAD.
6. CERTIFIED THAT ALL CONDITIONS LAID DOWN BY GOVT. OF INDIA AND THE MC FROM TIME TO TIME WITH REGARD TO THE LOCATION OF THE ROAD SIDE FUEL-FILLING STATION HAVE BEEN COMPLIED WITH.

1. NO DRAIN/SEWER OR STRUCTURE TO EXIST WITH IN 1.5M FROM U/G TANKS.
2. SUCTION PIPES UNDER DRIVE WAY TO BE HOUSED IN PIPE/SLEEVES.
3. ELECTRIC FITTINGS TO CONFORM TO I.S.S NO. 2148 FOR DISPENSING PUMPS ONLY.
4. 50 MM. VENT PIPE, 4M HIGH FROM G.L. & 4M CLEAR ALROUND THE OPEN END OF PIPE TO BE COVERED WITH TWO LAYERS OF NON CORRODIBLE METAL WIRE GAUGE OF 6 MESH PER LINEAR CM.
5. D.P.S. BOARD TO BE FIXED 1.5M ABOVE FROM G.L. & WILL BE KEPT UNDER LOCK & KEY.
6. TANKS TO BE FED BY TANK LORRY ONLY.
7. CERTIFIED THAT THE DRAINS PROVIDED IN THE PLAN ARE SUFFICIENT FOR DRAIN OF WATER.
8. NO STRUCTURE OR HOARDING EXCEPT APPROVED STANDARD IDENTIFICATION SIGN ON POLES PROVIDING A CLEARANCE OF ATLEAST 3M. ABOVE GROUND LEVEL WOULD BE ERECTED ON BUFFER STRIP.

1. NO HEDGES AND PLANTS MORE THAN 0.6M HIGH SHALL BE GROWN AROUND THE BUFFER STRIP.
2. THERE SHALL BE SUFFICIENT STANDING SPACE INSIDE THE STN. FOR VEHICLES TO WAIT FOR TIMER TURN.
3. 'IN' AND 'OUT' SIGN SHALL BE PUT UP TO GUIDE VEHICLES DURING THE DAY AND SHALL BE PROPERLY LIT UP TO GUIDE THEM AT NIGHT.
4. ALL THE STRUCTURE (IF ANY ON GOVT. LAND) SHALL BE TEMPORARY.
5. NO SMOKING SIGN, FIRE EXTINGUISHERS & FIRE BUCKETS SHALL BE PROVIDED AT SITE.
6. LEVEL OF THE RETAIL OUTLET WILL BE KEPT 2% BELOW ROAD LEVEL.
7. KERB WALL ATLEAST 225MM HIGH WOULD BE CONSTRUCTED ON THE PERIPHERY OF THE BUFFER STRIP.

1. CERTIFIED THAT THE BUFFER SHALL NOT HAVE ANY INSTALLATION OF STRUCTURE ETC.
2. CERTIFIED THAT THE KERBING ALONG BUFFER IS TO BE MADE BY THE CORPORATION.
3. CERTIFIED THAT THE METALLING OF BERM AT THE COST OF COMPANY IS TO BE PROVIDED
4. CERTIFIED THAT THERE WILL NOT BE ANY HINDERANCE FROM OVER HEAD LINES/POLES.
5. CERTIFIED THAT THE SURPLUS WATER WILL NOT BE DISPOSED OF IN P.W.D. LAND
6. CERTIFIED THAT ALL CLEARANCE/APPROVALS FROM M.O.P./R.C. AND OTHER RELEVANT GOVT. DEPARTMENT HAVE ALREADY BEEN OBTAINED.
7. CERTIFIED THAT THERE IS NO COURT CASE PENDING IN ANY COURT OF INDIA AGAINST THIS PREMISES.
8. STEEL TANKS FABRICATED AS PER DRG. APPD. BY CCOE NAGPUR VIDE MO. LETTER NO. P4 (7) 82 DT. 7-8-01 TO BE USED FOR STORAGE. IS SPECIFICATION NO. IS 10987 TO BE FOLLOWED FOR INSTALATION OF TANKS.
9. CERTIFIED THAT THIS IS NOT A RESTRICTED CASE.
10. CERTIFIED THAT CANOPY MEASURING 14.00M X 16.00M CONFORMS TO SOUND ENGINEERING SPECIFICATIONS AND THERE IS NO CHANCES OF ITS EVER CAVING IN UNDER NORMAL CIRCUMSTANCES.
11. CERTIFIED THAT THE ROAD/HIGHWAY IS STRAIGHT AT THE LOCATION OF THE RETAIL OUTLET.

1. BOTH TANKS SHALL NOT BE REFILLED/SOLD AT ONE TIME.
2. PUMP ISLAND AS PER DRG. NO. 3012 APPROVED BY CCOE NAGPUR VIDE HIS LETTER NO. (2)(3).
3. 2 NOS. IND. FIRE EXTINGUISHERS SHALL BE PROVIDED.
4. 7 SAND BUCKETS PER PUMP WILL BE PROVIDED.

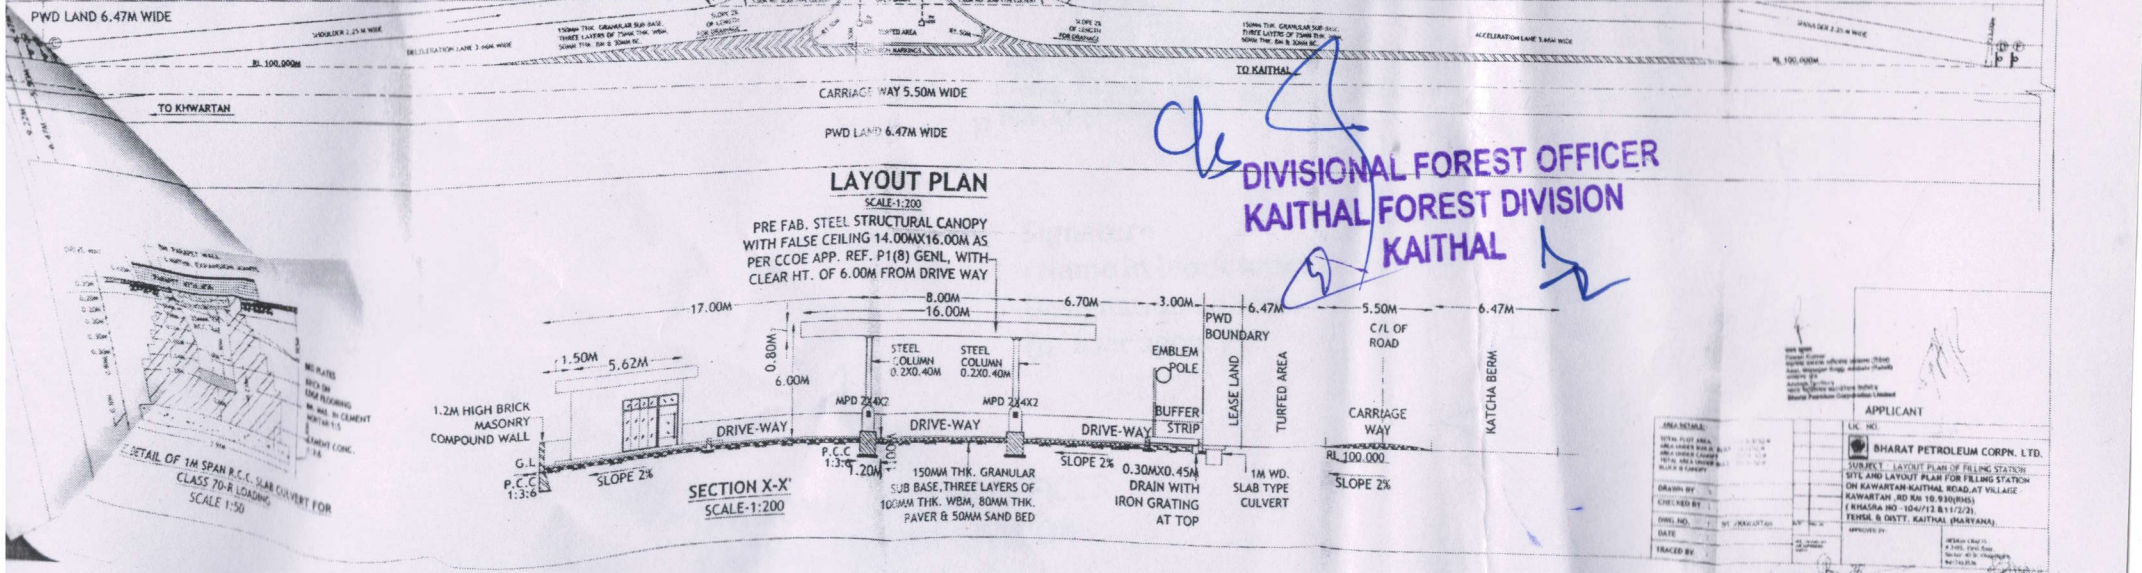

LAYOUT PLAN
SCALE-1:200

PRE FAB. STEEL STRUCTURAL CANOPY WITH FALSE CEILING 14.00MX16.00M AS PER CCOE APP. REF. P1(8) GENL, WITH CLEAR HT. OF 6.00M FROM DRIVE WAY

SECTION X-X'
SCALE-1:200

150MM THK. GRANULAR SUB BASE, THREE LAYERS OF 100MM THK. WBM, 80MM THK. PAVER & 50MM SAND BED

0.30MX0.45M DRAIN WITH IRON GRATING AT TOP

1M WD. SLAB TYPE CULVERT

DETAIL OF 1M SPAN R.C.C. SLAB CULVERT FOR CLASS 70-R LOADING
SCALE 1:50

DIVISIONAL FOREST OFFICER
KAITHAL FOREST DIVISION
KAITHAL

APPLICANT

BHARAT PETROLEUM CORPN. LTD.

SUBJECT : LAYOUT PLAN OF FILLING STATION

SITE AND LAYOUT PLAN FOR FILLING STATION ON KAWARTAN-KAITHAL ROAD AT VILLAGE KAWARTAN ,RD Km 10.930(RHS). (KHASRA NO -104//12 &11/2/2). TEHSIL & DISTT. KAITHAL (HARYANA).

AREA DETAIL	
DRAWN BY	
CHECKED BY	
DWG. NO.	
DATE	
TRACED BY	

Sub Divisional Engineer
Prevl. Sub Division No-I
PWD B & R KAITHAL

Executive Engineer
Provincial Division No-I
PWD B & R KAITHAL