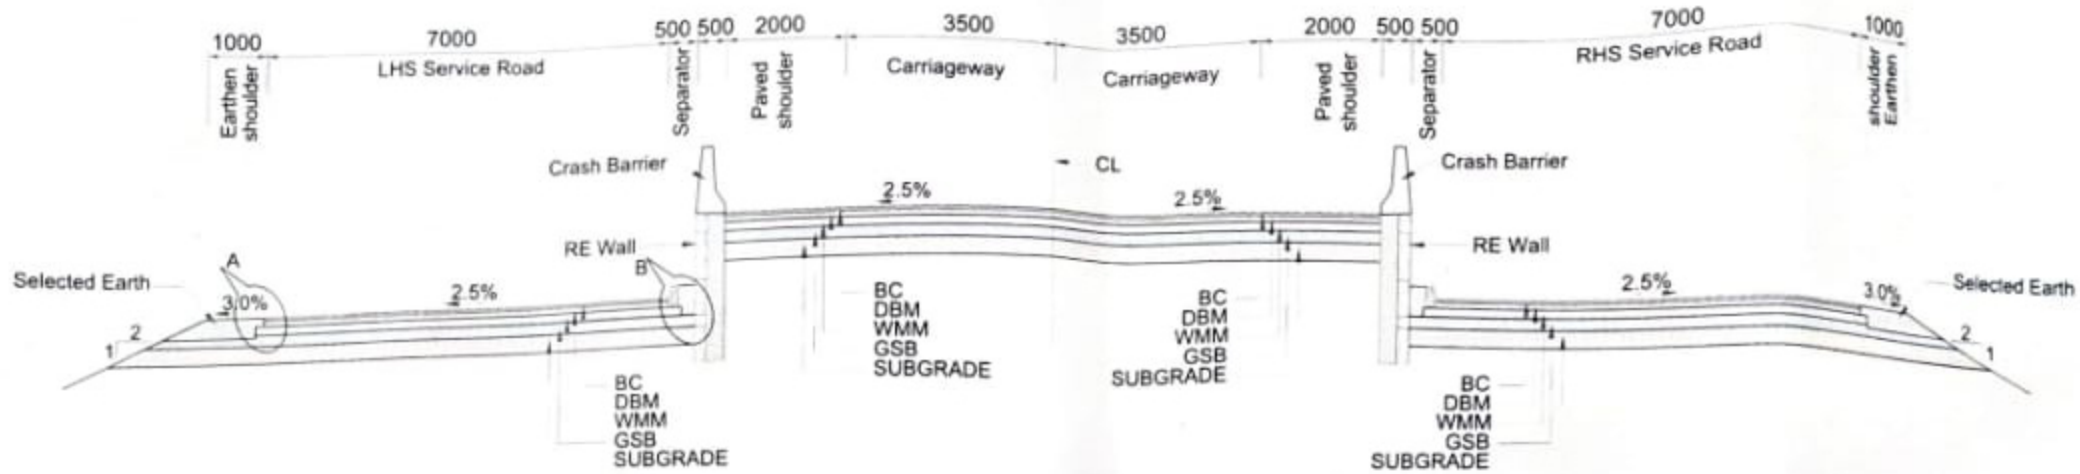

TYPICAL CROSS SECTION FOR VUP SECTION

APPROACHES TO VUP WITH SERVICE ROAD

SECTION A-A

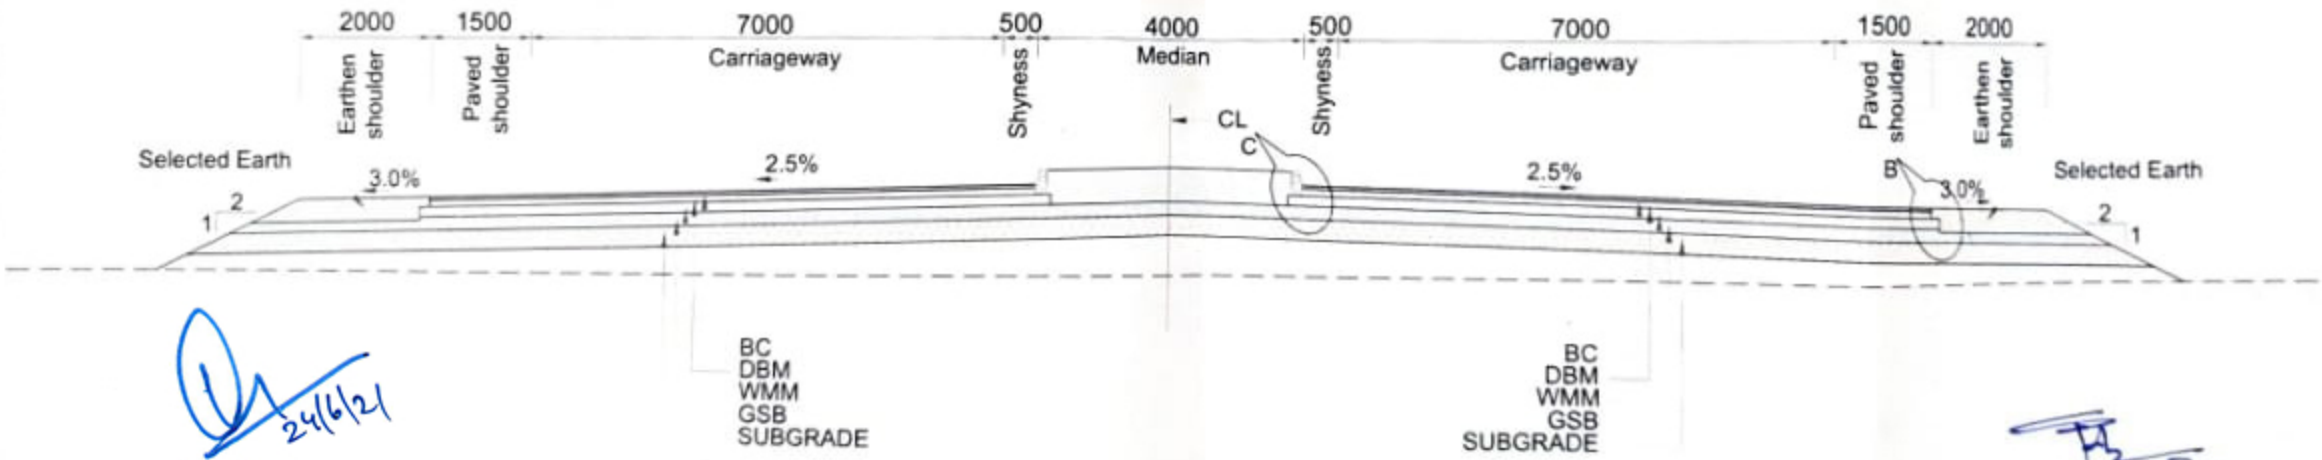

24/6/21

(विश्वजीत राय)
उप मुख्य कार्यालय अधिकारी
उत्तर प्रदेश एक्सप्रेसवेज औद्योगिक
विकास प्राधिकरण (यूपीडा)

TYPICAL CROSS SECTION FOR NATIONAL HIGHWAY

SECTION B-B

अधिशासी अभियन्ता
पूर्वांचल एक्सप्रेसवे (यूपीडा)
पी.आई.यू.-4 सुल्तानपुर

NOTES:-

1. THIS DRAWING TO BE READ IN CONJUNCTION WITH GR/SID-SAN/HWY/PNP/CR-01
2. ALL DIMENSIONS ARE IN MILLIMETERS.

Design Director

REV	DATE	DESCRIPTION

AUTHORITY: UTTAR PRADESH EXPRESSWAY INDUSTRIAL DEVELOPMENT AUTHORITY (Government of Uttar Pradesh)

EPC CONTRACTOR: G R INFRAPROJECTS LIMITED

DESIGN CONSULTANTS: G R INFRAPROJECTS LIMITED

AUTHORITY ENGINEER: egis India Consulting Engineers Private Limited

PROOF CONSULTANT: SMC INFRA SOLUTION PVT. LTD.

PROJECT: Development of Purvanchal Expressway (Package-IV) from Sultanpur (Dist. Sultanpur) to Ramsanehi (Dist. Sultanpur), Km 121+000 to Km 164+500 in the State Of Uttar Pradesh on EPC Basis.

ORIGINAL		
REVISED		
CHECKED		
APPROVED		

TITLE: TYPICAL CROSS SECTION (VUP UNDER COB)

SCALE: NTS

DWG. NO.: GR/SID-SAN/HWY/TCS-06

DATE: 04.2021

SHEET: 1 OF 1

REV: V0/P0/R0