GEO-REFRENCED DGPS MAP SHOWING FOR REQIRED LAND COORDINATE WITH PROPOSED ROAD ALIGNMENT

Full titile of the Project:- Construction of Road Widening & Strengthening of Manoharpur to Itwa Bhopji Via Nawalpura Charanwas (MDR-187)

Proposal No.:-FP/RJ/ROAD/35096/2018 **Diversion Area:-**1.4445 Ha.

Area Calculation Sheet

S.No.	Division	Component	Segment	Forest Land Length	Forest Land Width	Forest Land Area (In Sq. M.)	Forest Land Area (In Ha.)	Non-Forest Land Length	Non-Forest Land Width	Non-Forest Land Area (In Sq. M.)	Non-Forest Land Area (In Ha.)	Total Forest Land (in Ha.)	Total Non-Forest Land (in Ha.)
1	Jaipur	"Consturciton of Road"	SEGMENT-1	525	9	4725	0.4725	8256	9	74304	7.4304	1.4445	17.7255
2			SEGMENT-2	1080	9	9720	0.9720	1744	9	15696	1.5696		
				-	-	-	-	9695	9	87255	8.7255		
Total				**1605**	**9**	**14445**	**1.4445**	**19695**	**9**	**177255**	**17.7255**		

Total Length of Project	=	21300 Meter
Width (m)	=	9
Total Project Area	=	191700 Sq. Meter 19.17 Ha.

Required Forest Land Coordinate Point (Segment-1)

S.No.	Latitude Degrees	Latitude Minutes	Latitude Seconds	Longitude Degrees	Longitude Minutes	Longitude Seconds
1	75°	54'	7.830" E	27°	16'	39.590" N
2	75°	54'	7.734" E	27°	16'	39.447" N
3	75°	54'	2.971" E	27°	16'	41.475" N
4	75°	54'	2.673" E	27°	16'	41.322" N
5	75°	54'	2.948" E	27°	16'	46.293" N
6	75°	54'	2.636" E	27°	16'	46.205" N
7	75°	53'	56.609" E	27°	16'	46.755" N
8	75°	53'	56.346" E	27°	16'	46.559" N

Required Forest Land Coordinate Point (Segment-2)
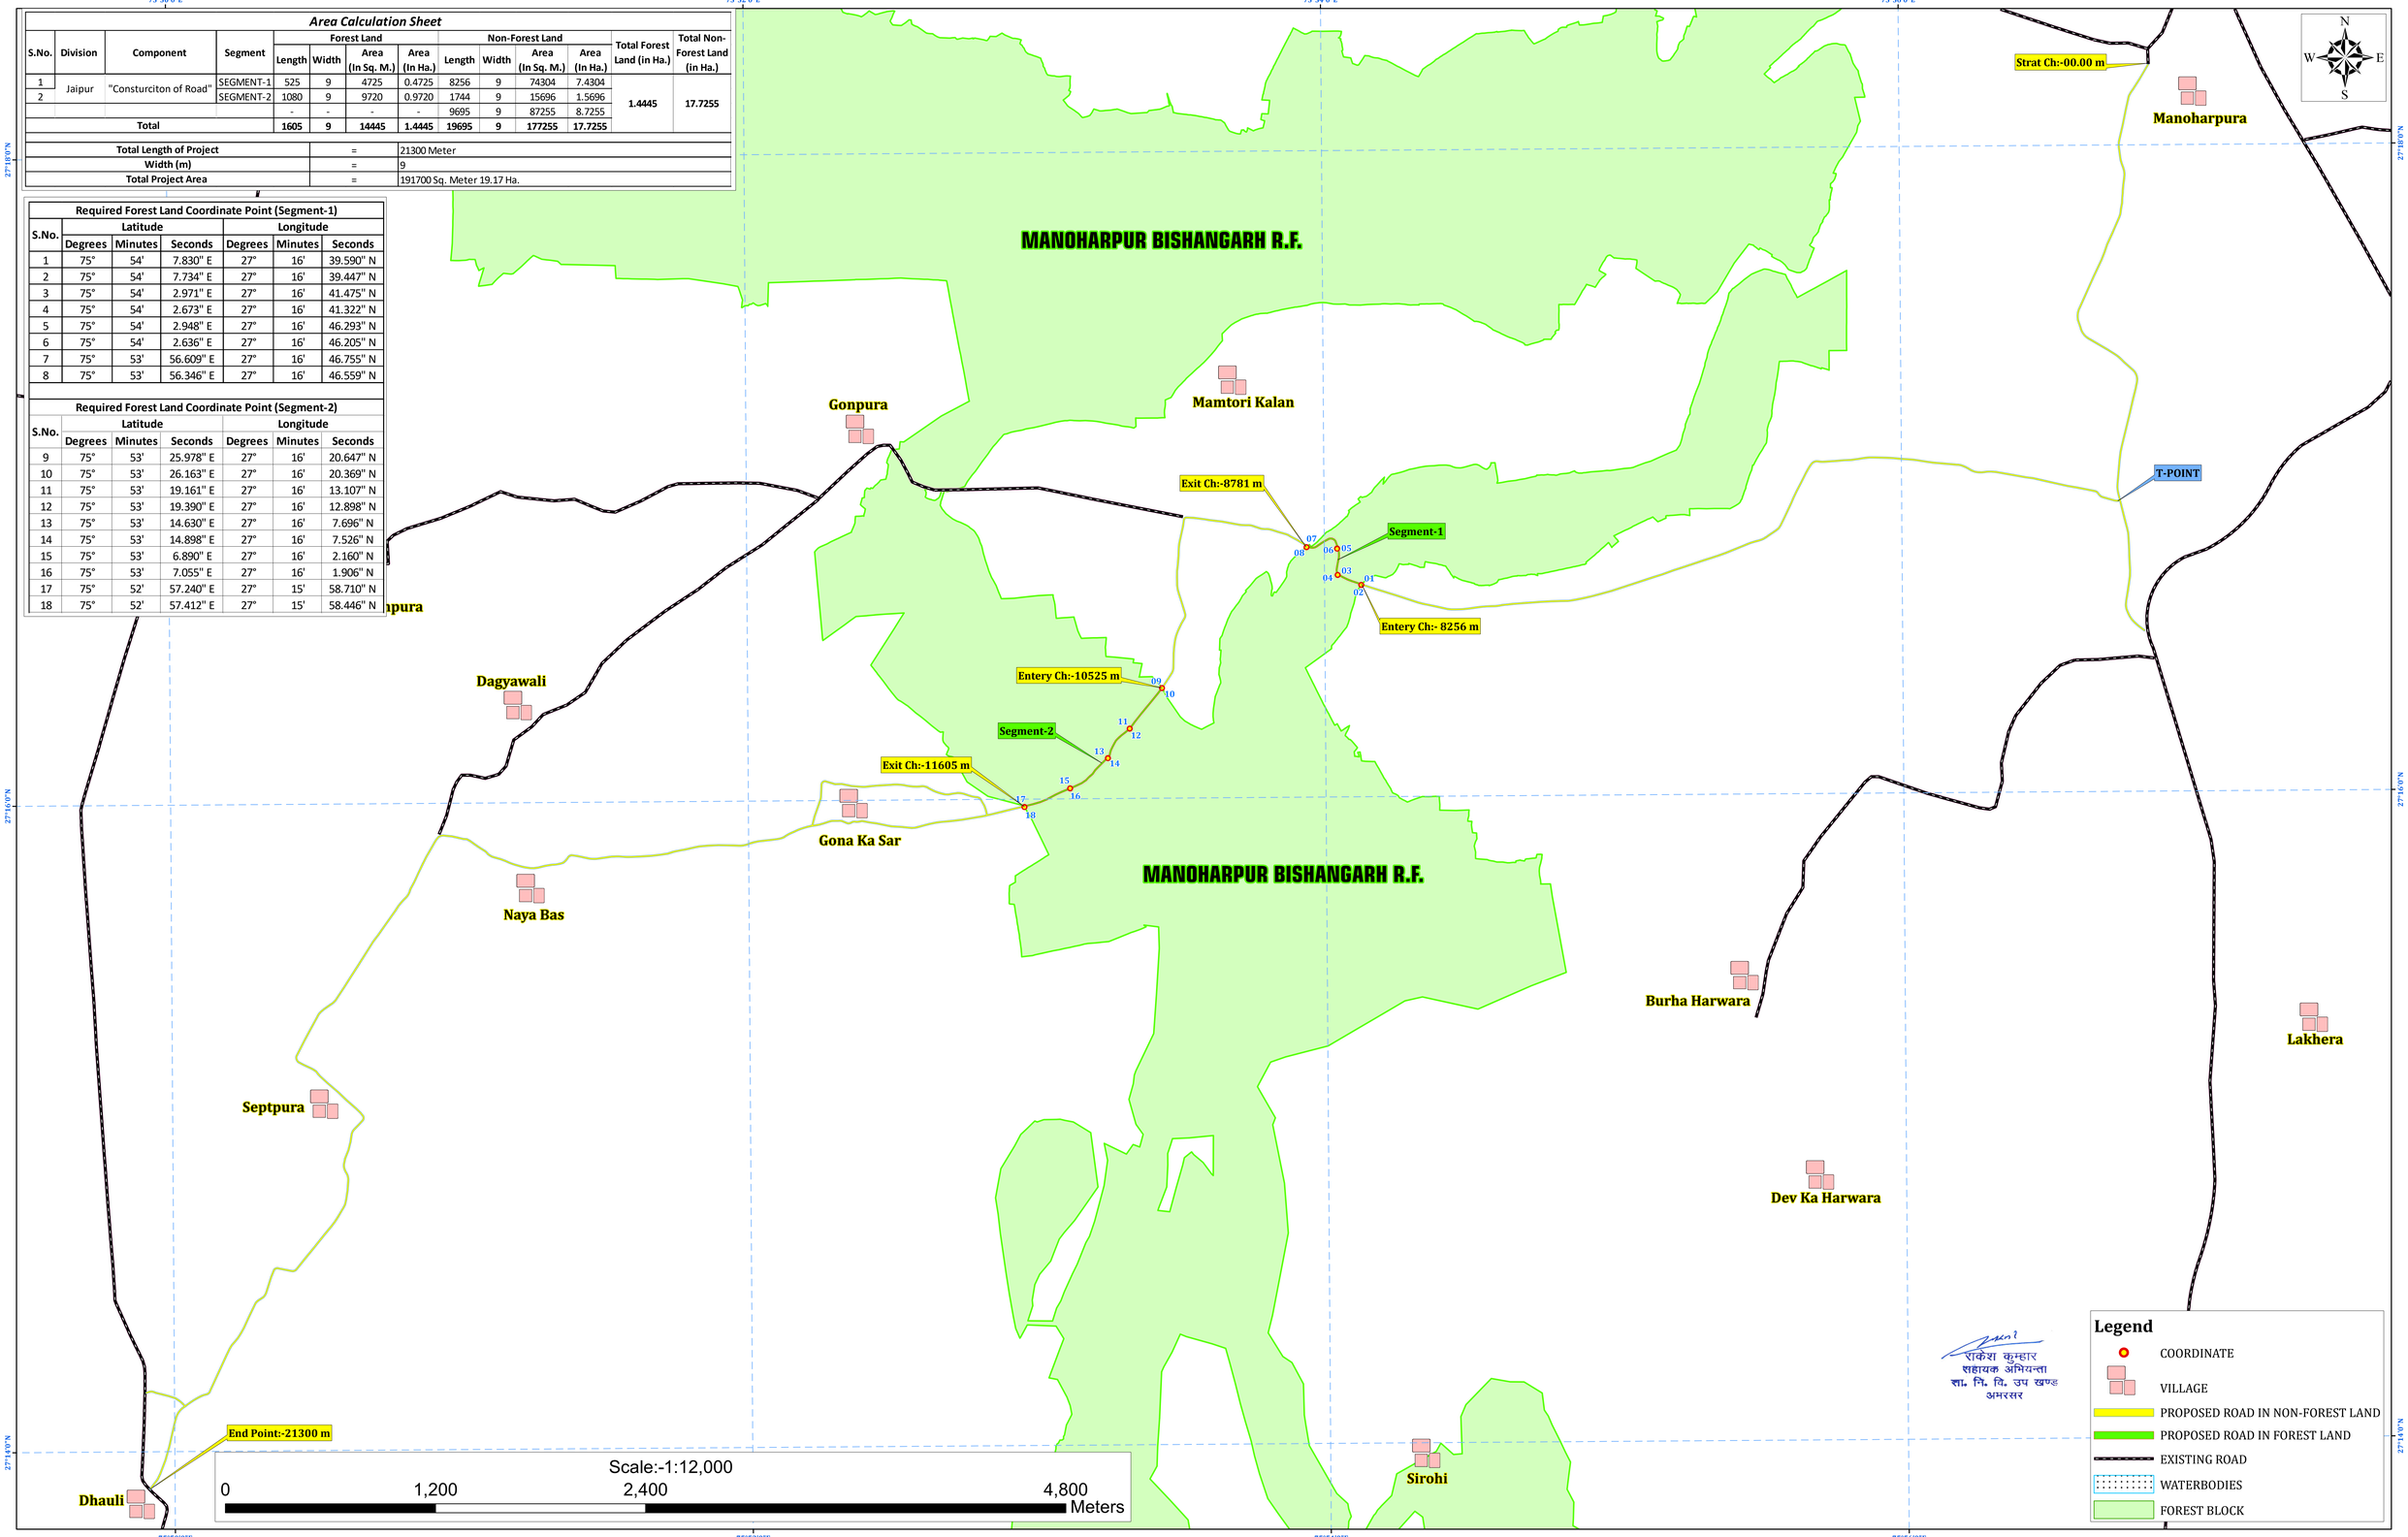
S.No.	Latitude Degrees	Latitude Minutes	Latitude Seconds	Longitude Degrees	Longitude Minutes	Longitude Seconds
9	75°	53'	25.978" E	27°	16'	20.647" N
10	75°	53'	26.163" E	27°	16'	20.369" N
11	75°	53'	19.161" E	27°	16'	13.107" N
12	75°	53'	19.390" E	27°	16'	12.898" N
13	75°	53'	14.630" E	27°	16'	7.696" N
14	75°	53'	14.898" E	27°	16'	7.526" N
15	75°	53'	6.890" E	27°	16'	2.160" N
16	75°	53'	7.055" E	27°	16'	1.906" N
17	75°	52'	57.240" E	27°	15'	58.710" N
18	75°	52'	57.412" E	27°	15'	58.446" N