DETAIL PLAN

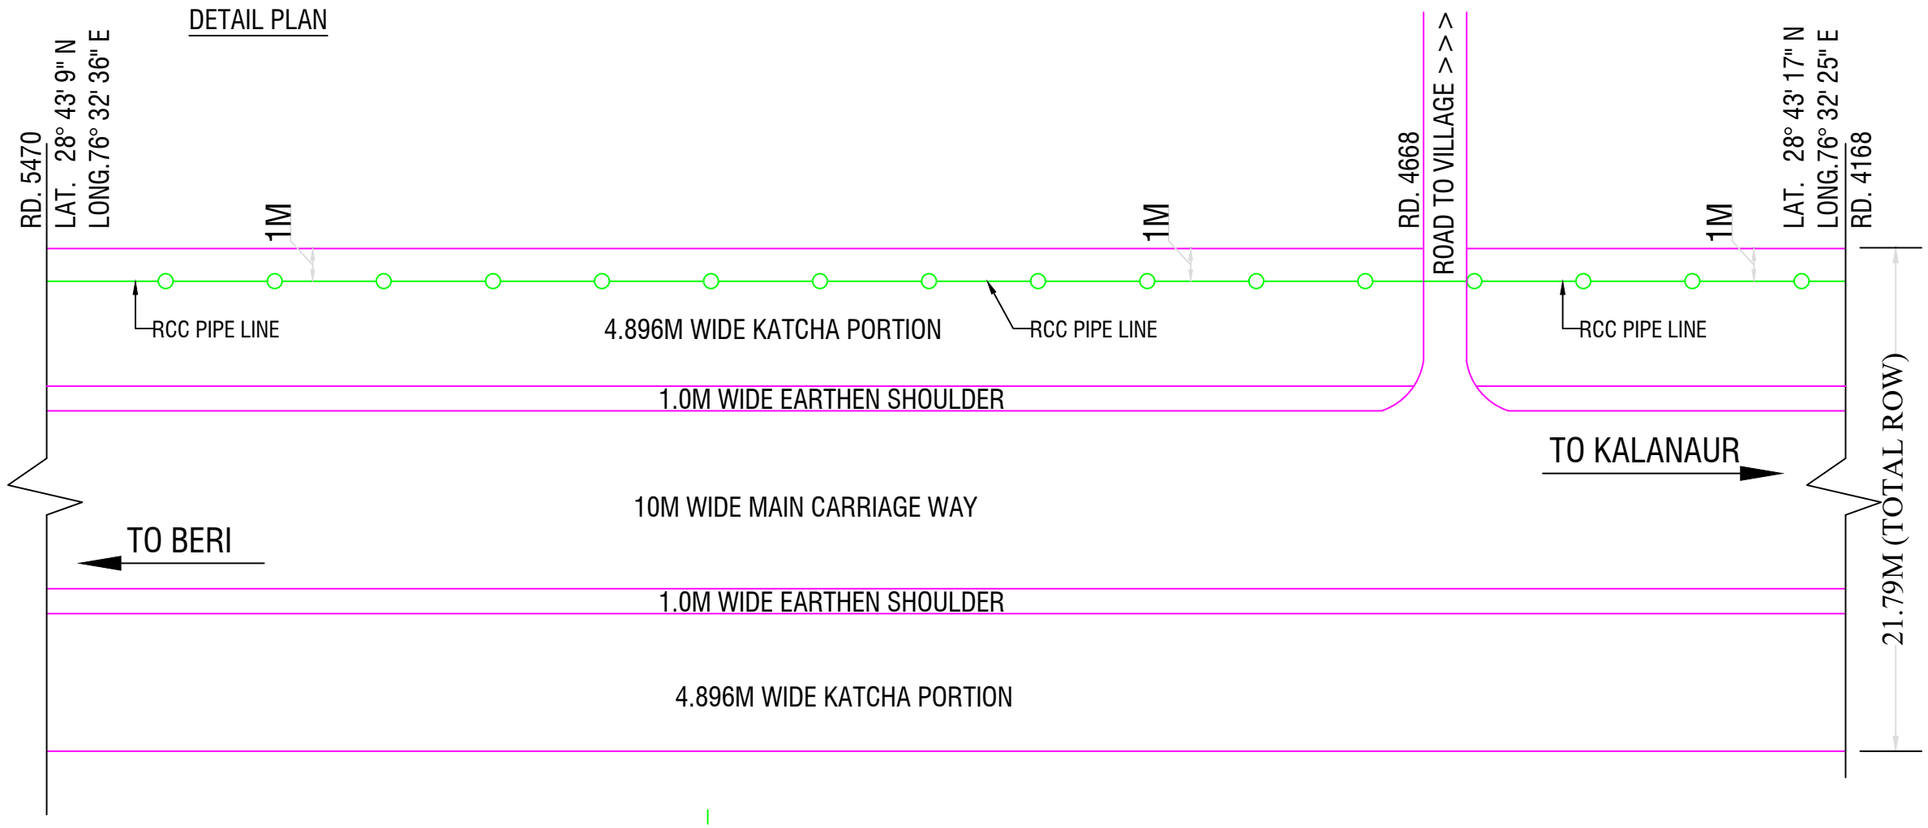

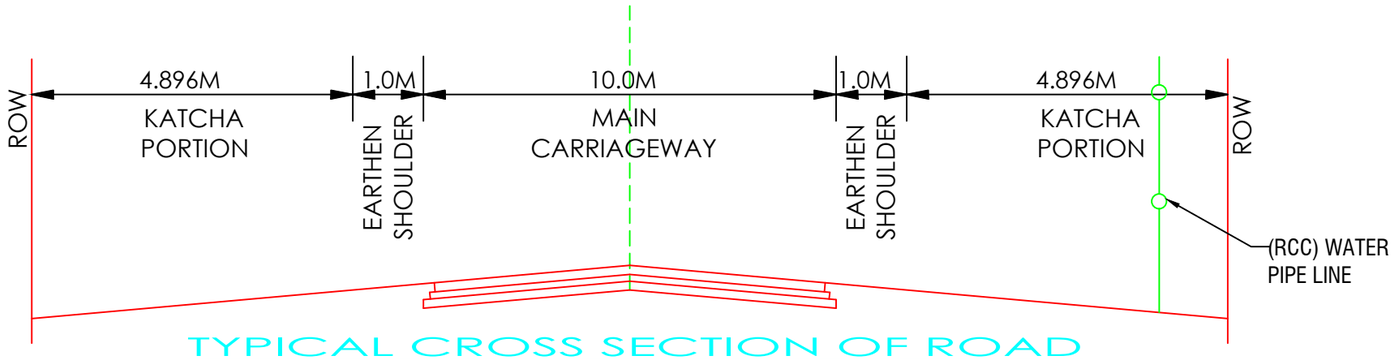

TYPICAL CROSS SECTION OF ROAD

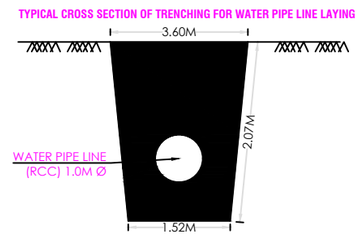

DIVERSION OF FOREST LAND (0.1071.9 HACT.)FOR THE PROJECT OF LAYING WATER PIPE LINE (1.0 M Ø RCC PIPE) FROM RD. 4168 TO RD. 5470 (RHS) (LENGTH 397M) ON BERI TO KALANAUR ROAD (ODR) IN VILLAGE BISHAN , TEHSIL AND DISTRICT- JHAJJAR,THE STATE- HARYANA.

AREA DETAIL :-
LENGTH = 397M
WIDTH = 2.70M
TOTAL = 397 X 2.70 = 1071.9 Sqmt.
OR 0.10719 Hact.

LATITUDE / LONGITUDE
LAT. 28° 43' 17" N
LONG.76° 32' 25" E
LAT. 28° 43' 9" N
LONG.76° 32' 36" E

APPLICANT:-

APPROVED BY:-