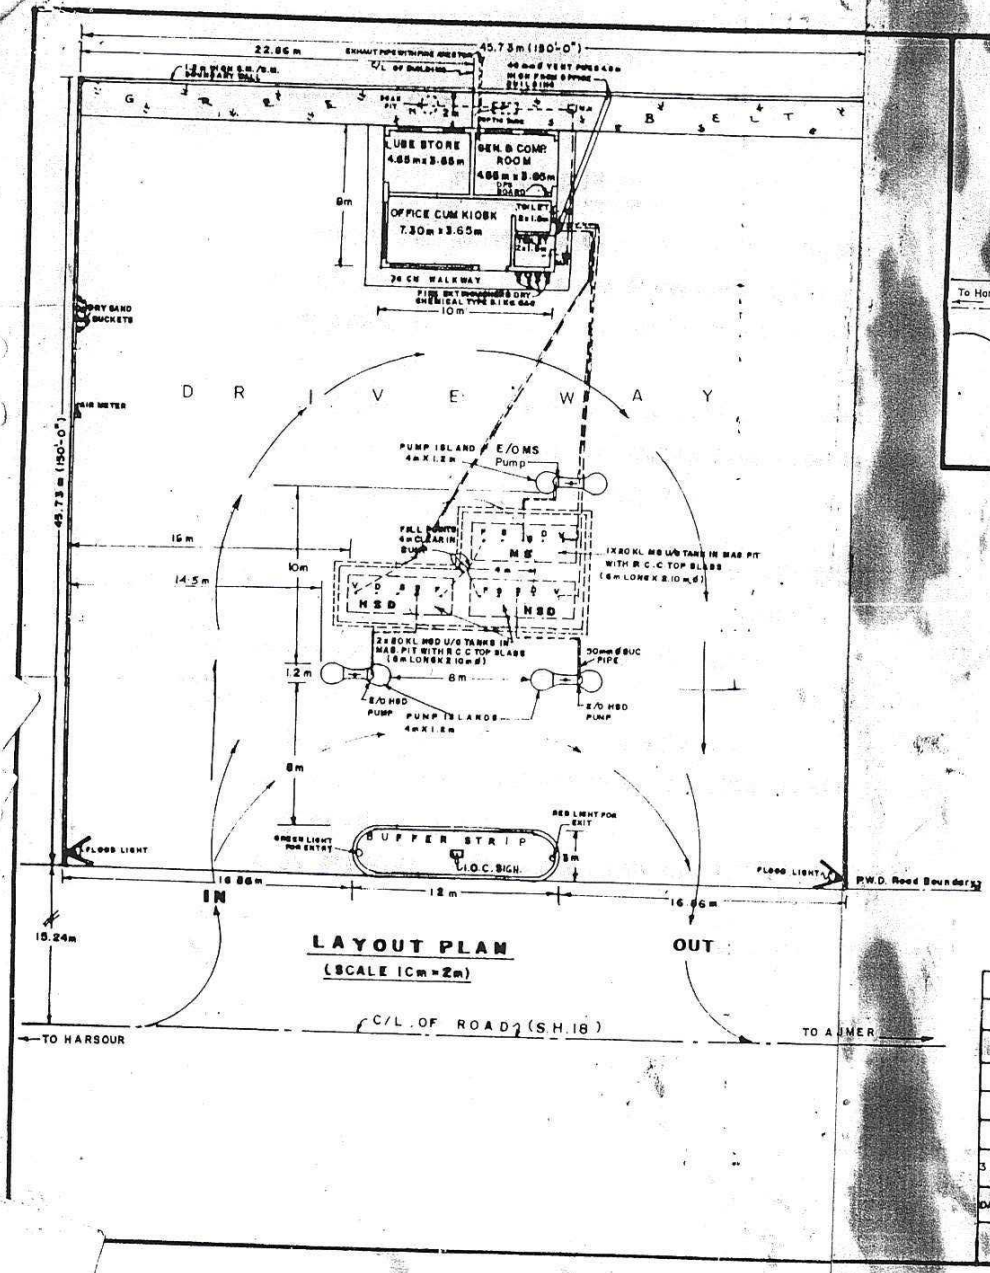

LAYOUT PLAN
(SCALE 1Cm = 2m)

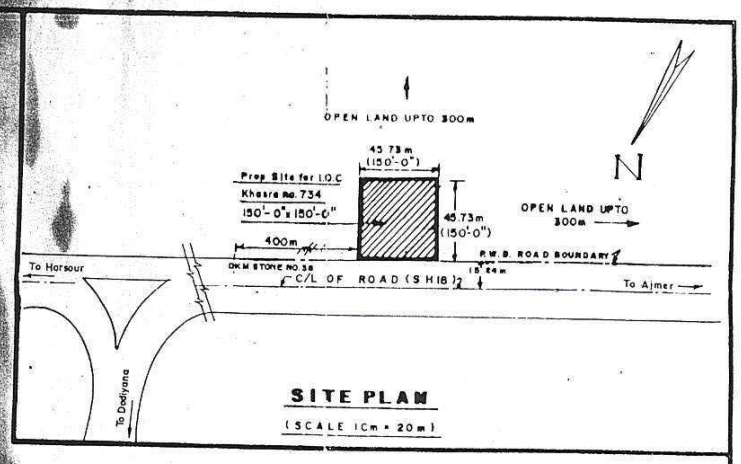

SITE PLAN
(SCALE 1Cm = 20m)

NOTE :-

1. NO OPEN DRAIN, SEWER OR STRUCTURE WITHIN 6m FROM U/G TANKS
2. ALL ELECTRIC FITTINGS CONFORM TO IS. 2148
3. 40mm ø VENT PIPES 4m HIGH FROM G.L. & 4m CLEAR AROUND OPEN ENDS COVERED WITH 2 LAYER OF BRASS WIRE MESH GAUZE 11 MESH/LINEAR Cm
4. SUC PIPES UNDER DRIVE WAY TO BE HOUSED IN 75mm ø PIPE SLEEVE.
5. TANK FED BY TANK LORRY
6. INSTALLATION OF 20KL TANK AS PER APPROVAL OF C.C.E VIDE LETTER NO. P-3(9) 242/II DATED 5.12.1984.
7. PUMP ISLAND LIGHT AS PER DRG NO W-3048 A APPROVED BY C.C.E NAGPUR VIDE LETTER NO. R1(1) 110/11 DATED 16.7.84
8. THIS PLAN IS AS PER I.R.C. 12 1983

उप जिला मजिस्ट्रेट
मेड़ता (राज.)

जिला मजिस्ट्रेट
नागौर

DATE	REV NO	BRIEF RECORD	INITIAL
3/1/99	—	Drg. Prepared on the basis of Site plan given by Dy.Mgr(s) Bikaner.	

REVISION

INDIANOIL CORPORATION LTD.
(MARKETING DIVISION)
NORTHERN REGION

SUBJECT :- PROP. SITE & LAYOUT PLAN OF I.O.C. RETAIL OUTLET ON HARSOUR-AJMER ROAD (SH-18) NEAR Km. STONE NO. 38 AT VILL. BHERUNA TEH. MERTA DISTRICT NAGAUR

SCALE AS SHOWN

MGR. (E) I.O.C. Jodhpur

DATE 3.1.99

DRG. NO JBH/181

No X-ed out are superseded drg

संजीव गोयल / Sanjeev Goel
उप प्रबन्धक / Dy. Manager
इंडियन ऑयल कॉर्पोरेशन लिमिटेड (विपणन)
INDIAN OIL CORPORATION LIMITED (M.D.)
अजमेर मंडल कार्यालय / Ajmer Divisional Office
ई-83, शास्त्री नगर, अजमेर - 305001
E-83, Shastri Nagar, AJMER - 305001

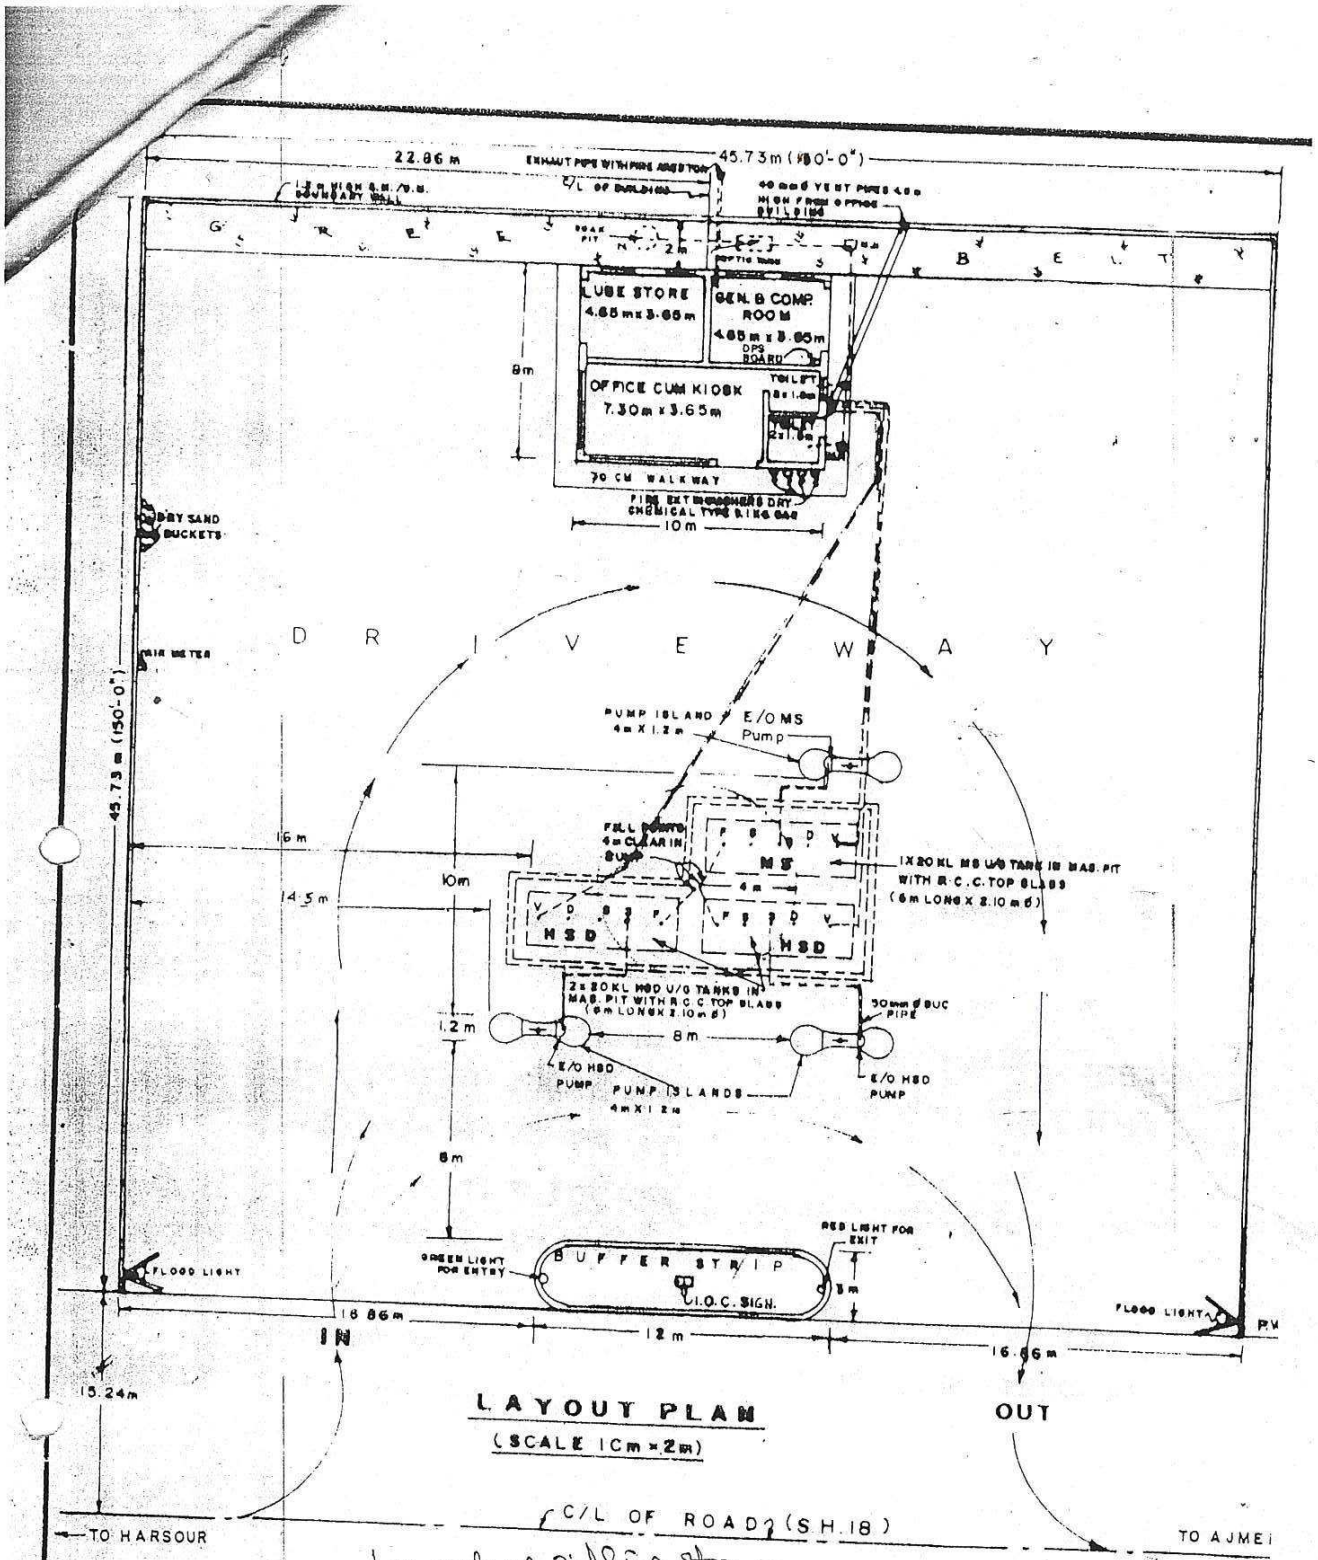

LAYOUT PLAN

(SCALE 1 Cm = 2 m)

Layout of filling stn.
Verified after 22.50m span centre of road.

अधिशासी अभियन्ता
सार्वजनिक निर्माण विभाग
मेड़ता सिटी

Jr. Engineer
(Pherwada)

संजीव गोयल / Sanjeev Goel
उप प्रबन्धक / Dy. Manager
इंडियन ऑयल कॉर्पोरेशन लिमिटेड (वि.प्र.)
INDIAN OIL CORPORATION LIMITED (M.D.)
अजमेर मण्डल कार्यालय / Ajmer Divisional Office
ई-83, शास्त्री नगर, अजमेर - 305001
E-83, Shastri Nagar, AJMER - 305001