SITE PLAN OF "CENTURY PLYBOARDS INDIA LIMITED" SITUATED AT VILL. DAULOWAL ON HOSHIARPUR ROAD TO DASUYA ROAD,TEHSIL & DISTT. HOSHIARPUR.

H.B.NO.= 386 ,**KHEWET NO.**=3/3.43/39,44 47 51 53 80 143 ,40,42,46,48,75,141,
KHANTANI NO.=3,45,46,49,53,55,82,143
KHASRA NO.=17//31(11-0),23//1(7-16),23/2/1(2-18),23/9/3(1-2),23/9/4(1-3),23//10(7-11),23//11(5-4),23/12/1(1-18),23//26(0-13),23//27(2-4),17//1/2(2-13),17//11/2(3-7)10//22/2/2(0-15),17//2(4-17),17//9(9-14),17//10(8-0),17//11/1(4-13),17//12/1(3-19),17//12/2/1(1-2),17//20/1(1-11),17//27(3-6),17//29(0-14),18/6/1(5-12),18//15/2(5-12),18//16/1(5-12),18//25(8-0),22/5/1(8-11),22//5/2(0-17),22/6/2(1-9),18/6/2(2-0),18//7(8-0),18/8/1(3-9),18//13/2(0-13),18//14(8-0),18//15/1(2-0),18//16/2(1-18),18//17(6-14),17//26(5-11),17//28/2(48-8),17//8(1-0),17//12/2/2(2-5),17//8(1-0),17//12/2/2/(2-5),17//13(8-0),17//14(6-7),17//15(5-18),17//17(8-0),17//19(7-0),17//20/2(6-9),17//21(8-0),17//22(1-1),17//23/1(2-16),17//23/2(0-13),17//30(1-5),17//32(0-8),17//33(1-18),23//2/2/2(3-10),23//3(8-1),23/9/1/1(1-0),107(0-12)

EXISTING ACCESS THROUGH FOREST LAND 9M WIDE IN AND OUT

AREA OF 2A
=2[1/2 X2.0MX1.0M-2/3X2.82MX0.24M]
=2[1.0SQ.MT-0.45SQ.MT]
=2[0.55SQ.MT]
=1.10SQ.MT

AREA OF B
=(9.0MX2.64M)
=23.76SQ.MT

TOTAL PROTECTED AREA
AREA OF 2B = 1.10 SQ.MT
AREA OF A = 23.76 SQ.MT
TOTAL AREA= 24.86 SQ.MT

=0.0025 HECT.

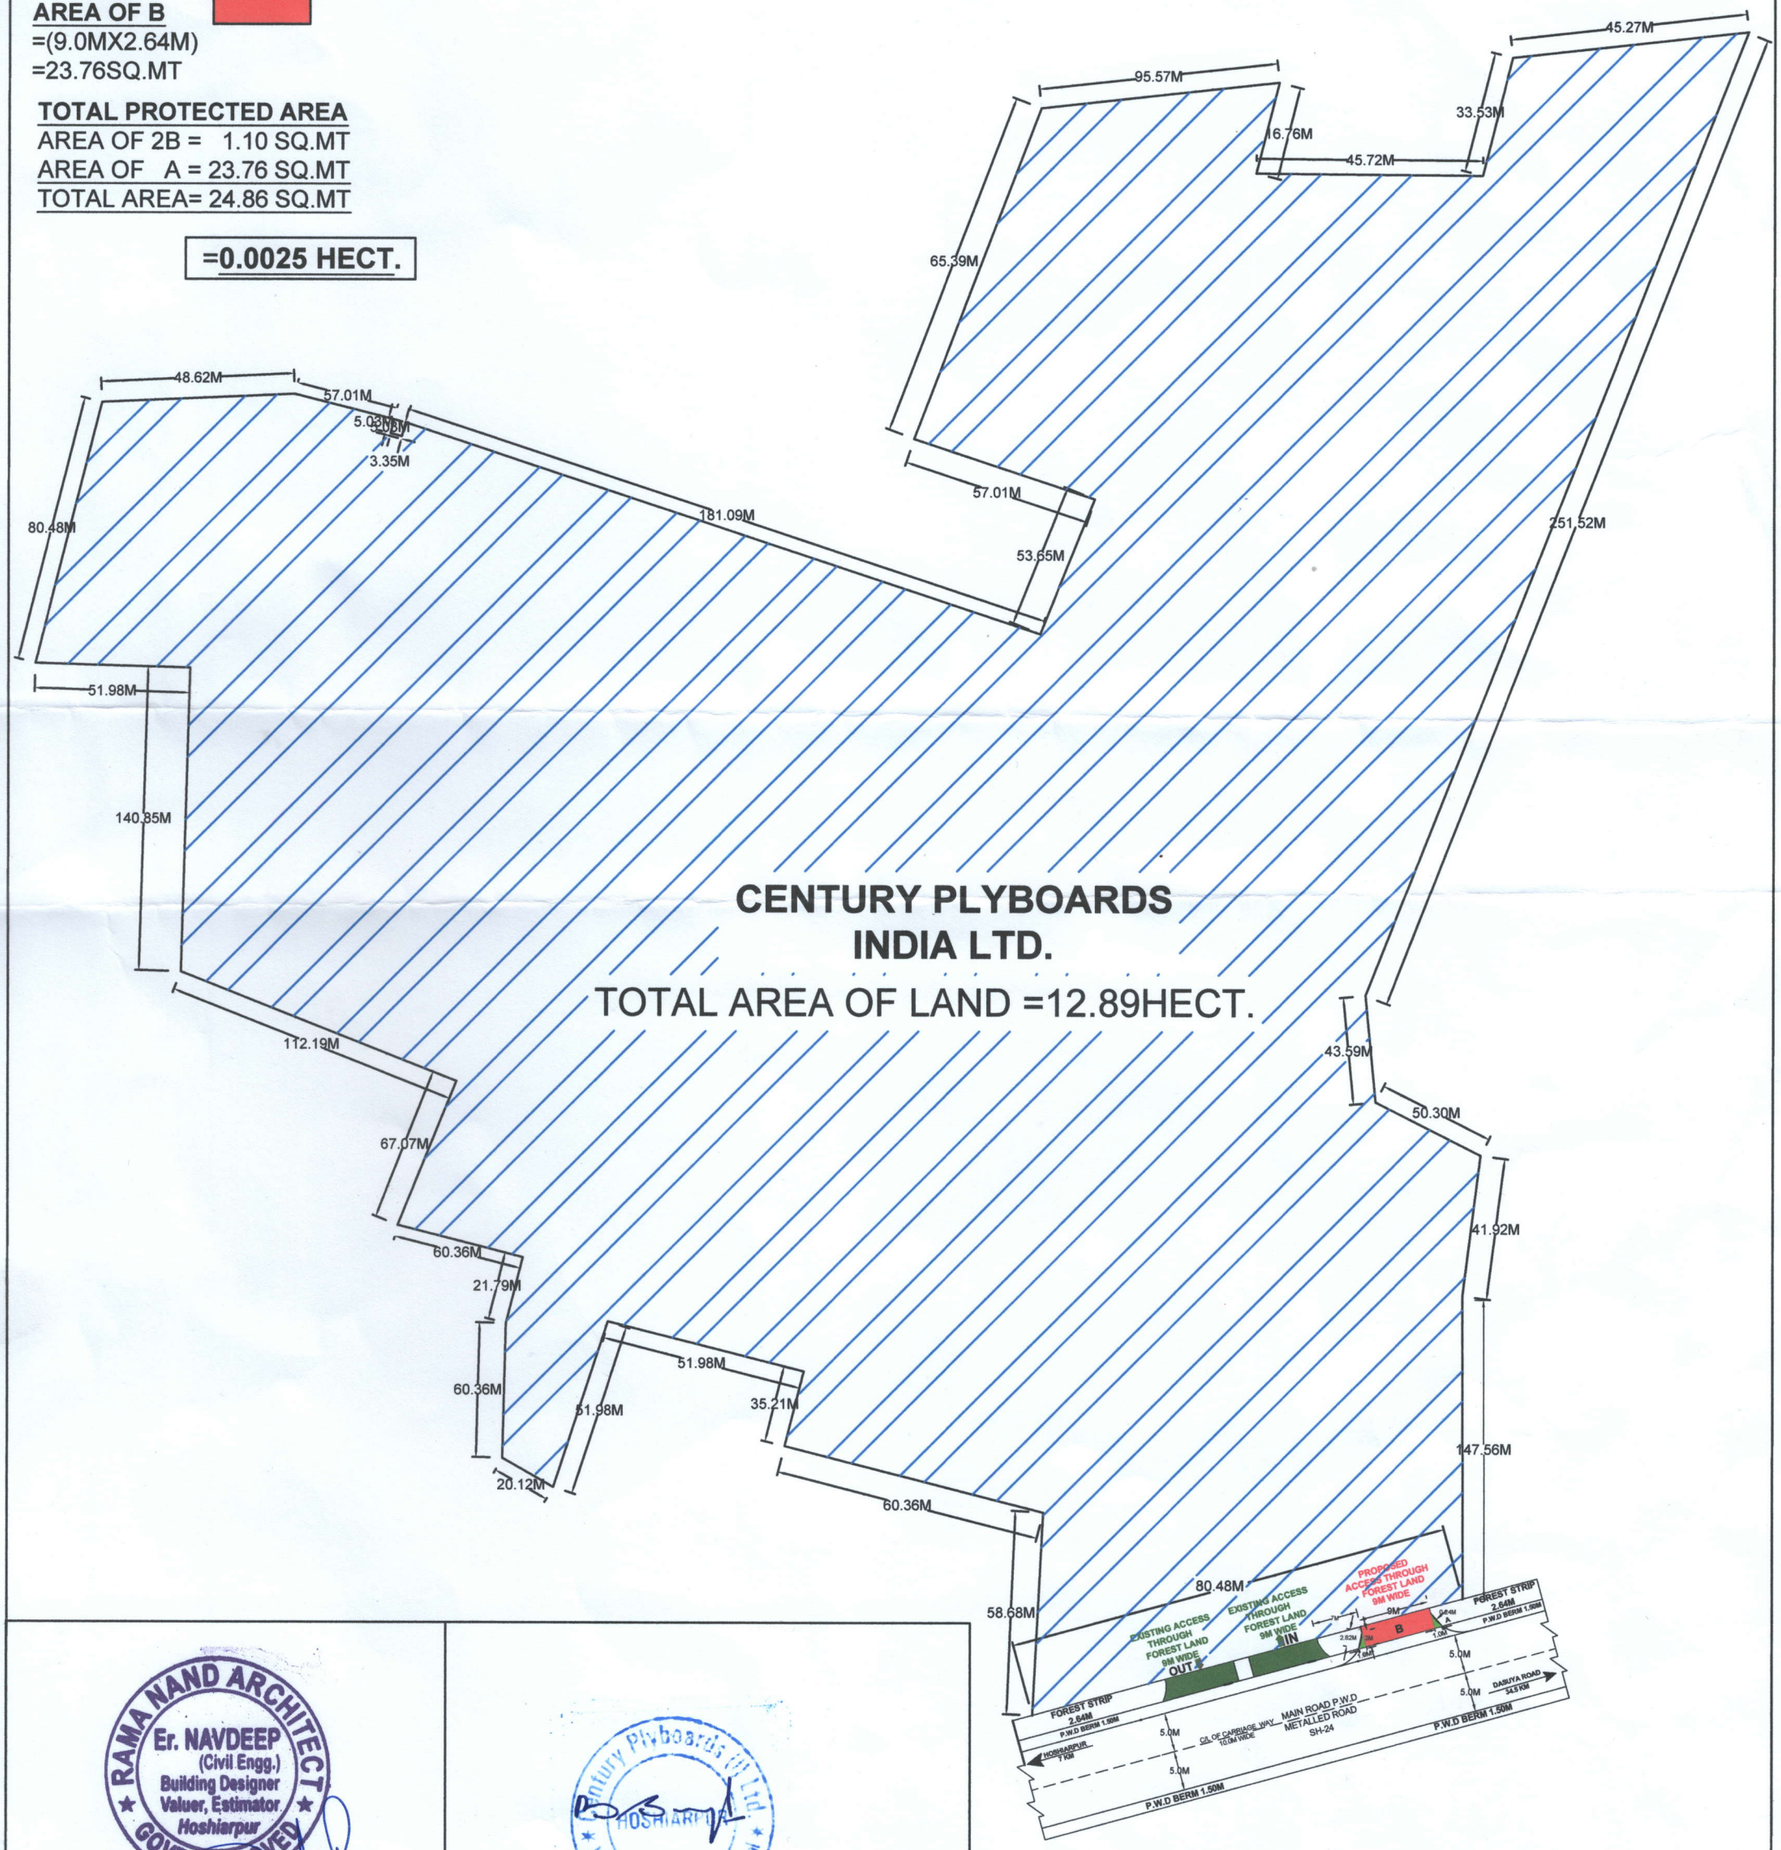

RAMA NAND ARCHITECT
Er. NAVDEEP
(Civil Engg.)
Building Designer
Valuer, Estimator
Hoshiarpur
GOVT. APPROVED

DRAWN BY-

Century Plyboards (I) Ltd.
HOSHIARPUR
Vill. Daulowal P.O. Bhikhowal

SIGNATURE OF APPLICANT