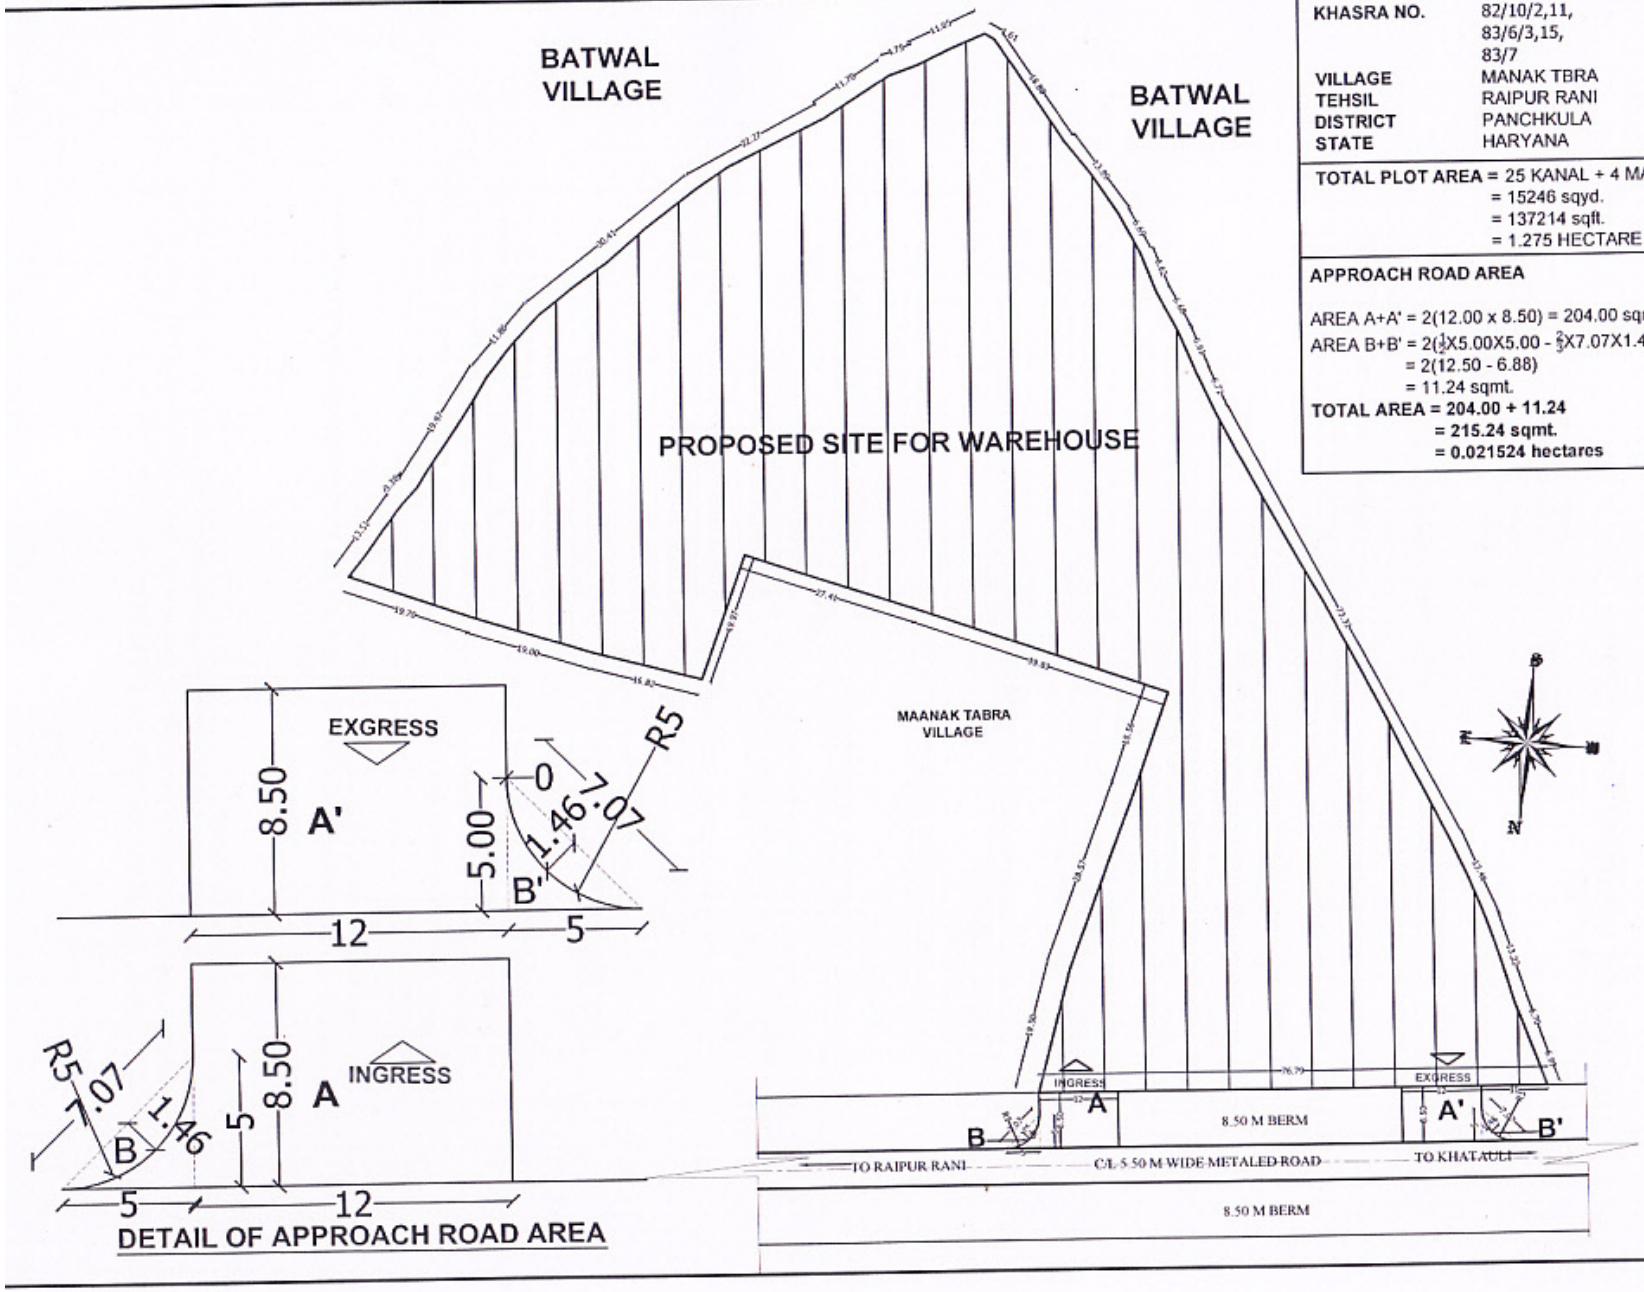

KHASRA NO.	82/10/2,11, 83/6/3,15, 83/7
VILLAGE	MANAK TBRA
TEHSIL	RAIPUR RANI
DISTRICT	PANCHKULA
STATE	HARYANA

TOTAL PLOT AREA = 25 KANAL + 4 MARLA
= 15246 sqyd.
= 137214 sqft.
= 1.275 HECTARE

APPROACH ROAD AREA

AREA A+A' = 2(12.00 x 8.50) = 204.00 sqmt.
AREA B+B' = 2($\frac{1}{2}$X5.00X5.00 - $\frac{2}{3}$X7.07X1.46)
= 2(12.50 - 6.88)
= 11.24 sqmt.
TOTAL AREA = 204.00 + 11.24
= 215.24 sqmt.
= 0.021524 hectares

PROJECT
PROPOSED WARE HOUSE for Mr. RAJESH GOEL S/o Mr. AMARNATH GOEL & Mr. MUKESH GOEL S/o Mr. AMARNATH GOEL AT Khasra no. - [82//10/2,11], [83//6/3,15], [83//7] RAIPUR RANI, HARYANA

TITLE
SITE PLAN

NARINDER SAHNI
B-Arch MCA AIIA
CA 20629 / 96
HUDA 4/99

NOTES:

- All dimensions are in feet unless unless otherwise specified.
- Drawing is to be read not to be scaled out.
- Dimensions to be checked as per site.
- This drawing is the property of Aakaar Foundation and cannot be reproduced in any form without a written consent from the architect.
- Any discrepancy in the drawing should be brought to the notice of the architect immediately.

DRG. No.	
CHECKED BY	Ar. NARINDER SAHNI
DEALT BY	NISHANT SINGLA
DATE	16-07-2020
SCALE	

ARCHITECT
AAKAAR FOUNDATION
S.C.O.-15,F.FLOOR,M.D.C. Swastik Vihar PANCHKULA (HR.) PH. 0172-4658567 MO. 9814105429