SITE PLAN OF FOREST LAND FOR APPROACH ACCESS ROAD TO GODOWN FOR SMT. VANDNA SOOD W/O SH. ANUJ SOOD SITUATED AT VILLAGE SUKHIABAD NEAR DHAOBIGHAT TO SHANI MANDIR ROAD, TEHSIL & DISTT. HOSHIARPUR (PUNJAB).

H.B.NO.=359, KHEWET NO= $\frac{68}{67}$, $\frac{185}{179}$ KHANTANI NO.=75, 199, 200,
KHASRA NO. =$\frac{495}{348}$(6-1), $\frac{495}{348}$(3-0)

TOTAL AREA OF
NON FOREST LAND
=1470.63 SQ.MT.
=0.147 Ha.

SCALE =1M=2CM

AREA OF 2A
=2[$\frac{1}{2}$ X2.0MX2.0M-$\frac{2}{3}$X2.82MX0.12M]
=2[2.0 SQ.MT-0.22 SQ.MT]
=2[1.78 SQ.MT]
=3.56 SQ.MT

AREA OF 2B
=2(6.0MX11.58M)
=138.96 SQ.MT

TOTAL PROTECTED AREA

AREA OF 2A	=	3.56 SQ.MT
AREA OF 2B	=	138.96 SQ.MT
TOTAL AREA	=	142.52 SQ.MT
		=143 SQ.MT

=0.0143 HECT.

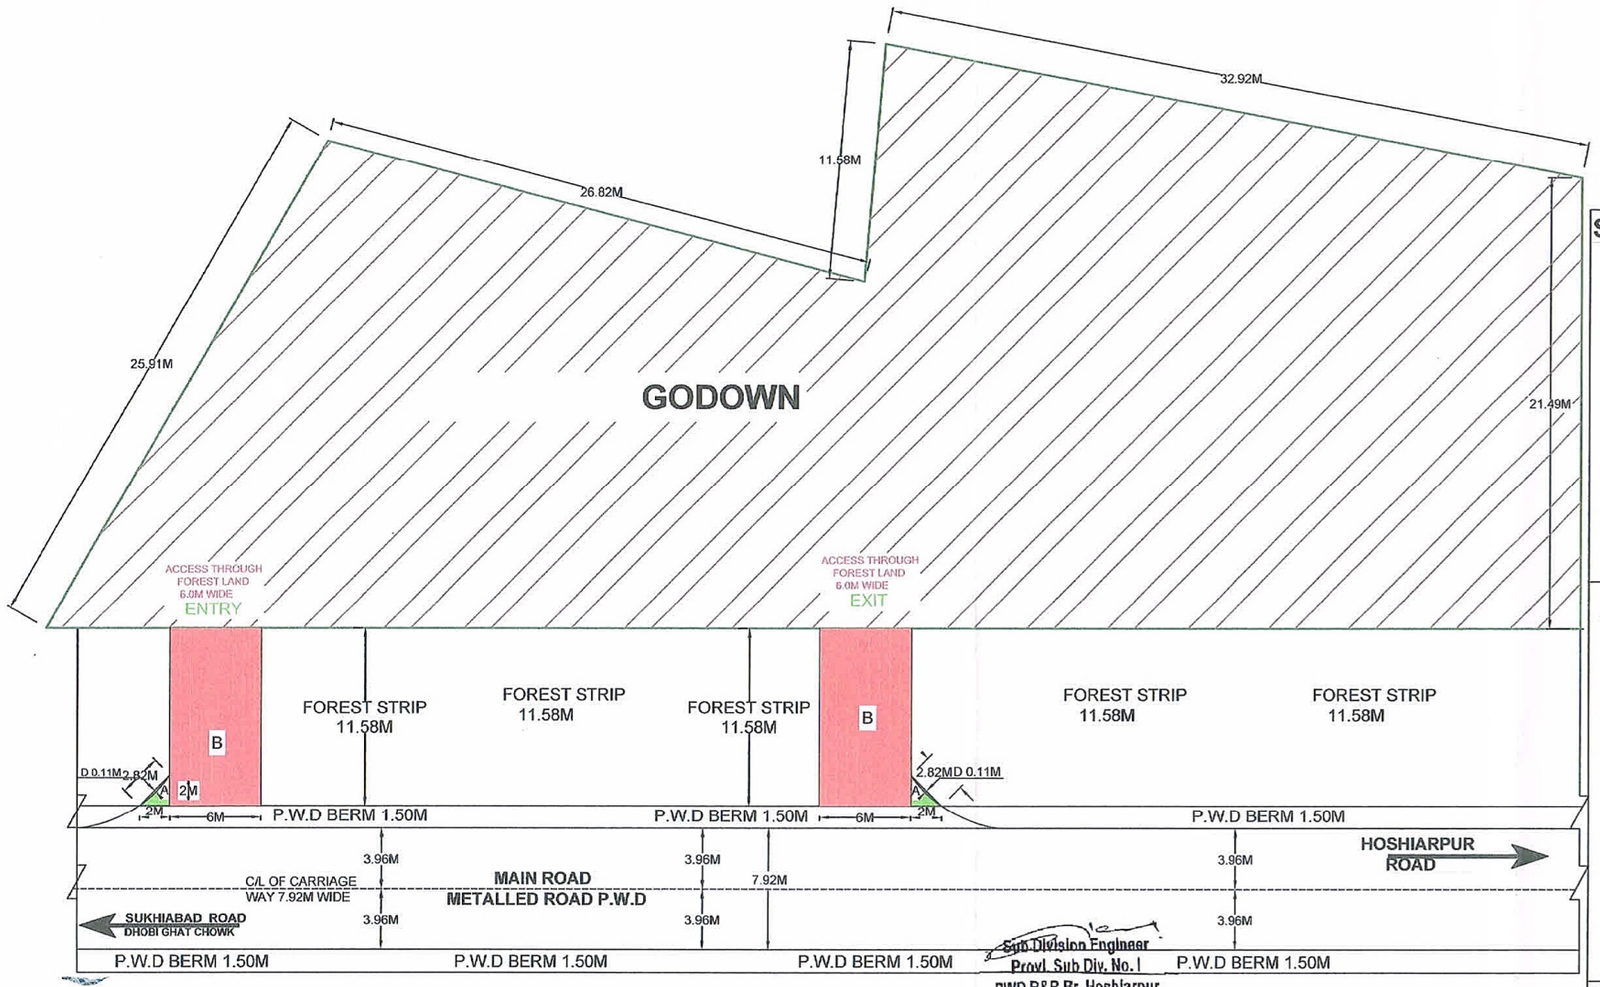

Sub Division Engineer
Provl. Sub Div. No. I
PWD B&R Br. Hoshiarpur

SIGNATURE OF APPLICANT

Vandna Sood

DRAWN BY

Er. NAVDEEP (Civil Engg.) Building Designer Valuer, Estimator HOSHIARPUR
RAMA NAND ARCHITECTS GOVT. APPROVED