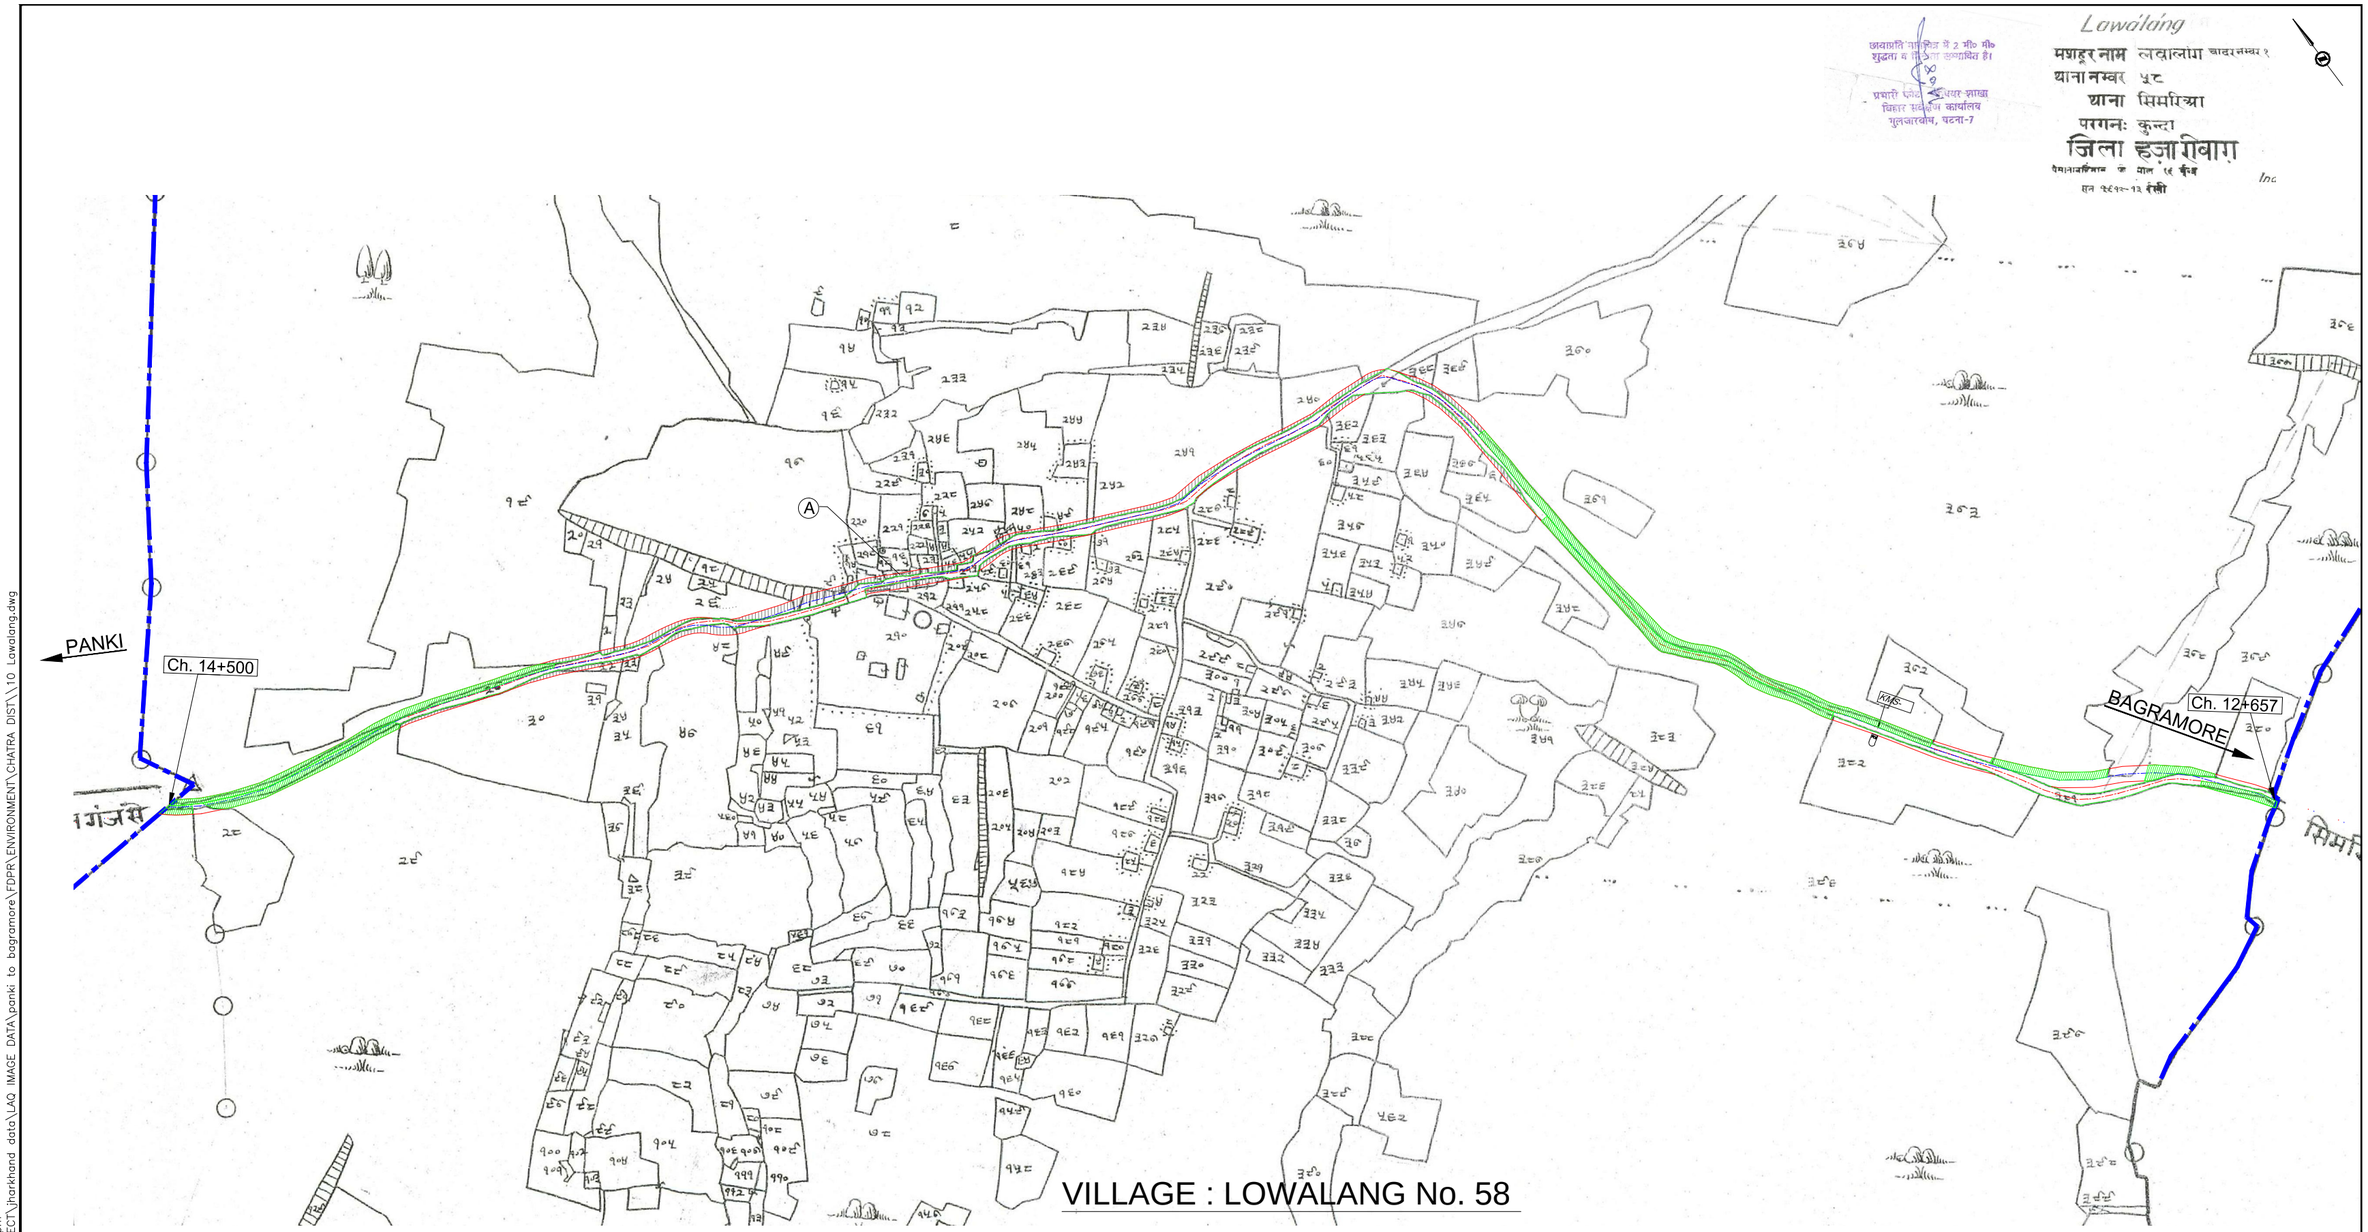


DATE: 2016/07/15 – 4:21pm
PATH: W:\JHARKHAND PROJECT\Jharkhand data\LAQ IMAGE DATA\panki to bagramore\FDPR\ENVIRONMENT\CHATRA DIST\10 Lawalang.dwg

LEGEND

- EXISTING ROW
- PROPOSED ROW
- FOREST HATCH
- PROP. LAND ACQUISITION

CLIENT :

**STATE HIGHWAYS AUTHORITY OF JHARKHAND (SHAJ)**
**Government of Jharkhand**

PROJECT:

***Consultancy Services for Feasibility Study & Preparation of Detailed Project Report for improvement and up-gradation to 2-lane/2-lane with paved shoulders configuration of various MDR / SH Sections Jharkhand State : Package - II***

(Bagramore to Panki Road)

CONSULTANTS :

SAI Consulting Engineers Pvt. Ltd.
(An ISO 9001 Certified Company)
Block-A "SAI House",Satyam Corporate Square, B/h Rajpath Club,Bodakdev,Ahmedabad-380059 Gujarat,India
Phone : +91-79-66142600/700,Fax : +91-79-66142800
Email : mail@saiindia.com

| REV. | DATE | DESCRIPTION | SIGN |
|---|---|---|---|
| PB | 25/09/13 | ISSUED WITH FDPR | |
| PA | 27/06/13 | ISSUED WITH FFR | |

SCALE : 1CM = 40M

DRAWN BY : N.K.S.
CHECKED BY : H.V.
APPROVED BY : K.P.
ISSUED BY : R.H.

TITLE : Bagramore to Panki Road
LAND ACQUISITION PLAN
VILLAGE - LOWALANG No. 58
TEHSIL - LAWALAUNG
DIST. - CHATRA

DRG. NO. :
SAI-213002/FDPR/C/H/B-P/LAQ - 10

REVISION : PB