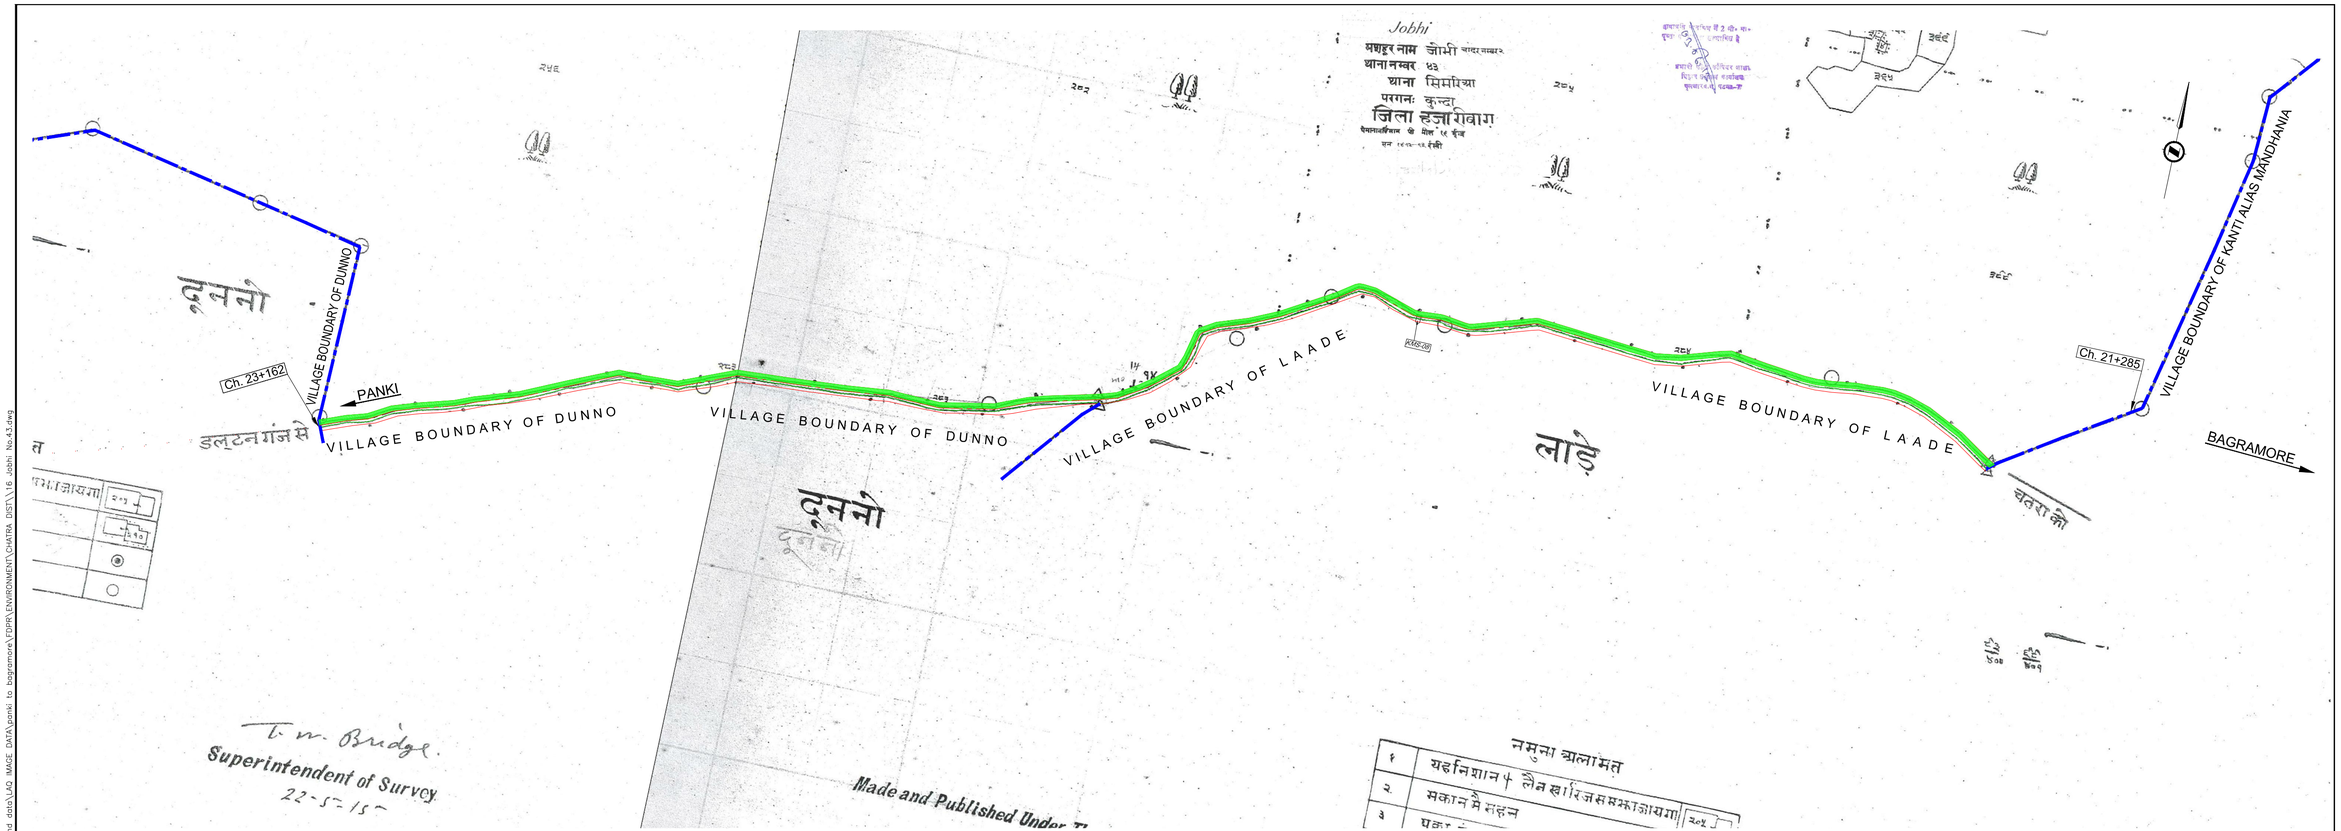

VILLAGE : JOBHI No. 43

LEGEND

- EXISTING ROW
- PROPOSED ROW
- FOREST HATCH
- PROP. LAND ACQUISITION

CLIENT :

STATE HIGHWAYS AUTHORITY OF JHARKHAND (SHAJ)
Government of Jharkhand

PROJECT:

Consultancy Services for Feasibility Study & Preparation of Detailed Project Report for improvement and up-gradation to 2-lane/2-lane with paved shoulders configuration of various MDR / SH Sections Jharkhand State : Package - II
(Bagramore to Panki Road)

CONSULTANTS :

SAI Consulting Engineers Pvt. Ltd.
(An ISO 9001 Certified Company)
Block-A "Sai House",Satyam Corporate Square, B/h Rajpath Club, Vastrapur, Ahmedabad-380059 Gujarat,India
Phone : +91-79-66142800/700,Fax : +91-79-66142850
Email : mail@saiindia.com

REV.	DATE	DESCRIPTION	SIGN
PB	25/09/13	ISSUED WITH FDPR	
PA	27/06/13	ISSUED WITH FFR	

ISSUED BY : R.H.

DRAWN BY : N.K.S.
CHECKED BY : H.V.
APPROVED BY : K.P.

SCALE : 1CM = 40M

TITLE : Bagramore to Panki Road
LAND ACQUISITION PLAN
VILLAGE - JOBHI No. 43
TEHSIL - LAWALAUNG
DIST. - CHATRA

DRG. NO. :
SAI-213002/FDPR/C/H/B-P/LAQ - 14

REVISION : PB

DATE: 2016/07/18 - 9:48am
PATH: W:\JHARKHAND PROJECT\Jharkhand data\LAQ IMAGE DATA\panki to bagramore\FDPR\ENVIRONMENT\CHATRA DIST\116 Jobhi No.43.dwg