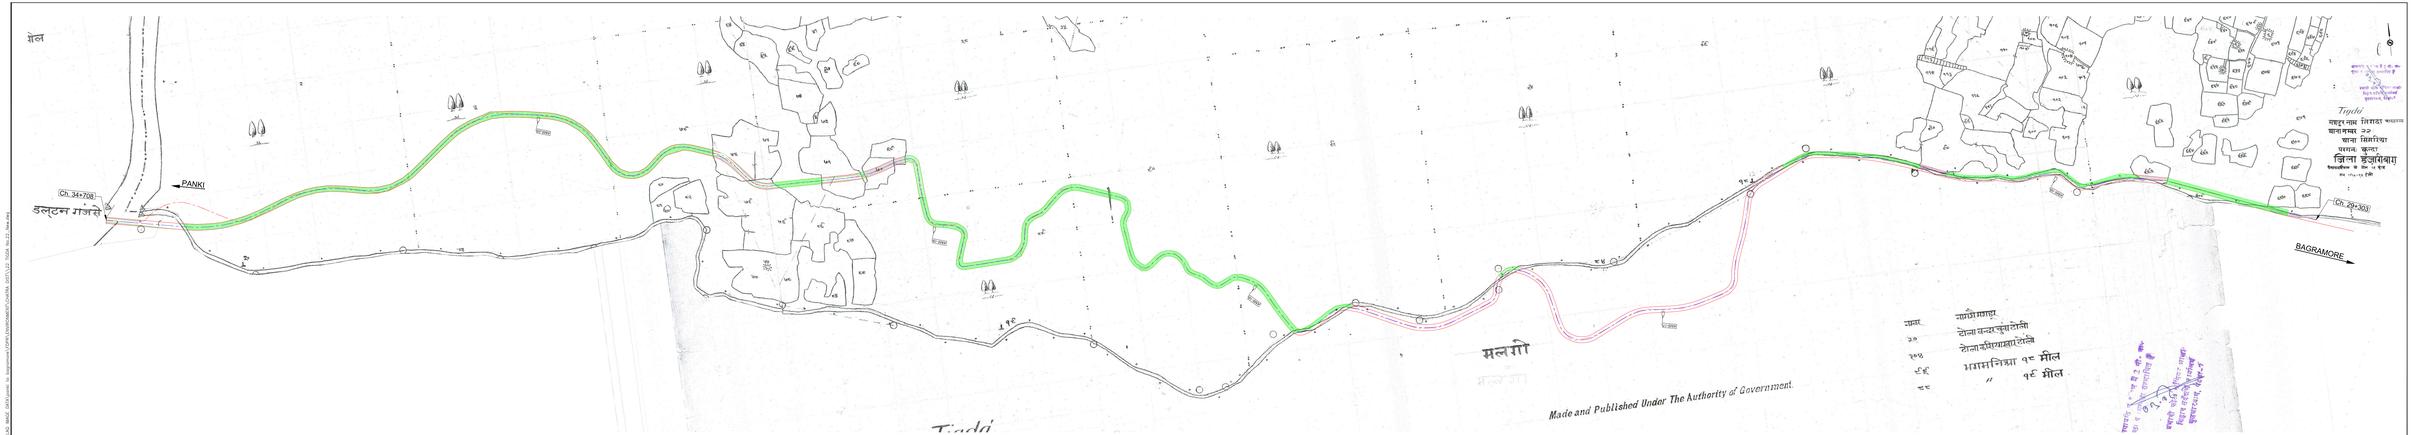

VILLAGE : TIGDA No. 22

LEGEND
EXISTING ROW
PROPOSED ROW
FOREST HATCH
PROP. LAND ACQUISITION

CLIENT:

STATE HIGHWAYS AUTHORITY OF JHARKHAND (SHAJ)
Government of Jharkhand

PROJECT:

Consultancy Services for
Feasibility Study & Preparation of Detailed Project Report for improvement and up-gradation to 2-lane/2-lane with paved shoulders configuration of various MDR / SH Sections Jharkhand State : Package - II
(Bagramore to Panki Road)

CONSULTANTS:

SAI Consulting Engineers Pvt. Ltd.
An ISO 9001 Certified Company
Corporate Office : 2nd Floor, Sai Consulting Bazar, B.H. Rupani Road, Ranchi - 834 001 (Jharkhand)
Phone : +91-651-2400021 / 2400022 Fax : +91-651-2400023
Email : info@saiconsult.com

No.	DATE	DESCRIPTION	DRAWN BY	CHECKED BY	APPROVED BY
01	21/06/13	ISSUED WITH COMM.			
02	27/06/13	ISSUED WITH ITR			

DRAWN BY : S.K.L.
CHECKED BY : A.K.D.
APPROVED BY : K.P.
CHECKED BY : A.K.

SCALE : 1CM = 40M

TITLE: **Bagramore to Panki Road**
(ENGINEERING SURVEY & ALIGNMENT PLAN)
VILLAGE : TIGDA No.22
TEHSIL : LAMNLAJING
DIST. : CHATRA

DRG. NO. :
SAI-01SBSRP/RC/HB-PL/AQ - 16D
REVISION: PR