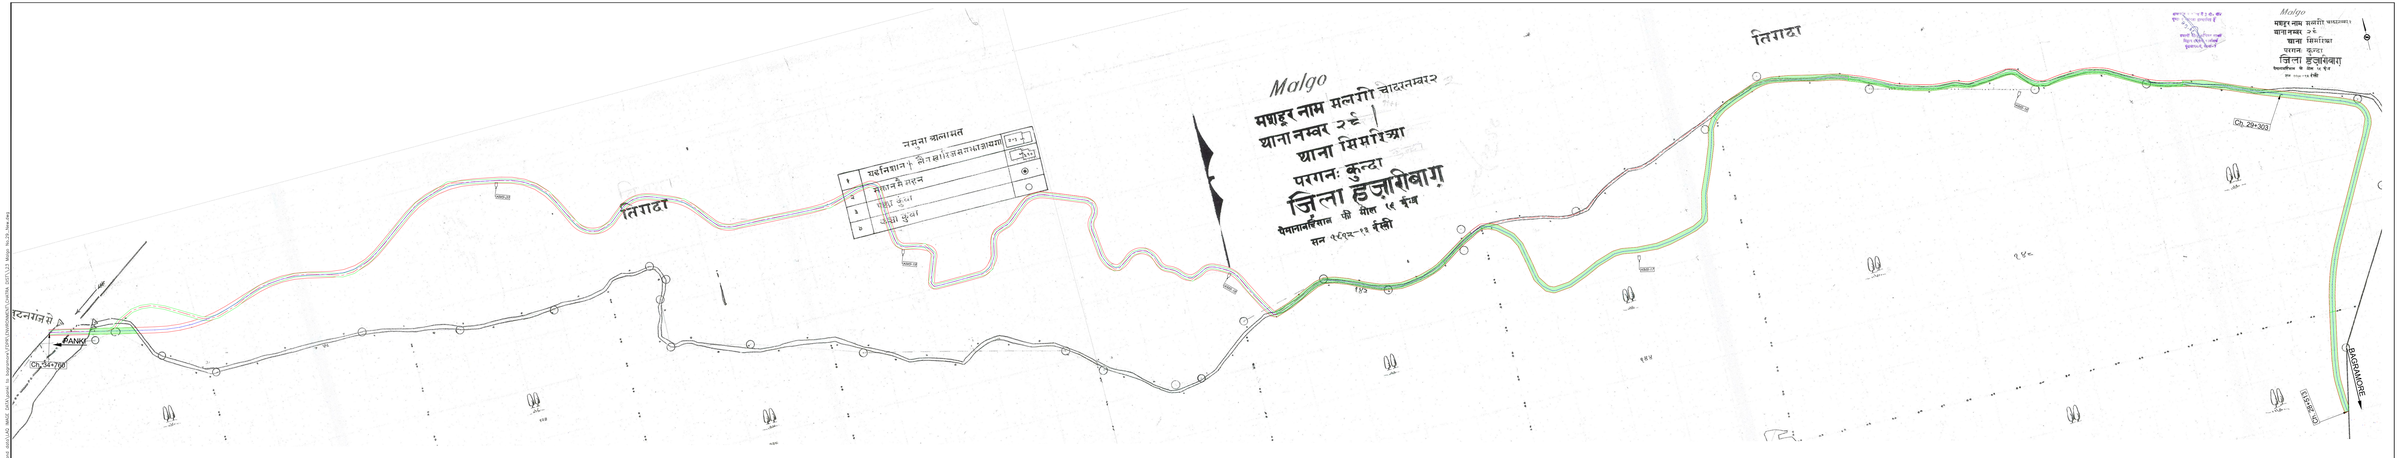

VILLAGE : MALGO No. 29

CLIENT :

STATE HIGHWAYS AUTHORITY OF JHARKHAND (SHAJ)
Government of Jharkhand

PROJECT:

Consultancy Services for
Feasibility Study & Preparation of Detailed Project Report for improvement and up-gradation to 2-lane/2-lane with paved shoulders configuration of various MDR / SH Sections
Jharkhand State : Package - II
(Bagramore to Panki Road)

CONSULTANTS :

SAI Consulting Engineers Pvt. Ltd.
(An ISO 9001 Certified Company)
Plot No.80, Sector-Phase-I, Industrial Area Sector, B.K. Nagar, Ahmedabad - 380015 (Gujarat) India
Tel. : +91-79-40000000 Fax : +91-79-40 40000
Email : info@saiindia.co.in

00	02.09.13	ISSUED WITH COMM	
01	27.09.13	ISSUED WITH CFR	
REV	DATE	DESCRIPTION	SIGN

DRAWN BY : N.A.S.
CHECKED BY : K.R.
APPROVED BY : K.P.
ISSUED BY : K.A.

TITLE: Bagramore to Panki Road
(KM 54+700 TO KM 29+303 PLAN)
VILLAGE : MALGO No. 29
TEHSIL : LAHARLIANG
DIST. : CHATRA

DWG. NO. :
SAI-2128/02/DPR/CAD-FILE/A2 - 15C
REVISION : 00

SCALE : 1:2K = 40M