LAYOUT PLAN FOR CONSTRUCTION OF ROAD NARORE TO KAINTHGALI (UNDER NABARD RIDF-XXIII)) LENGTH = 2.0 KM, UNDER PWD(R&B) DIVISION UDHAMPUR, DISTRICT UDHAMPUR.

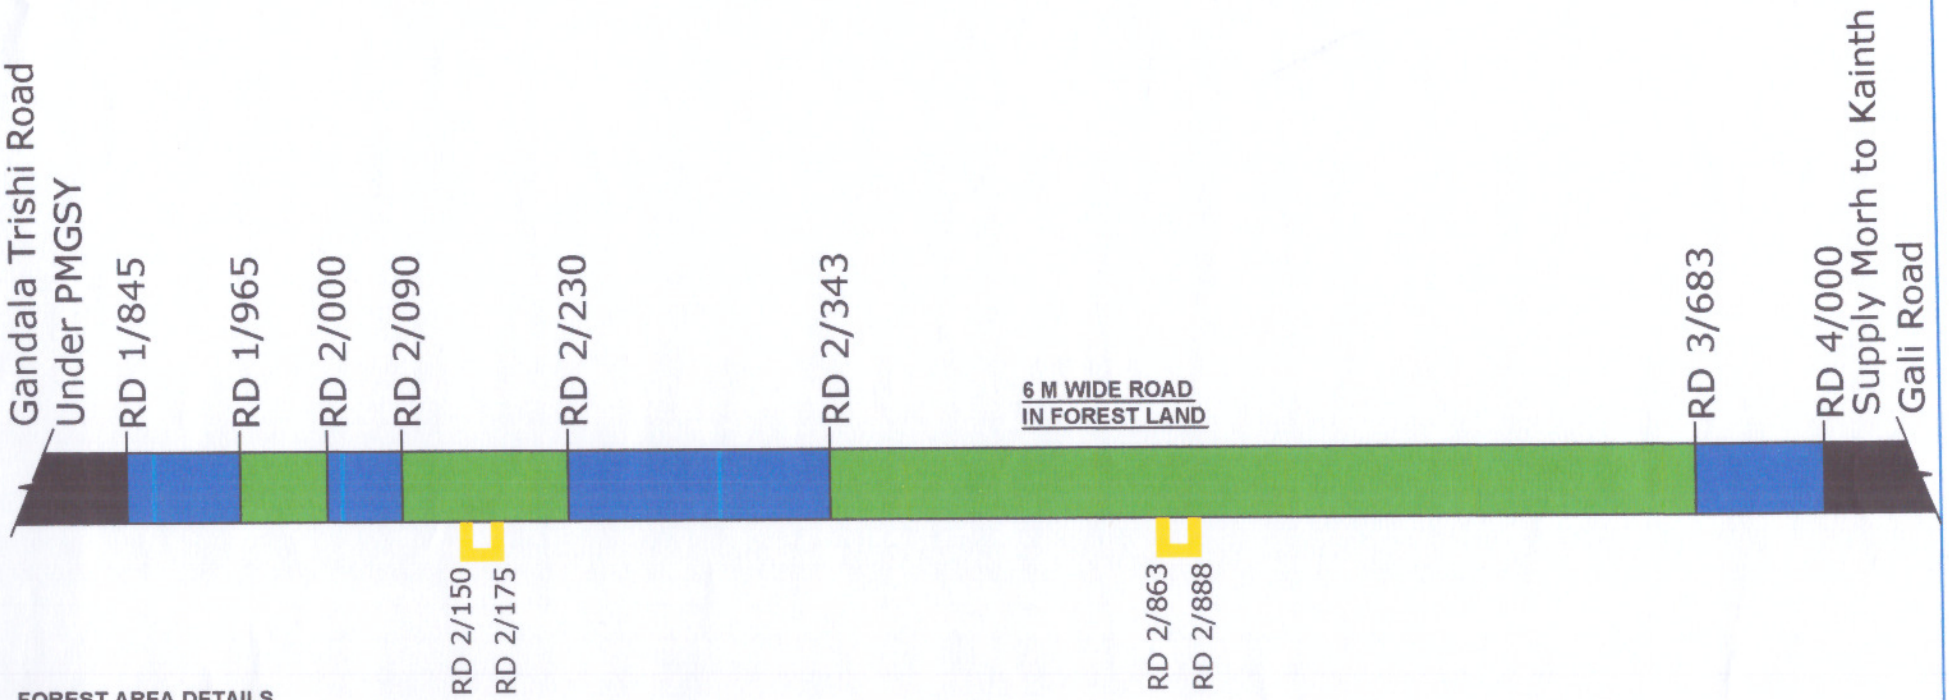

FOREST AREA DETAILS

AREA DETAIL OF ROAD			LENGTH X WIDTH	AREA
RD 1/965	TO	2/000	35M X 6M	210 M²
RD 2/090	TO	2/230	140M X 6M	840 M²
RD 2/343	TO	3/683	1340M X 6M	8040 M²
			TOTAL AREA- A	9090 M² OR 0.909 HECTARE

PRIVATE LAND AREA DETAILS

AREA DETAIL OF ROAD			LENGTH X WIDTH	AREA
RD 1/845	TO	1/965	120M X 6M	720 M²
RD 2/000	TO	2/090	90 M X 6M	540 M²
RD 2/230	TO	2/343	113M X 6M	678 M²
RD 3/683	TO	4/000	317M X 6M	1902 M²
			TOTAL AREA- B	3840 M² OR 0.384 HECTARE

DUMPING AREA DETAILS

RD 2/150	TO	2/175	25M X 40M	1000 M²
RD 2/863	TO	2/888	25M X 40M	1000 M²
			TOTAL AREA- C	2000 M² OR 0.2 HECTARES

TOTAL = A+C = 9090 M² + 2000 M² = 11090 M² OR 1.109 HECTARES

Asstt. Ex. Engineer
PWD (R&B) Sub-Divn
Landher

Executive Engineer
PWD (R&B) Division
Udhampur

J.E

Range Forest Officer
Chang ur Forest Range
Udhampur

LEGEND:-

1.	FOREST LAND (6 M Wide)	
2.	PRIVATE LAND	
3.	DUMPING POINT	