
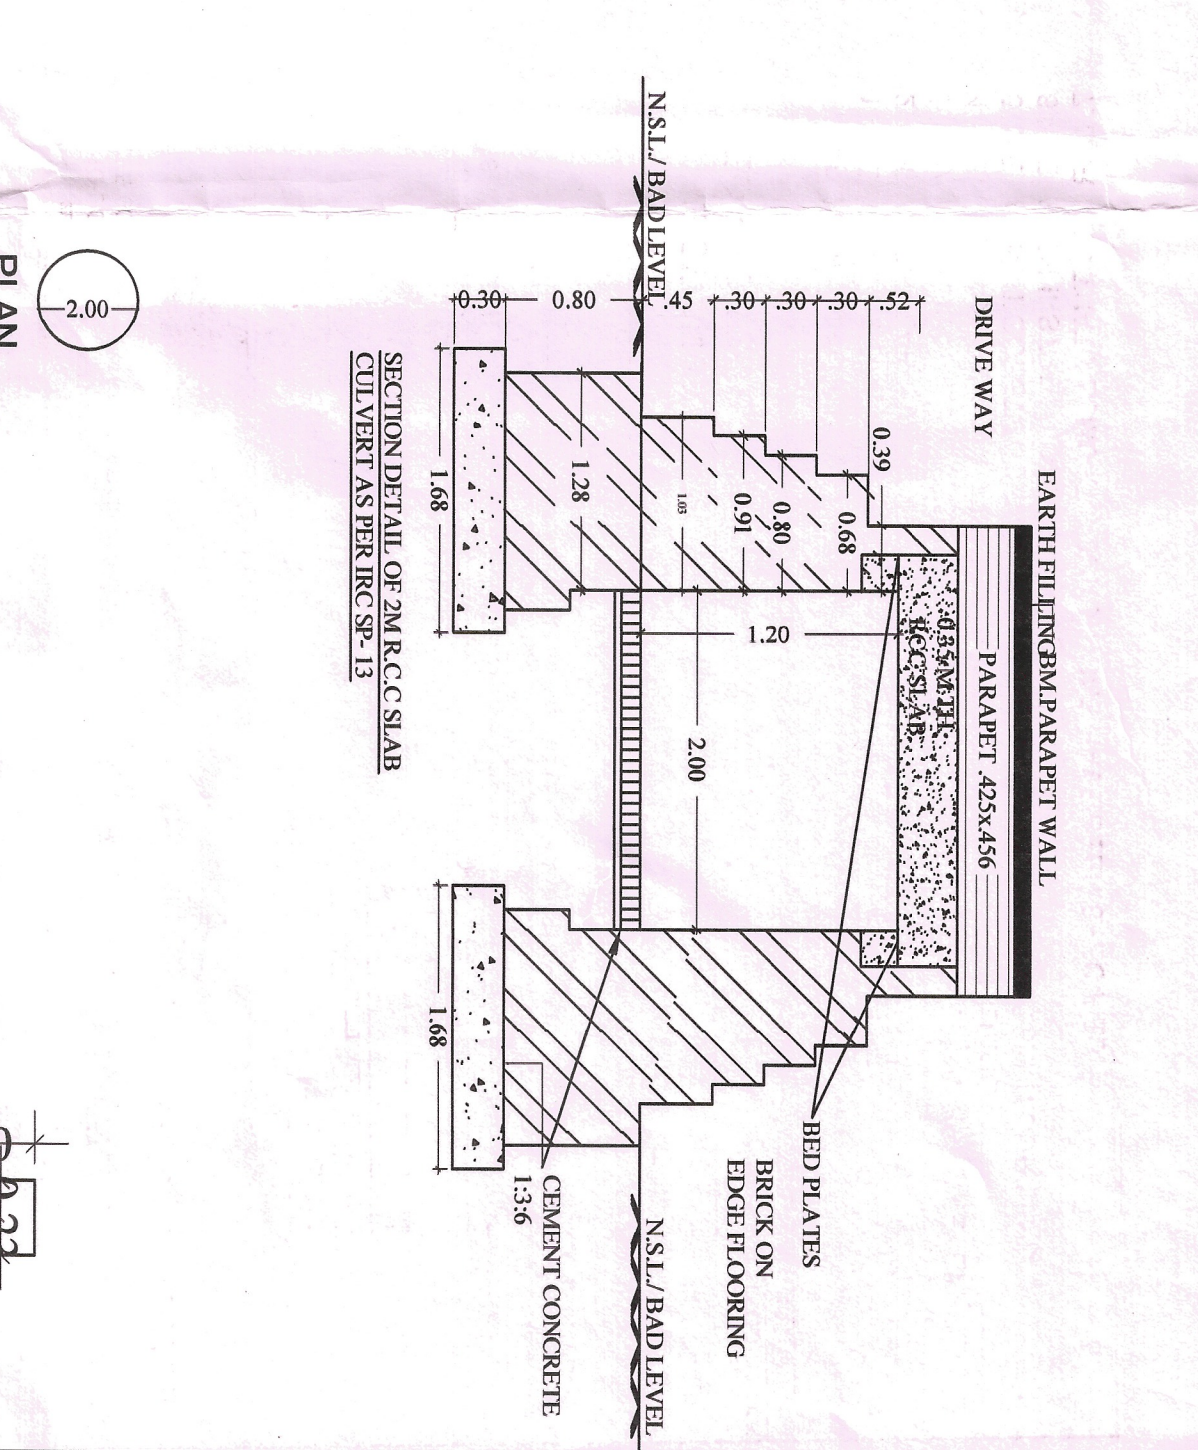
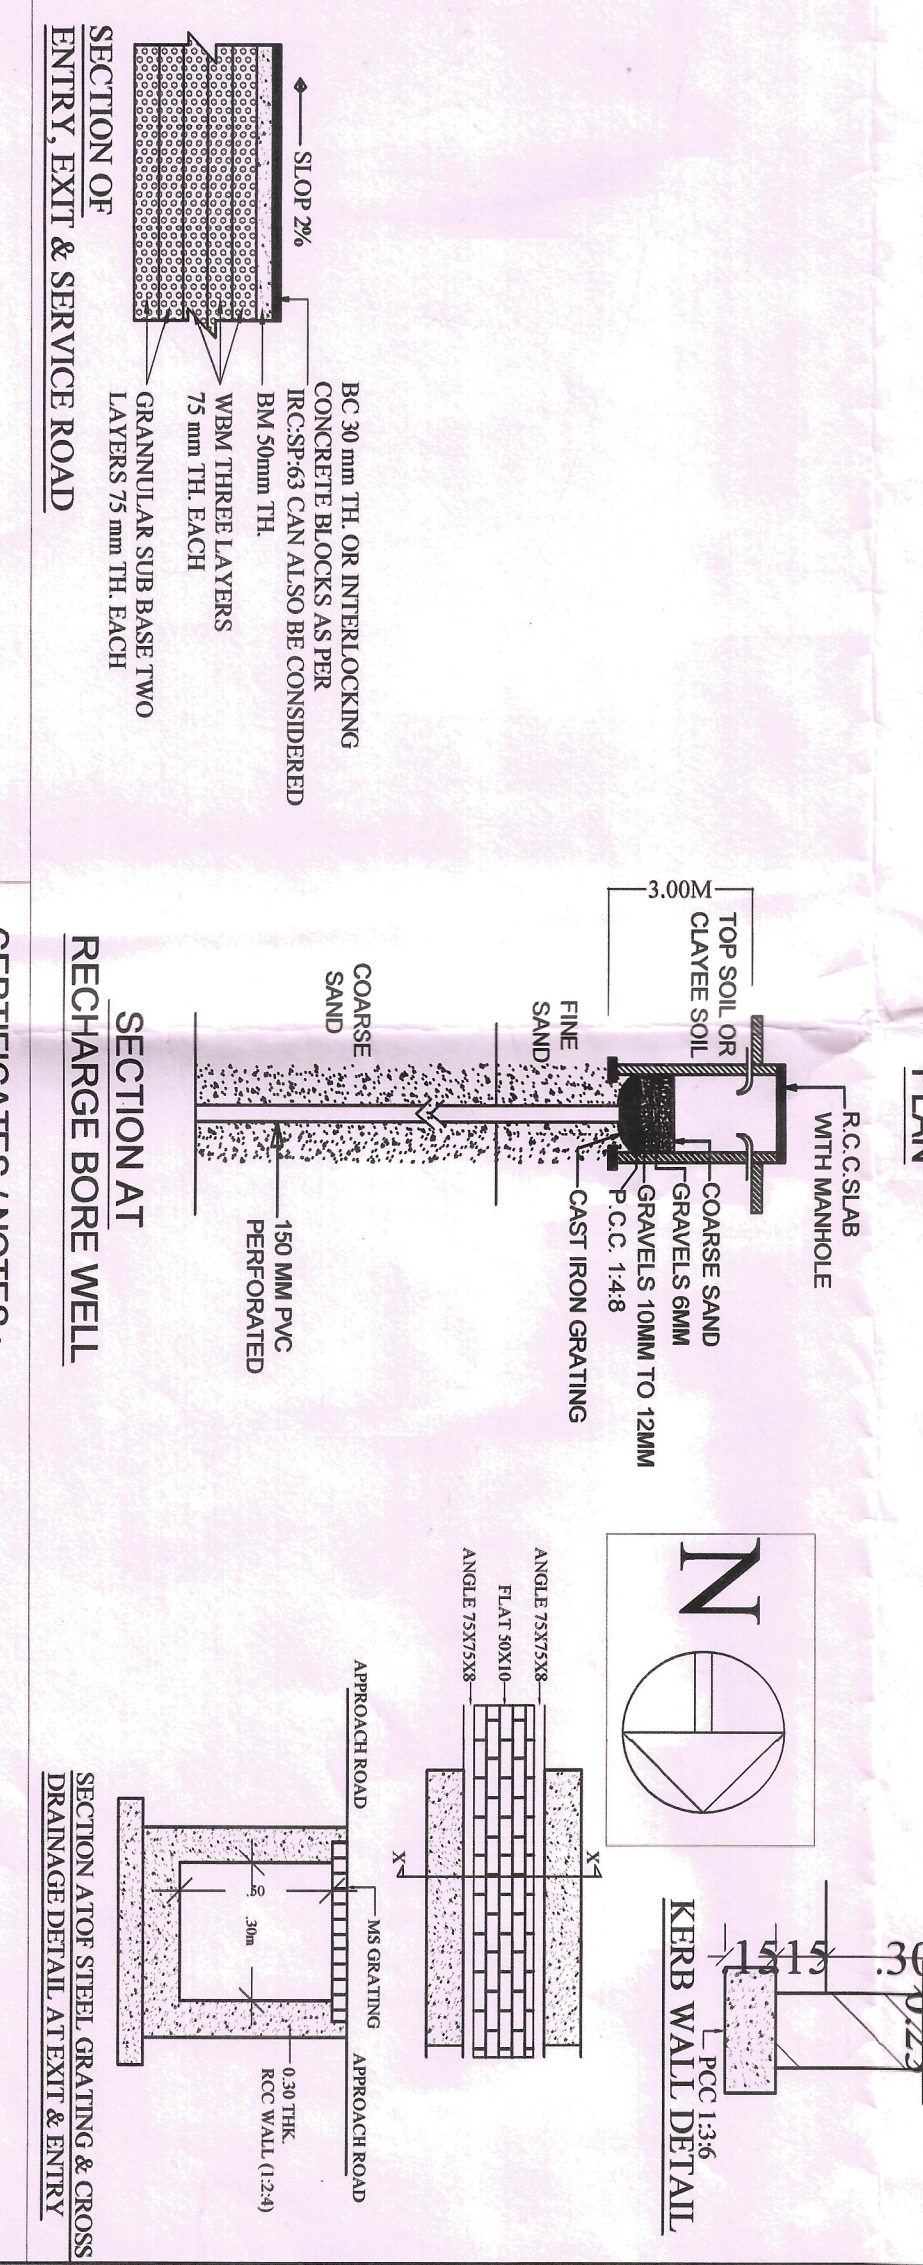
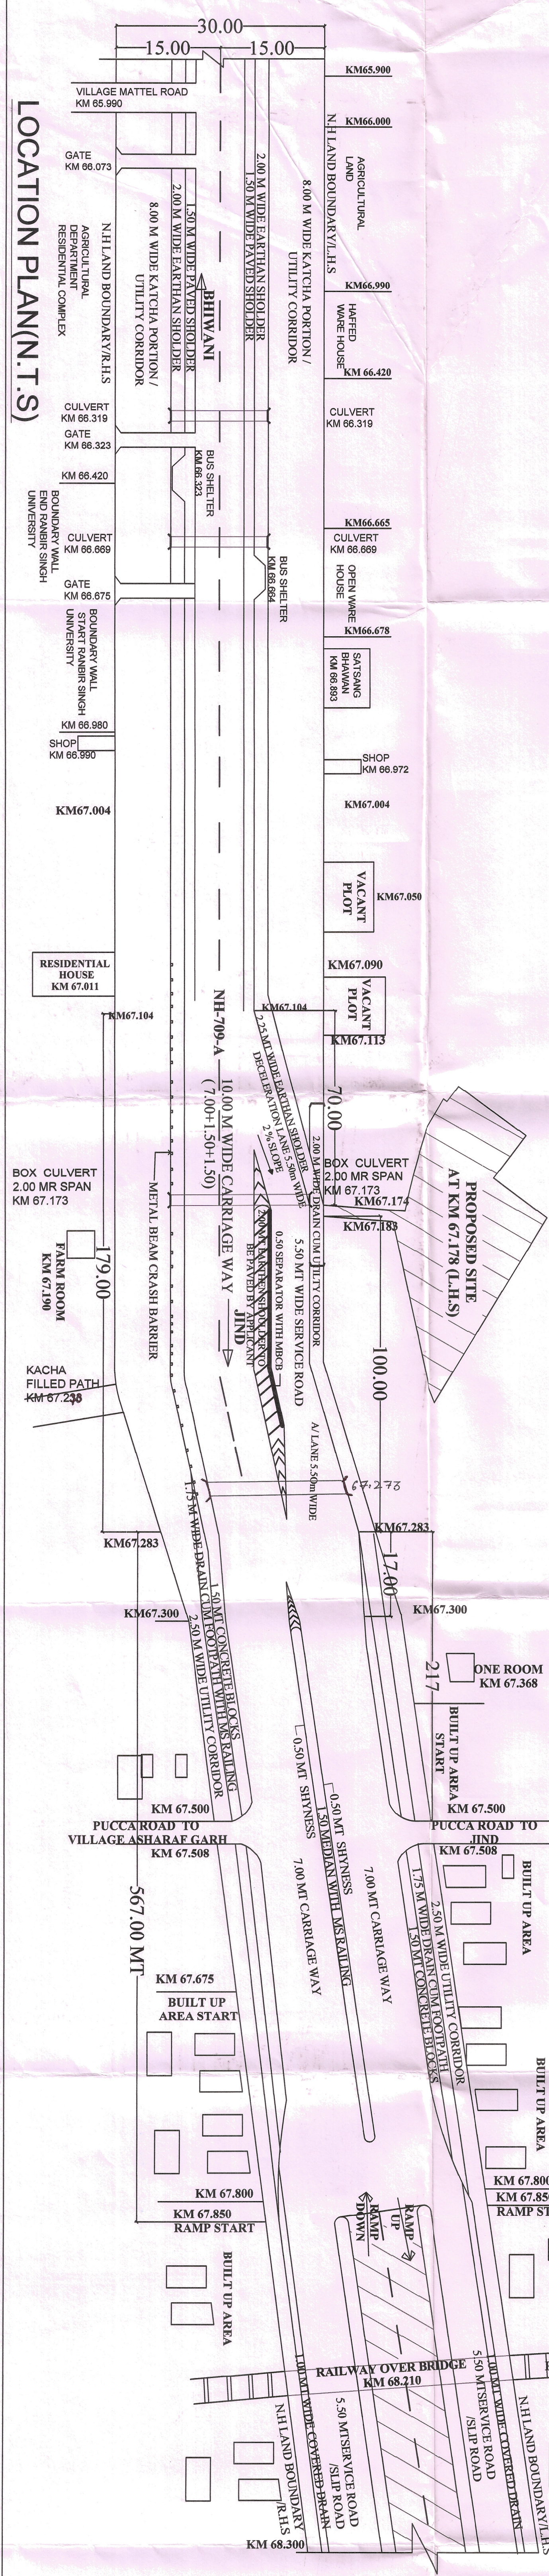
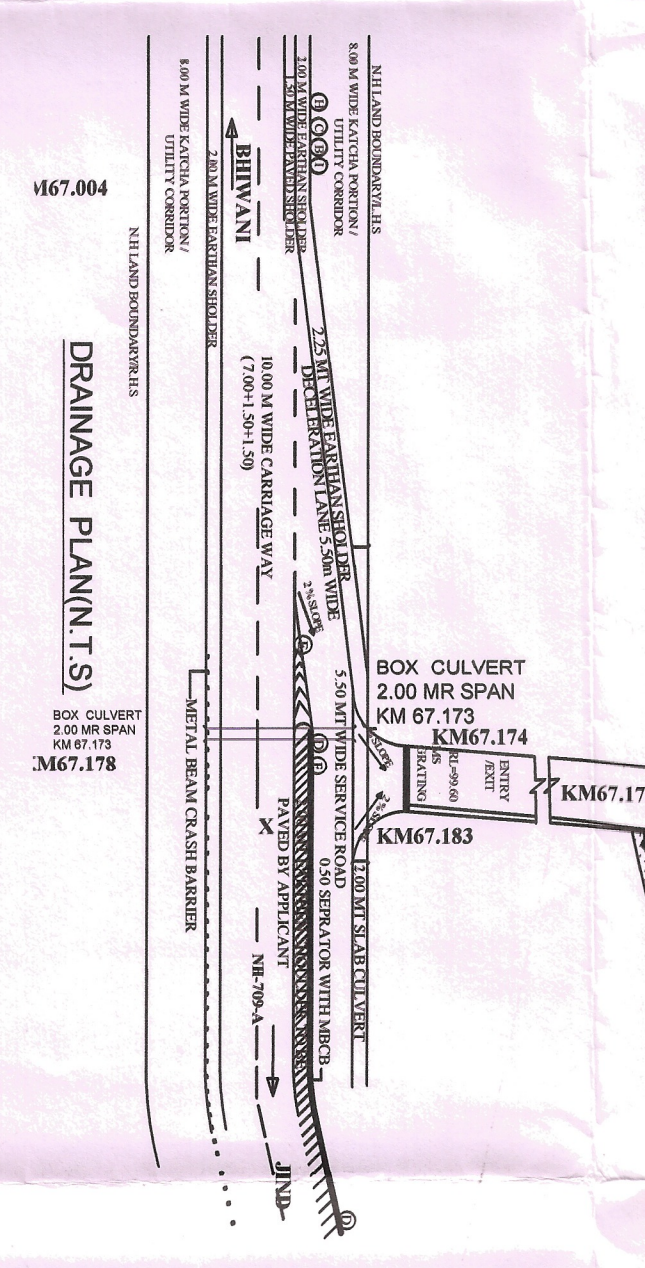
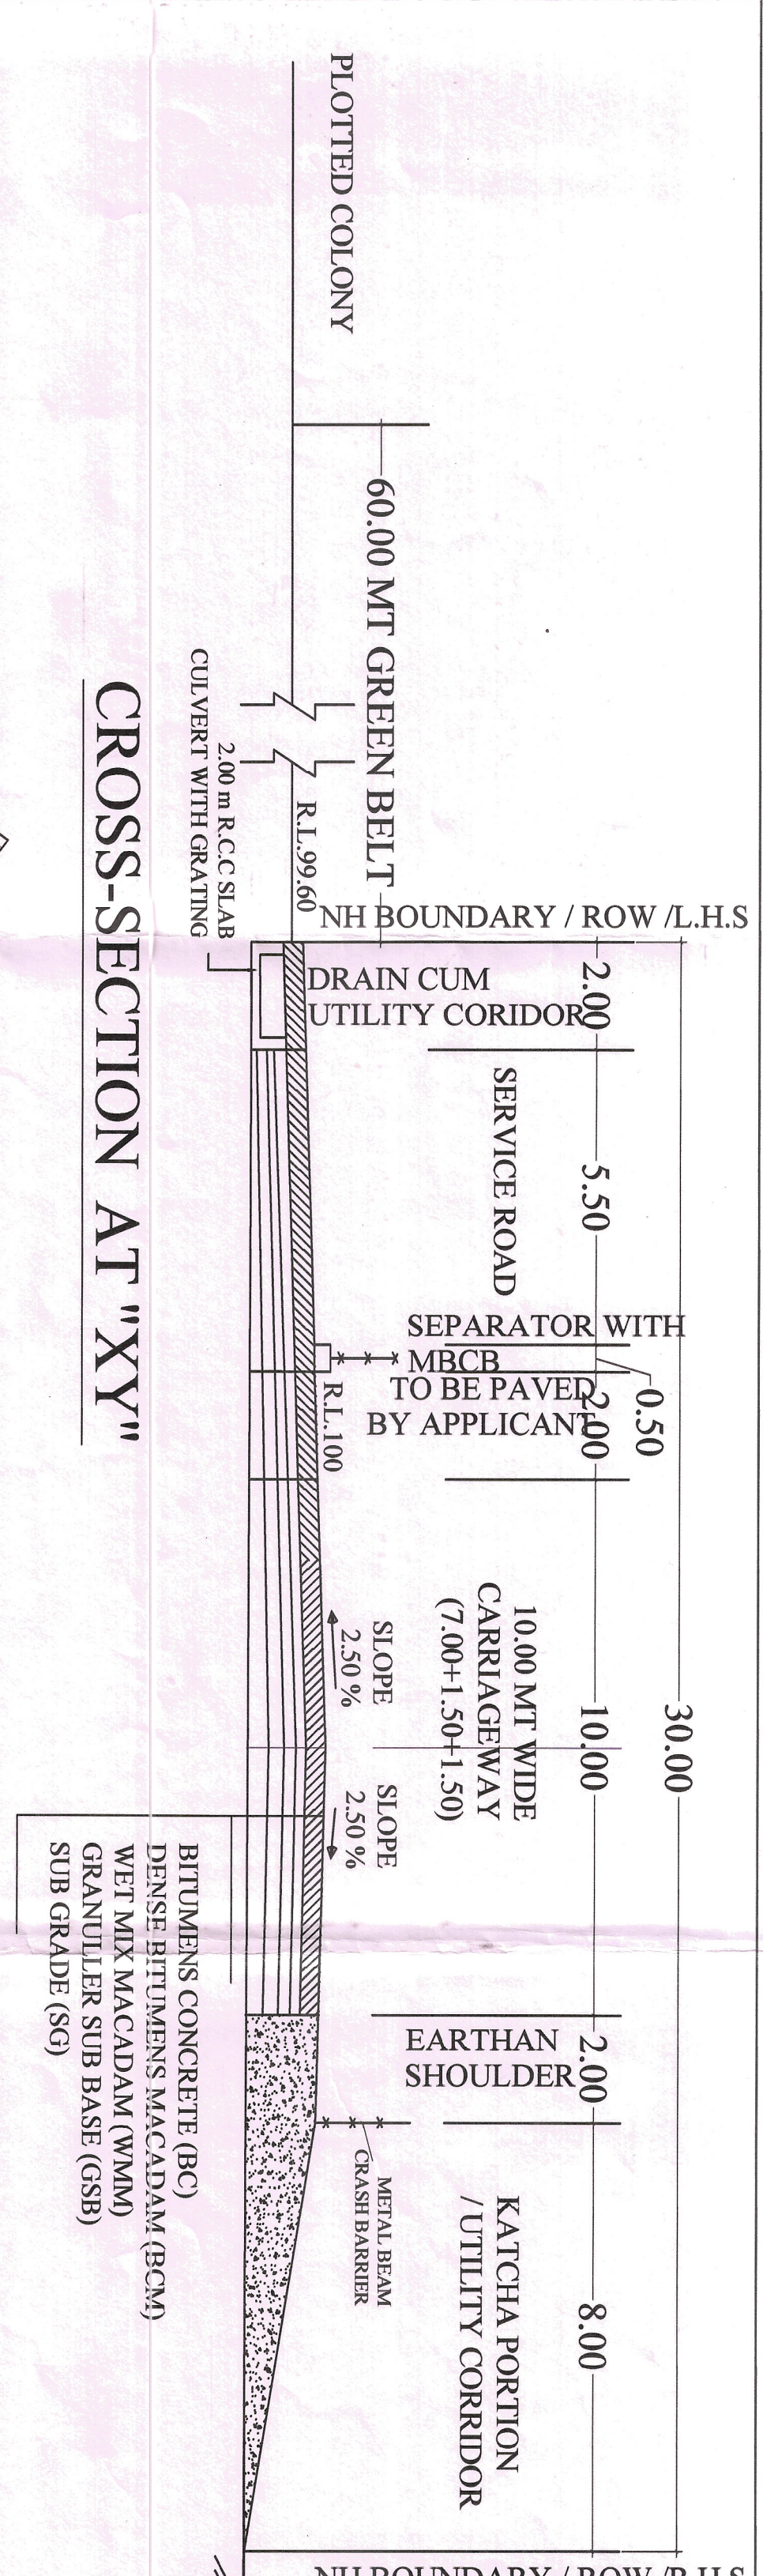
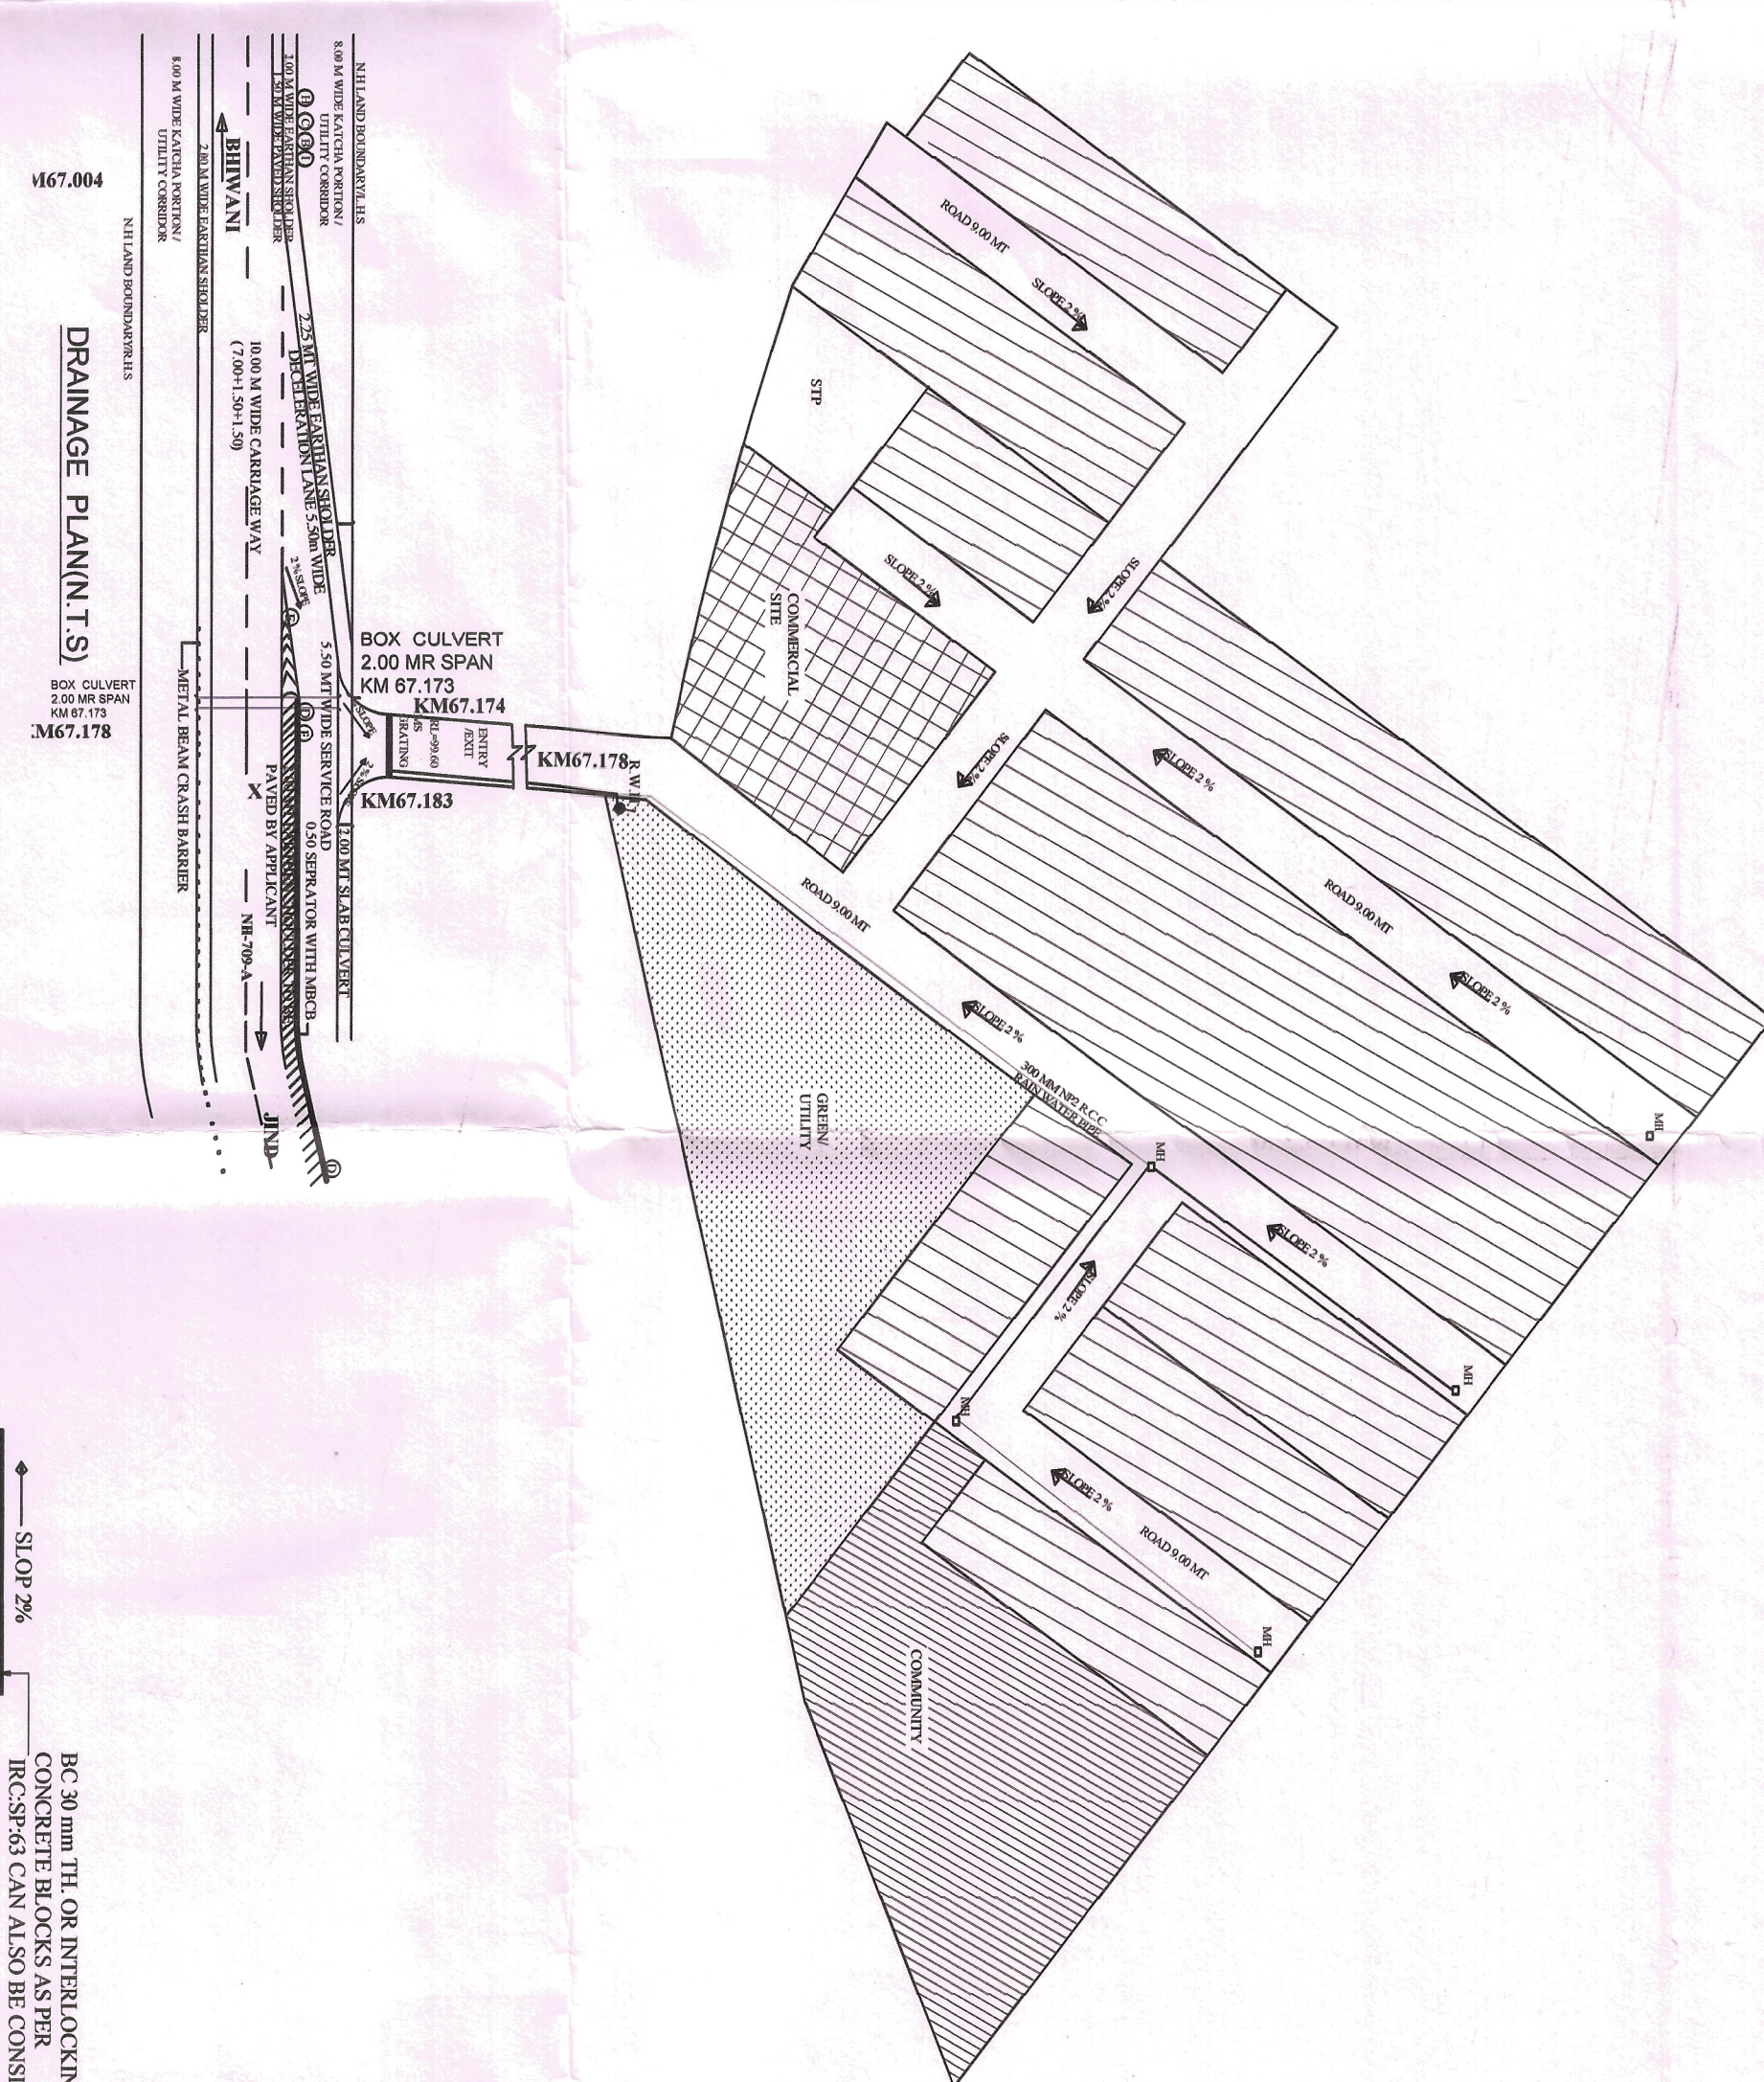
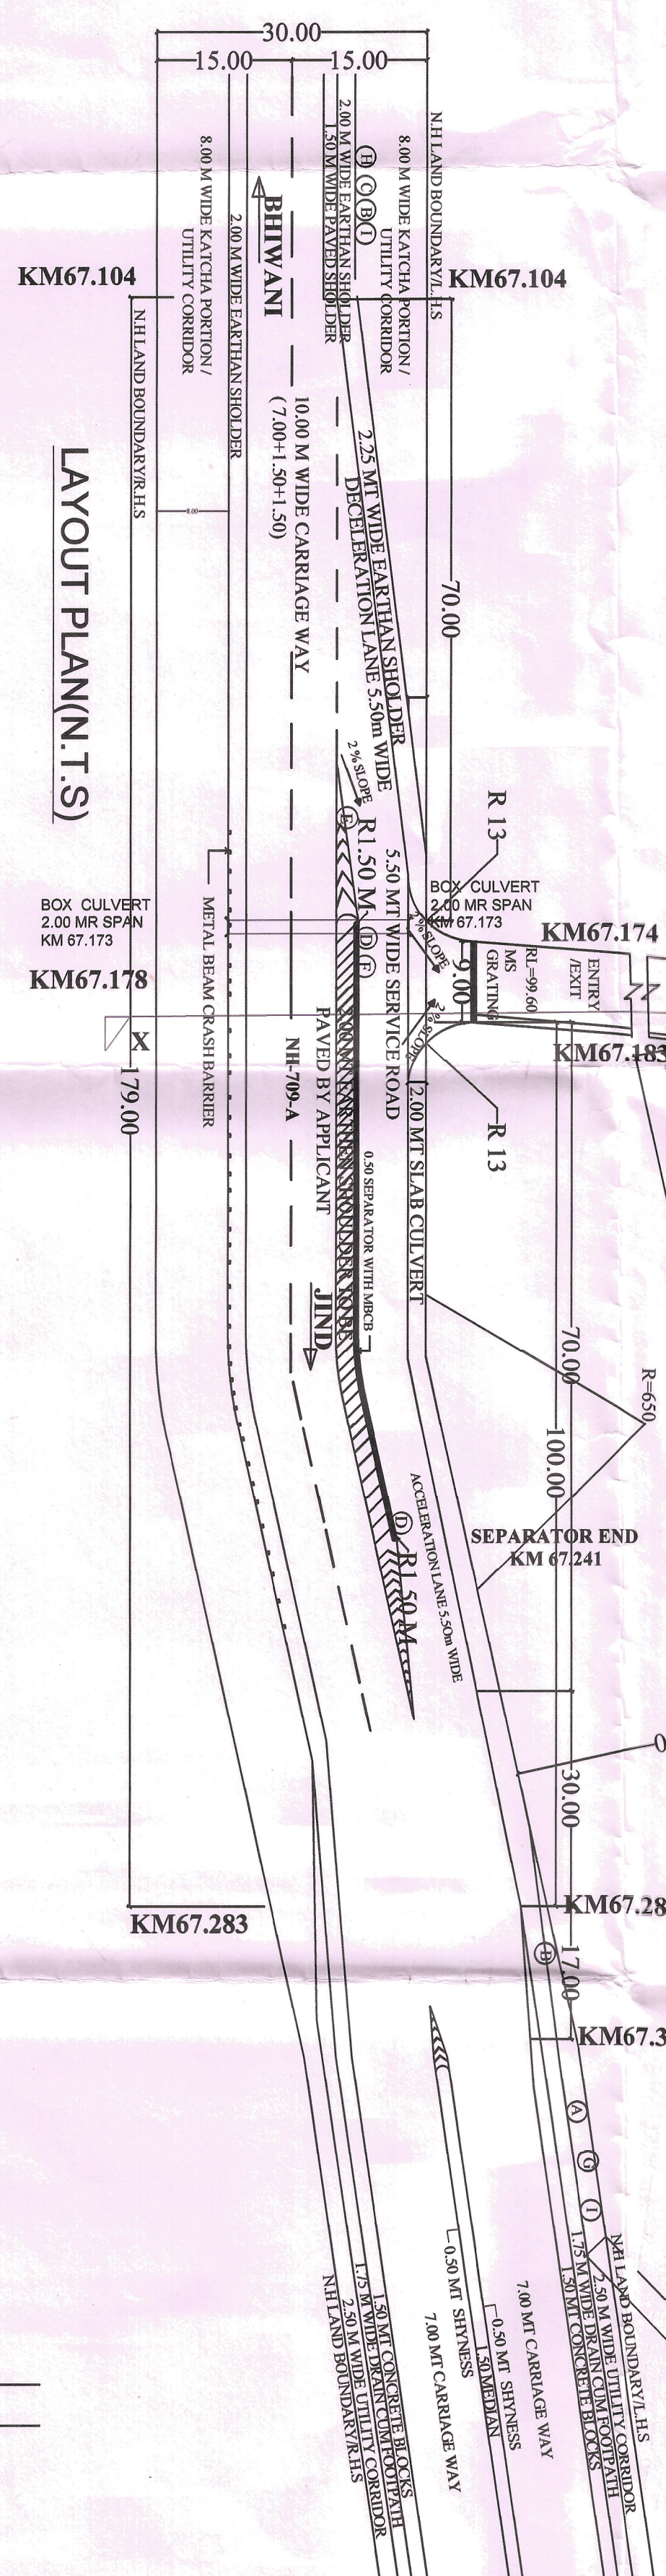
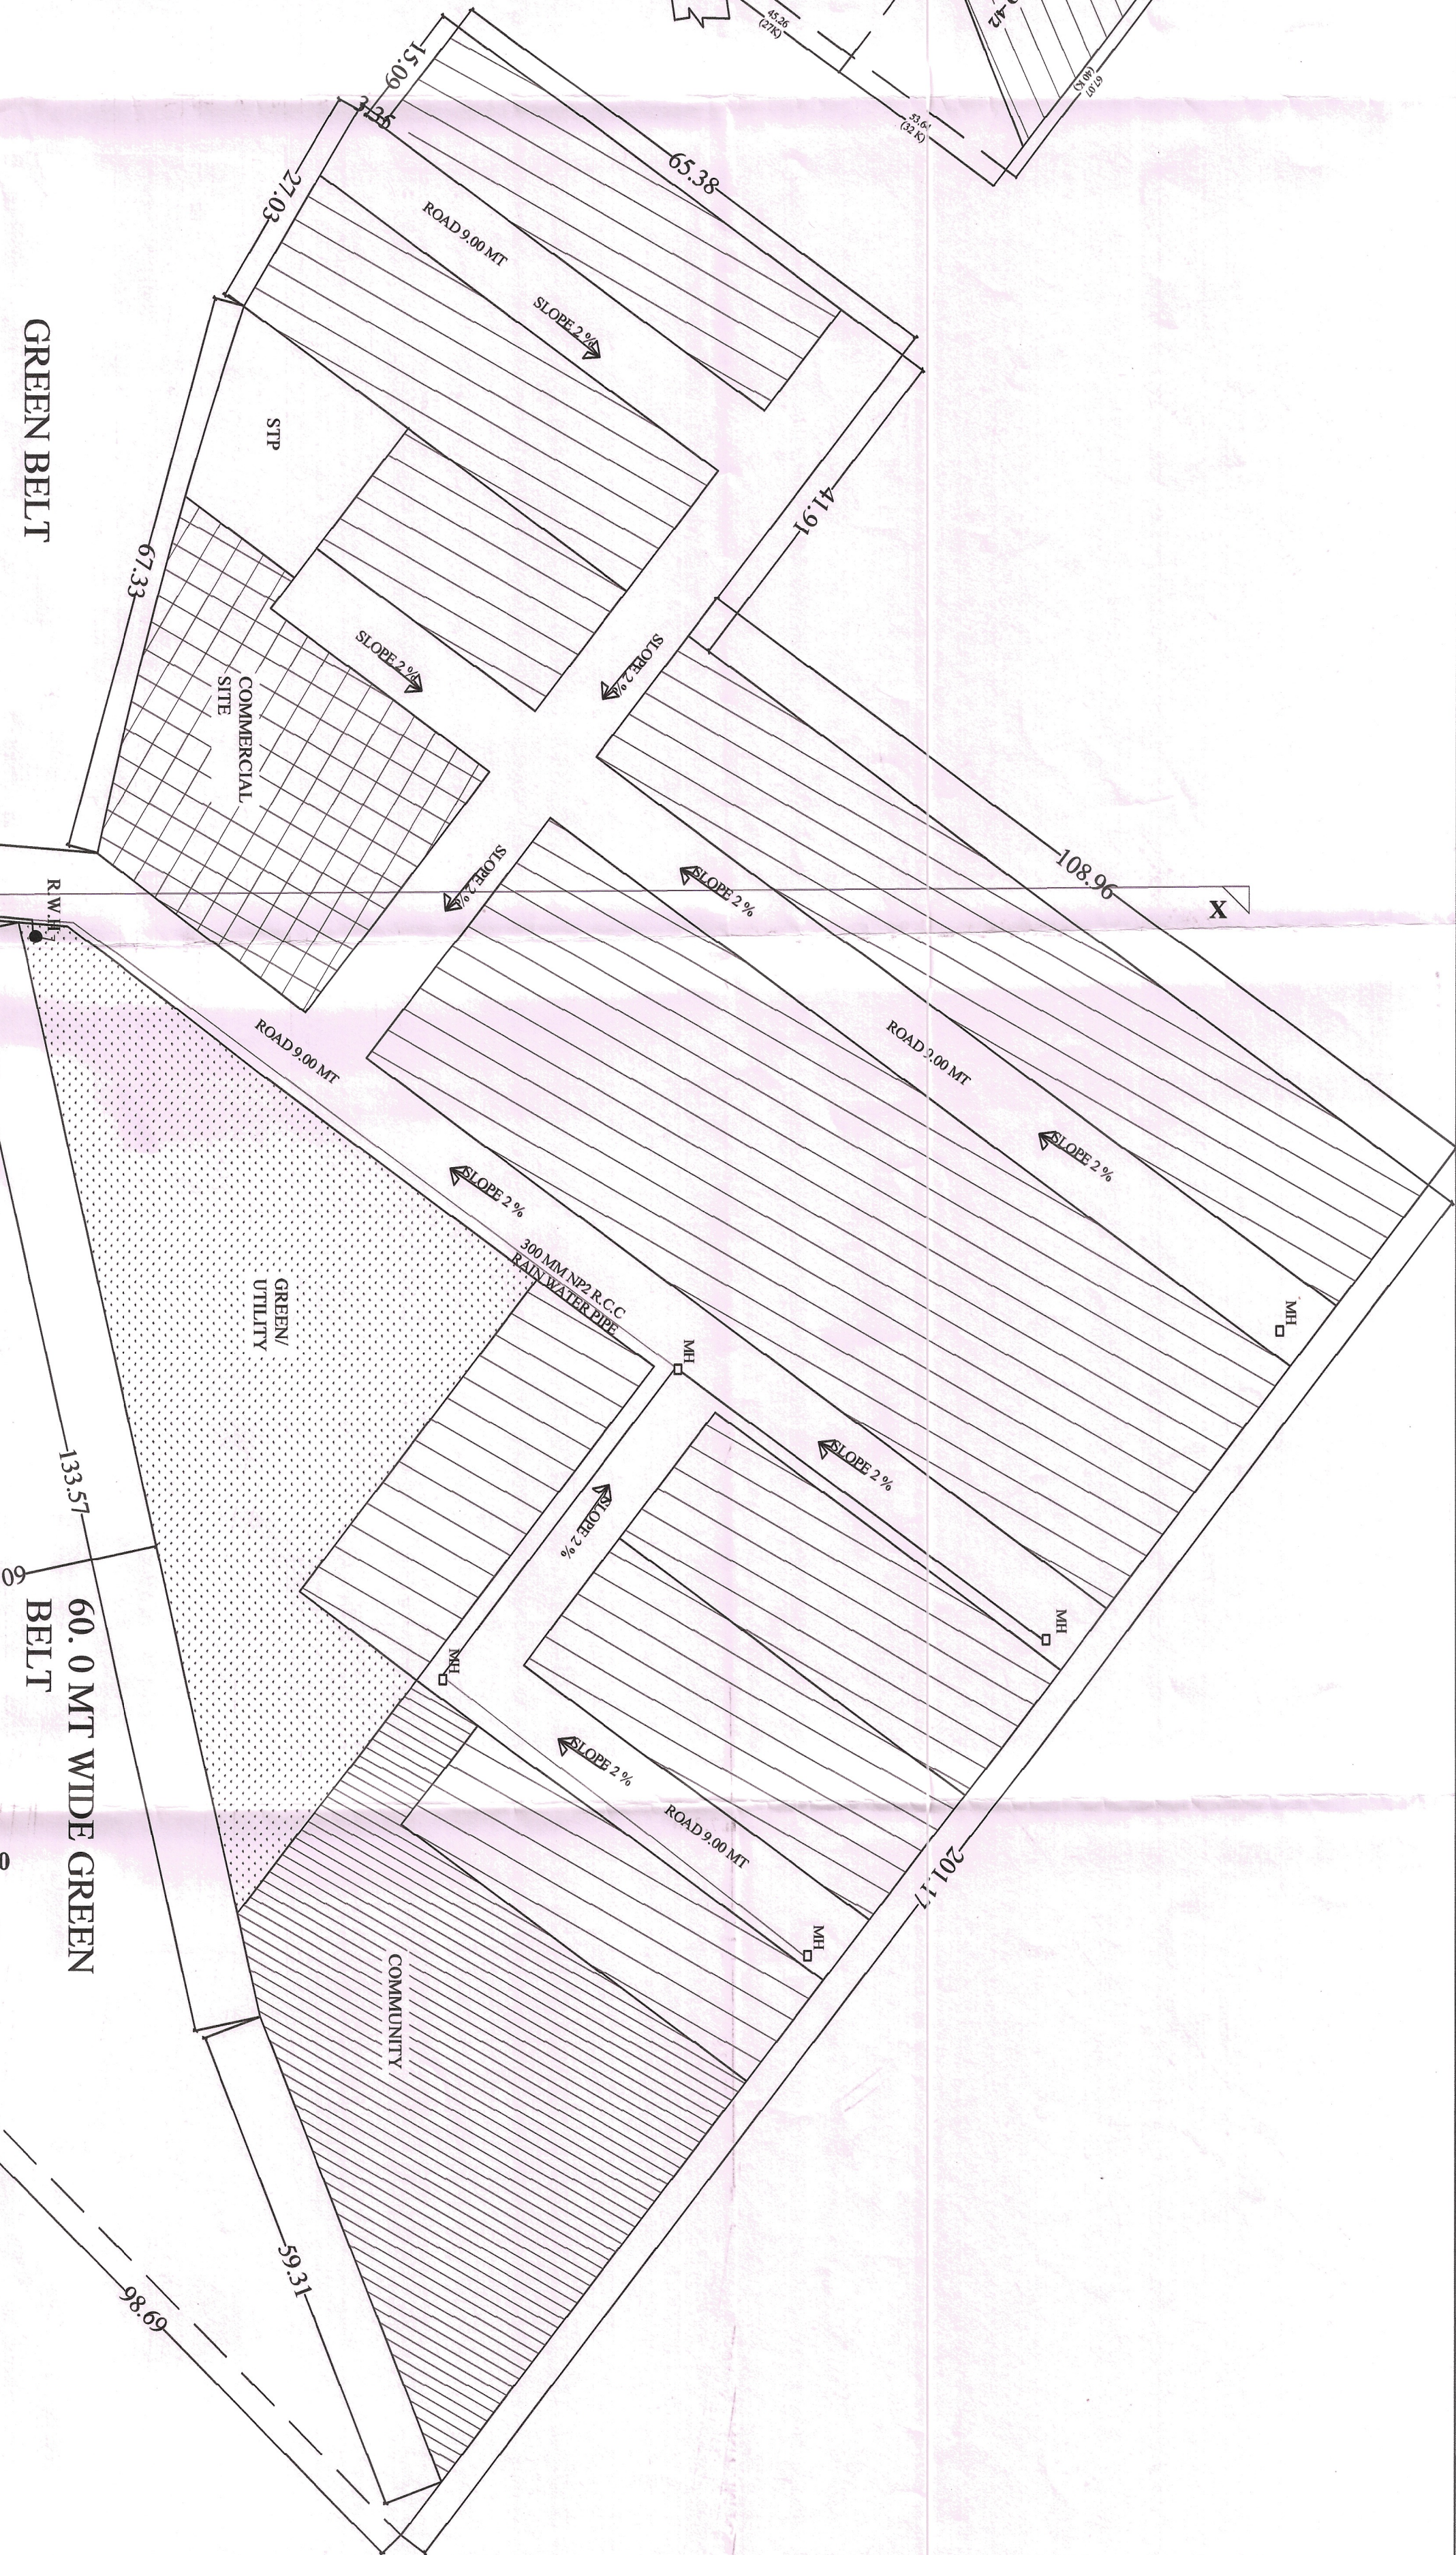
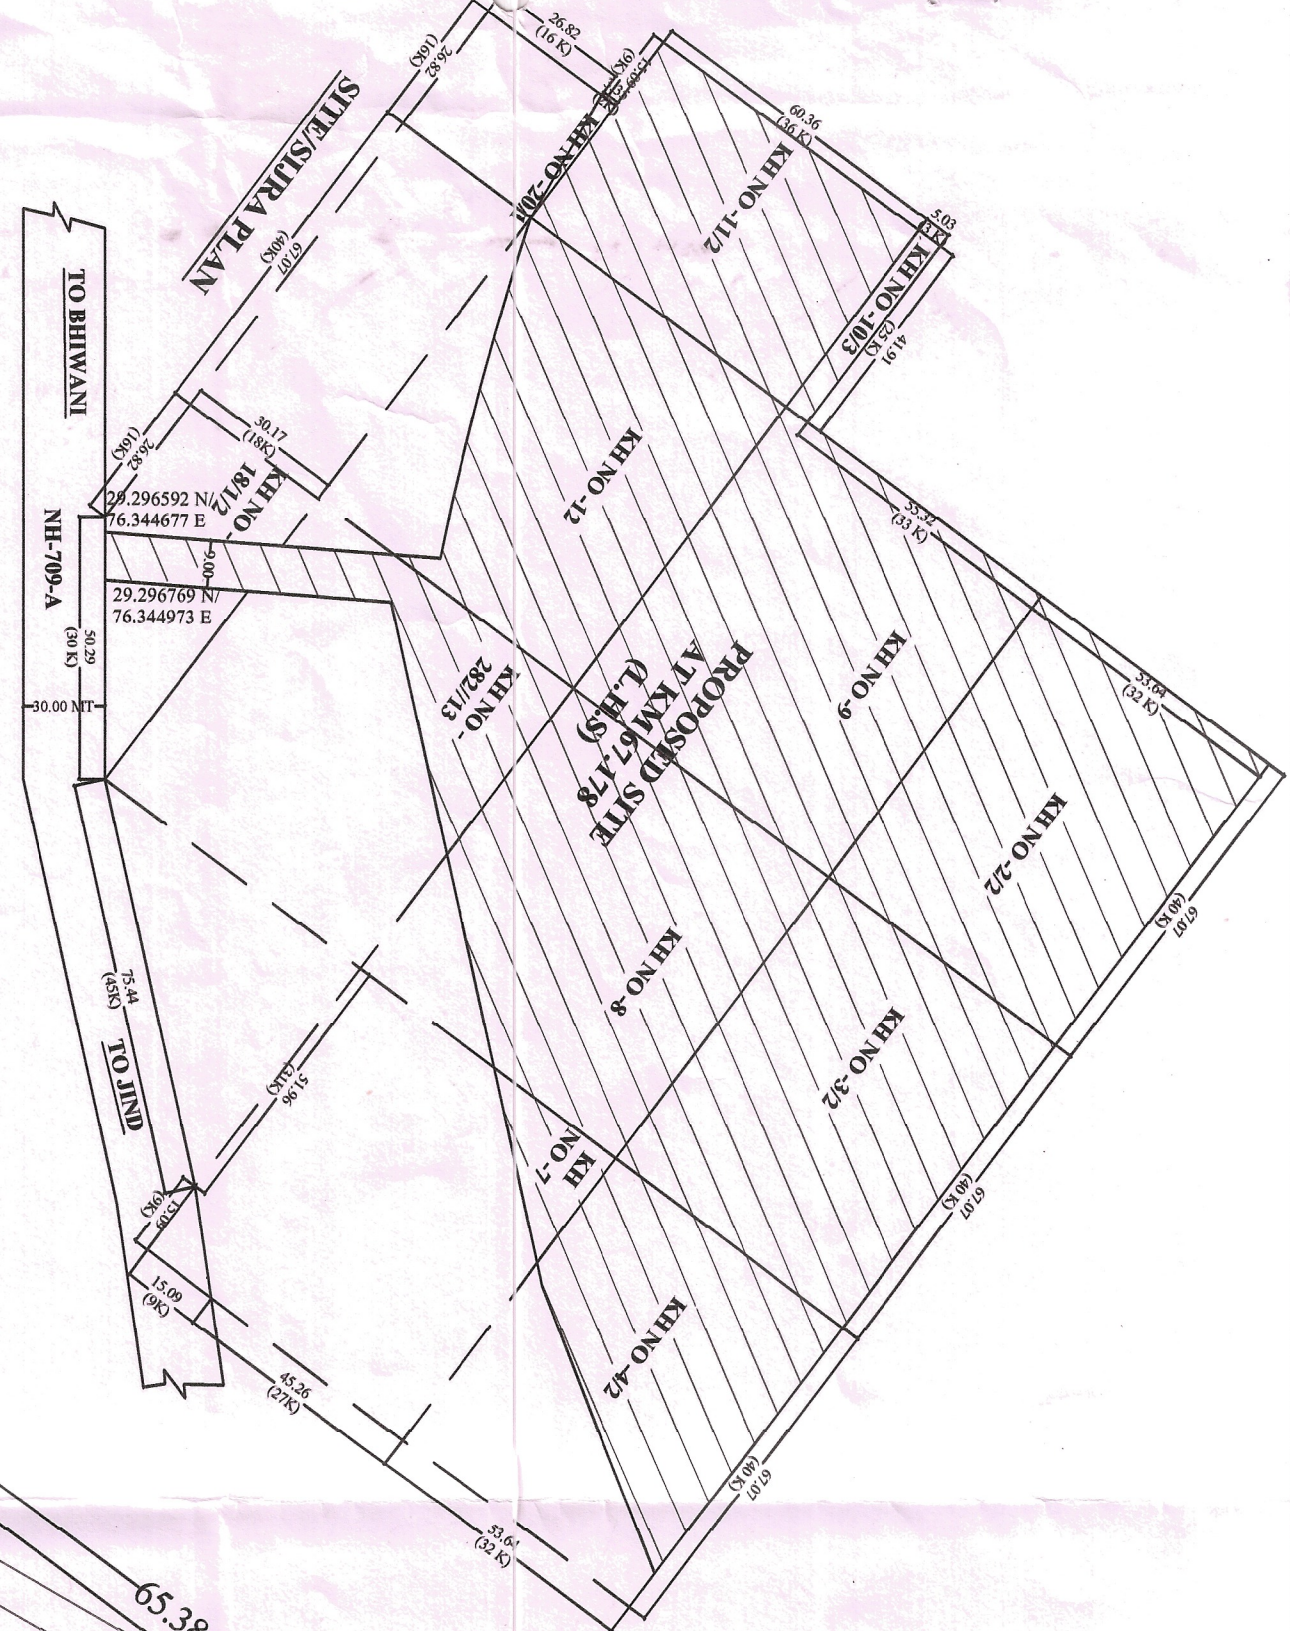


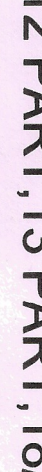

LEGEND ☐ 1. STORM WATER OF OUR PLOTTED COLONY WILL NOT DISTURBS THE NHAI ROAD. ☐ 2. NO BUILDING SHALL BE ALLOWED 6.00 MTS. BELOW THE NHAI ROAD LEVEL. ☐ 3. LEVEL OF BUILDING WILL BE KEPT AT LEAST 1.00 M ABOVE THE NHAI ROAD LEVEL. ☒ 4. WE SHALL NOT DEMAND ANY GAP IN VERGE IN FRONT OF BUILDING. ☒ 5. WE WILL NOT CONSTRUCT ANY PLUCKA BUILDING WITH IN 60.0 M ON OUR LAND. ☒ 6. THE NORTH INSTRUCTIONS SHALL NOT BE VIOLATED. ☒ 7. CERTIFIED THAT ALL NORTH CONDITIONS HAVE BEEN SPECIFIED. ☒ 8. WE WILL PAY THE NECESSARY RENT FOR THE USE OF NHAI LAND WHENEVER ASKED BY THE AUTHORITIES. ☒ 9. ROAD 5.00 MT WIDE FROM SERVICE ROAD WOULD BE CONSTRUCTED BY THE APPLICANT.	☐ A. GIVE WAY ☒ B. COMPULSORY DIRECTION CONTROL ☐ C. ONE WAY ☒ D. NO RIGHT TURN ☐ E. BAYING PLACE ☐ F. NO LEFT TURN ☐ G. NO ENTRY ☒ H. SIDE ROAD ☒ I. NO PARKING
NOC FOR ACCESS PERMISSION TO PRIVATE PROPERTY PLOTTED COLONY DEVELOPED BY SANKALP INFRA LINE L.L.P. AT KM 67.178 (L.H.S.) ON NH-709-A IN VILLAGE JIND, TEHSIL/DISTRICT-JIND(HARYANA) KHASRA NO.- 2821/2/2,3/2,4/2 PART,7 PART,8 PART,9,10/3,11/2,12 PART,13 PART,18/1/2 PART,20/1 PART	APPLICANT  SANKALP INFRA LINE LLP REGISTERED MEMBER RECOMMENDED BY  National Highway Authority of India Project Implementation Unit - Sonpat APPROVED BY  PRIVATE MENA Manager (Tech) Ministry/Authty of India Regional Office Chandigarh
CONSULTANT SHRIMATI SUNITA DE CONJA HOUSE NO.5 SEC.13/1/2 KULIKSHETRA KOLKATA-700095-25202 FAHIEH CHAND <i>Fahieh Chand</i> # 5, Sector-13, Urban Estate Kolkata-700095 (Haryana)	APPROVED BY  PRIVATE MENA Manager (Tech) Ministry/Authty of India Regional Office Chandigarh