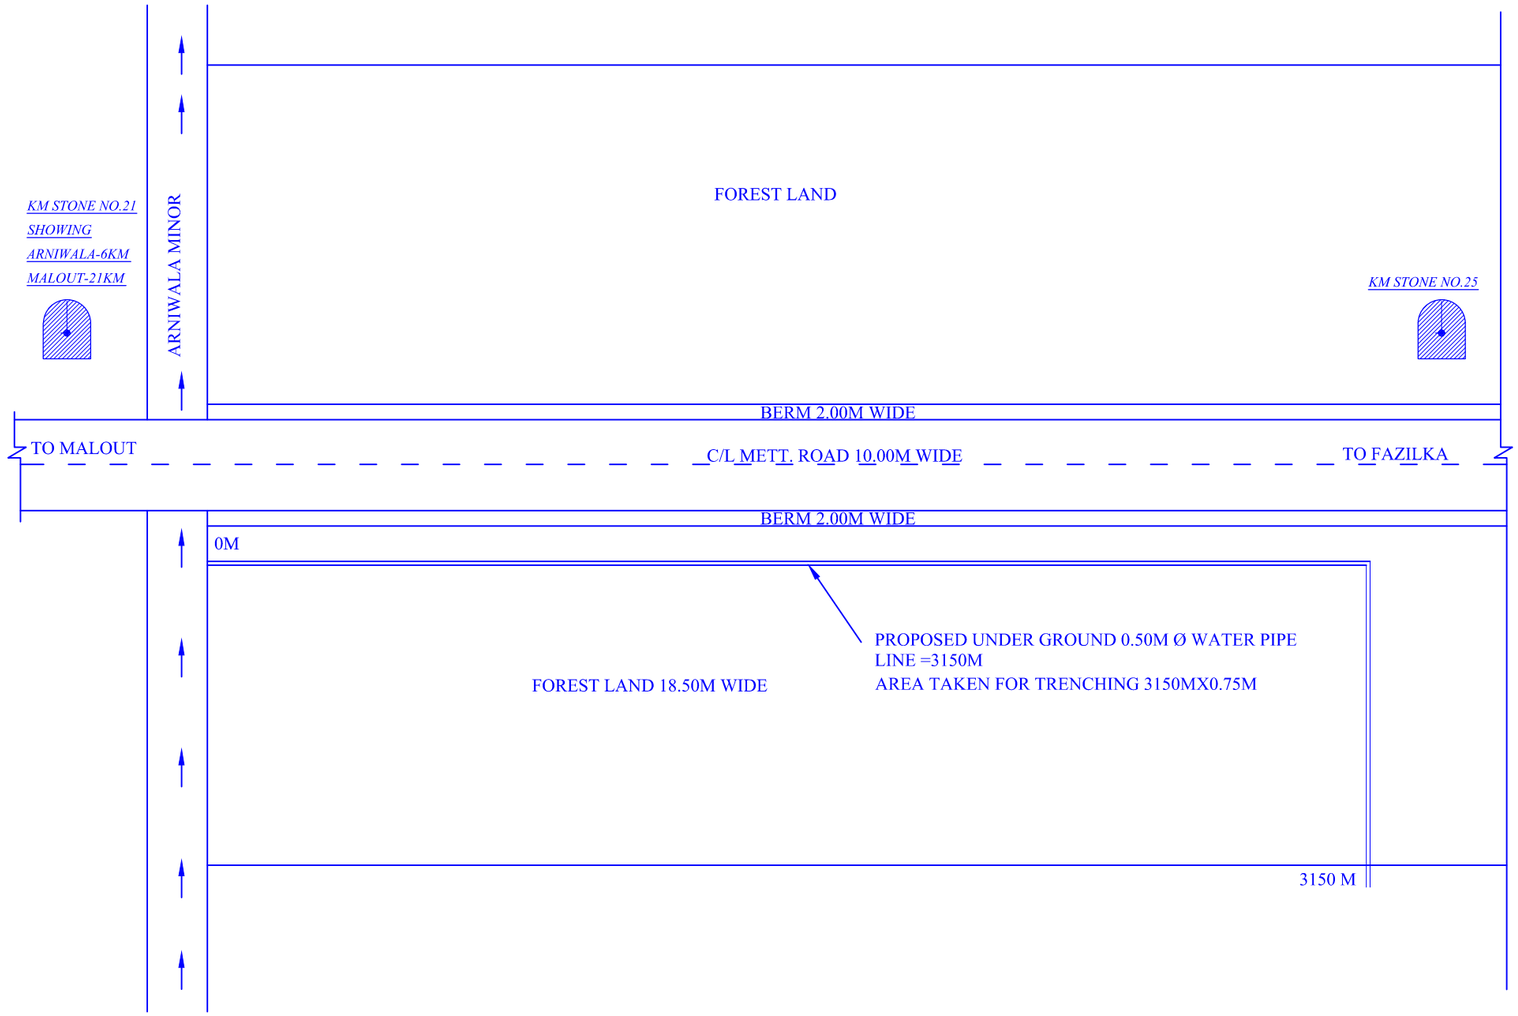

SITE PLAN FOR LAYING UNDER GROUND WATER PIPE LINE BY BHIM SAIN S/O MANGA RAM AT VILL. ARNIWALA SHEIKH SUBHAN ON MALOUT-FAZILKA ROAD, DISTT. FAZILKA (BETWEEN KM STONE 21-25)

AREA DETAIL

AREA OF A =3150X0.75	= **2362.50 SQ.** M.
TOTAL AREA	= **2362.50 SQ.M.**

ARCHITECTS,VALUERS/EST. & VASTU CONST.
2ND FLOOR,S.C.O.-09,GOLE DIGGI, BTI.
CONT.NO.- 99885-36985,98880-87736.
E-MAIL ADD. - nirmaan.architects@yahoo.com

NIRMAAN
ARCHITECTS