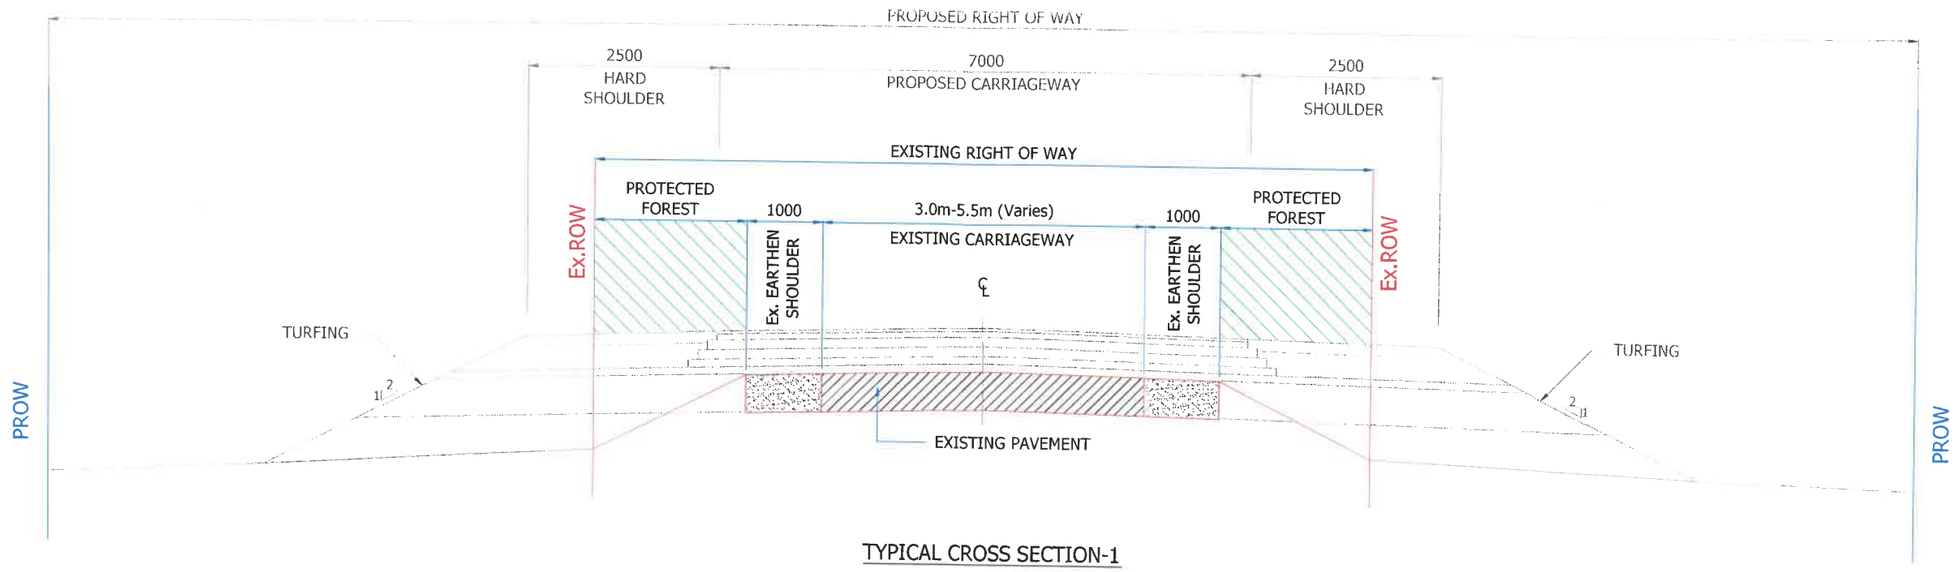

TYPICAL CROSS SECTION-1

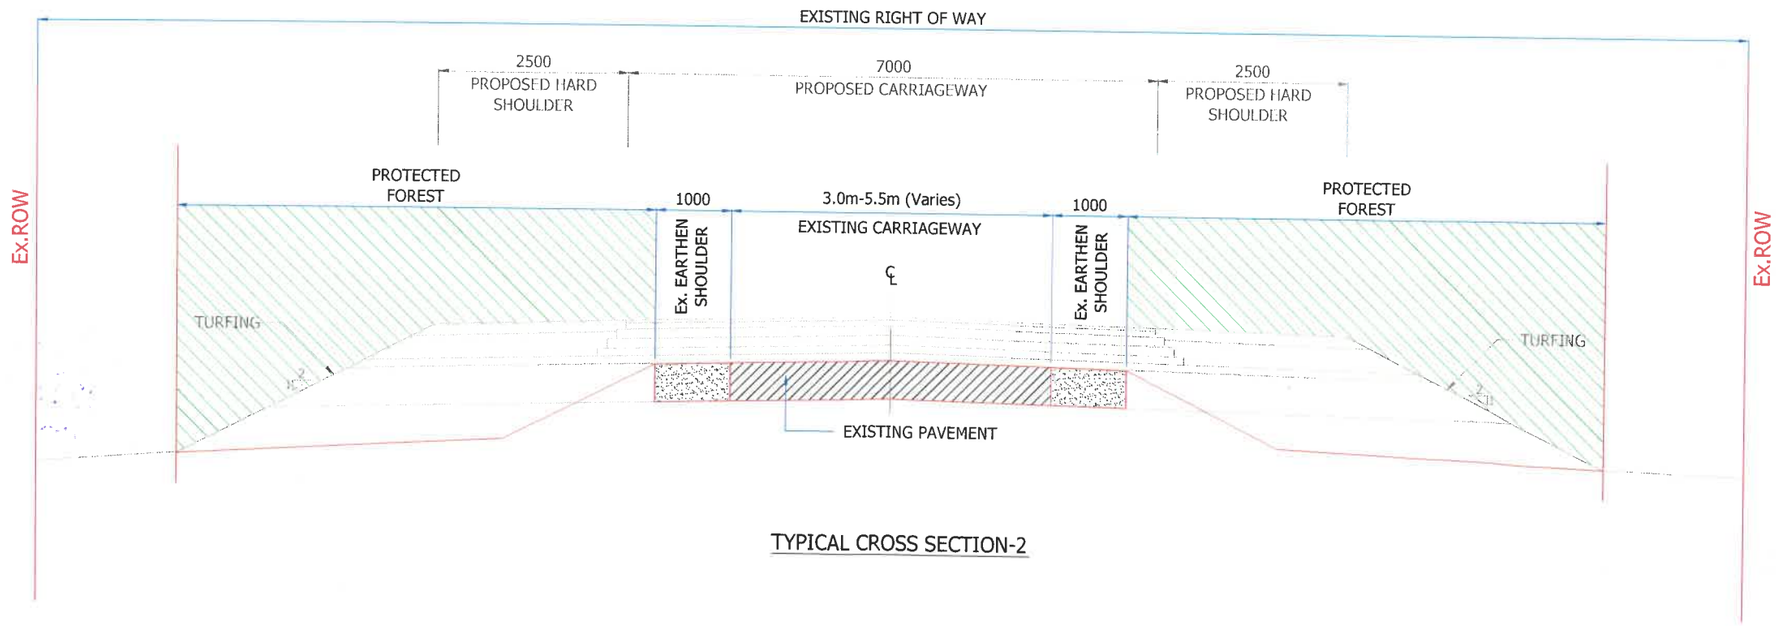

TYPICAL CROSS SECTION-2

Notes:
1. All the dimensions are in mm unless otherwise specified.

D.G.M. (Tech.)
B S R D C L
PIU-Katihar at Purnea

CLIENT:–	CONSULTANT:–	PROJECT:–	SCALE:–						TITLE :
Bihar State Road Development Corporation Ltd.	egis India consulting engineers pvt. ltd.	Consultancy Services for Feasibility Study and Preparation of DPR for Katihar-Balrampur (SH-98) Package VIII	N.T.S	Prepared by	Manjinder Vashisth	Revisions			TYPICAL CROSS SECTION
				Designed by	Naba Kumar	Rev.	Date	Description	
				Checked by	Sanjay Kumar	R'0'	April 2014	DDPR	
				Approved by	Rajeev Gupta				DRG. NO. :
				Date	April 2014				EIRH1BH006/BSRDC/SH-98/TCS- 001

Egis India Consulting Engineers Pvt. Ltd.