LINK NAME- RUPRAKA TO KHUSROPUR

SPAN NAME- RUPRAKA TO KHUSROPUR

SPAN LENGTH - 24.2KM

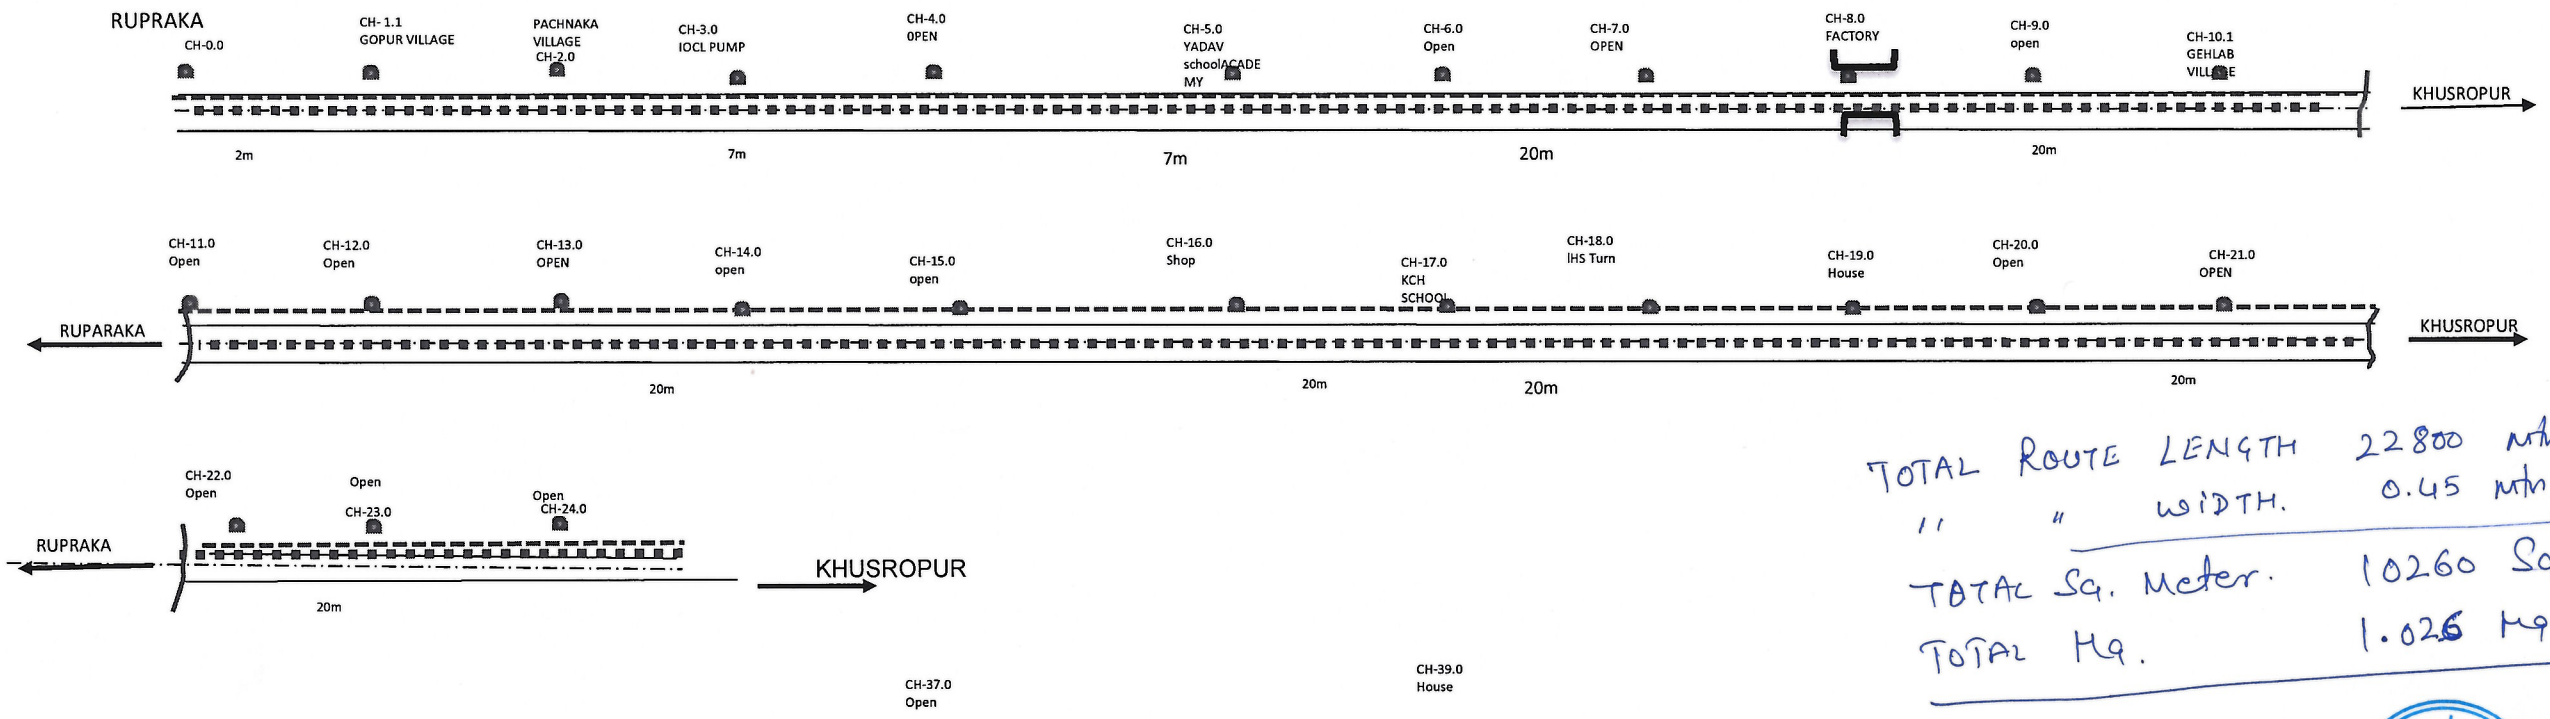

TOTAL ROUTE LENGTH 22800 mtr.
" " WIDTH. 0.45 mtr.

TOTAL Sq. Meter. 10260 Sq. Meter.
TOTAL Hq. 1.026 Hq.

Reliance Jio Infocomm Ltd.

LEGEND

- ROAD CENTER LINE
- ROAD WIDTH
- PROPOSED FIBER ROUTE
- PWD
- MC
- NHAI/NH
- RAILWAY
- ILA LOCATION
- CULVERT / BRIDGE
- RAILWAY CROSSING
- MILE STONE
- CHANGE IN ROW AUTHORITY
- MAJOR LANDMARK

SLD NOT TO SCALE

Detail of ROW			
From Location	To Location	KM	Name of Authority

	NAME	SIGN	DATE
SURVEY VENDOR NAME			
SURVEY ENGINEER NAME			
REPORT PREPARED BY			
CHECKED BY RJIL ENGINEER			
APPROVED BY RJIL MANAGER			