

$$-426 + 985 = 4 \times 7.0$$

MNB
PROP CH:-427+041
SPAN =1x9.5
RETAINED

Bhorchhi Rajputan (86)

ANB
PROP CH: -426+985
C PAN = 4x7.0
ISMANTLE

DESCRIPTION	EXISTING	PROPOSED
STRUCTURE TYPE	-	MNB
IMPROVEMENT TYPE	LHS & RHS OUTER	
CHAINAGE	WIDENING	427+04
STRUCTURE NO	-	-
SPAN ARRANGEMENT	-	1x9.5
INVERT LEVEL	-	-

Bhorchhi Rajputan (86)

Thothian (88)

Thothian (88)

Thothian (88)

Harjinder Singh
I.E.S.
Divisional Forest Officer
Amritsar Forest Division
Amritsar

(SUNIL YADAV)
PROJECT DIRECTOR
P.U.-AMRITSAR; NHAI

REV	DATE	DESCRIPTION OF REVISIONS	BY

CLIENT



NATIONAL HIGHWAYS AUTHORITY OF INDIA
(Ministry of Road, Transport & Highways)
Government of India
G - 5 & 6, Sector - 10, Dwarka, New Delhi - 110075

LEGEND

- Existing Road Formation Width
- Protected Forest Strip
- Existing ROW
- Existing Center line
- Proposed Center line
- Village Boundary
- LQ1

L01 GPS Point

CONSULTANT:

FEEDBACK INFRA
Making Infrastructure Happen

Feedback Infra
Private Limited
15th Floor, Tower 9B
DLF Cyber City Phase-III,
Gurgaon 122 002

The information contained herein is Confidential & Property of Feedback Infra Private Limited and not for Publication. The Information is Issued on the Understanding that no part thereof shall be Copied or Communicated to a Third Party without Authorization in Writing from Feedback Infra Private Limited

Drawn by:	D.J
Designed by:	K.P.
Checked by:	J.V.
Approved By:	P.R.

for	Scale:	
or	A2	1:2000
ad	A3	1:2800

Date: April - 2021

	STATUS:
	PROJECT:
	TITLE:

DRG NO.:	FIPL-00061427/HW/SPUR/SP-09
----------	-----------------------------

DETAIL PROJECT REPORT

CT:	Construction of 6-lane elevated structure in Rayya at Ch. 419+690 of NH-I section from Amritsar to Jalandhar under Rectification of Blackspots on Brownfield spur of Delhi-Amritsar-Katra Expressway.
-----	---

STRIP PLAN

K.m. 427+000 to 429+000

DRG NO.:	FIPL-00061427/HW/SPUR/SP-09	REV. 0	SHEET:
----------	-----------------------------	-----------	--------

Thothian (88)

Chhajjal wadi (127)

Chhajjal wadi (127)

DESCRIPTION	EXISTING	PROPOSED
STRUCTURE TYPE	-	FLYOVER
IMPROVEMENT TYPE	NEW CONSTRUCTION	
CHAINAGE	-	430+625
STRUCTURE NO.	-	--
SPAN ARRANGEMENT	-	2@30+20
INVERT / FUEL	-	--

Harjinder Singh
I.F.S.
Divisional Forest Officer
Amritsar Forest Division

Chhajjal wadi (127)

(SUNIL YADAV)
PROJECT DIRECTOR
P.J.U.-AMRITSAR; NHAI

REV	DATE	DESCRIPTION OF REVISIONS	BY

CLIENT:



NATIONAL HIGHWAYS AUTHORITY OF INDIA
(Ministry of Road, Transport & Highways)
Government of India
G - 5 & 6, Sector - 10, Dwarka, New Delhi - 110075

LEGEND

- Existing Road Formation Width
- Protected Forest Strip
- Existing ROW
- Existing Center line
- Proposed Center line
- Village Boundary
- L01

L01 GPS Point

CONSULTANT:

FEEDBACK INFRA
Making Infrastructure Happen

Feedback Infra
Private Limited
15th Floor, Tower 9B
DLF Cyber City Phase-III,
Gurgaon 122 002

The information contained herein is Confidential & Property of Feedback Infra Private Limited and not for Publication. The Information is Issued on the Understanding that no part thereof shall be Copied or Communicated to a Third Party without Authorization in Writing from Feedback Infra Private Limited.

Drawn by:	D. J
Designed by:	K. P.
Checked by:	J. V.
Approved By:	P. R.
Scale:	Date:
A2 1:2000	April.
A3 1:2800	


	STATUS:
	PROJECT:
	TITLE:
	DRG NO.:

S:	DETAIL PROJECT REPORT
T:	Construction of 6-lane elevated structure in Rayya at Ch. 419+690 of NH-1 section from Amritsar to Jalandhar under Rectification of Blackspots on Brownfield spur of Delhi-Amritsar-Katra Expressway.

STRIP PLAN
Km. 429+000 to 431+000

DRG NO.:	FIPL-00001427/HW/SPUR/SP-10
----------	-----------------------------

REV.	SHEET:
0	

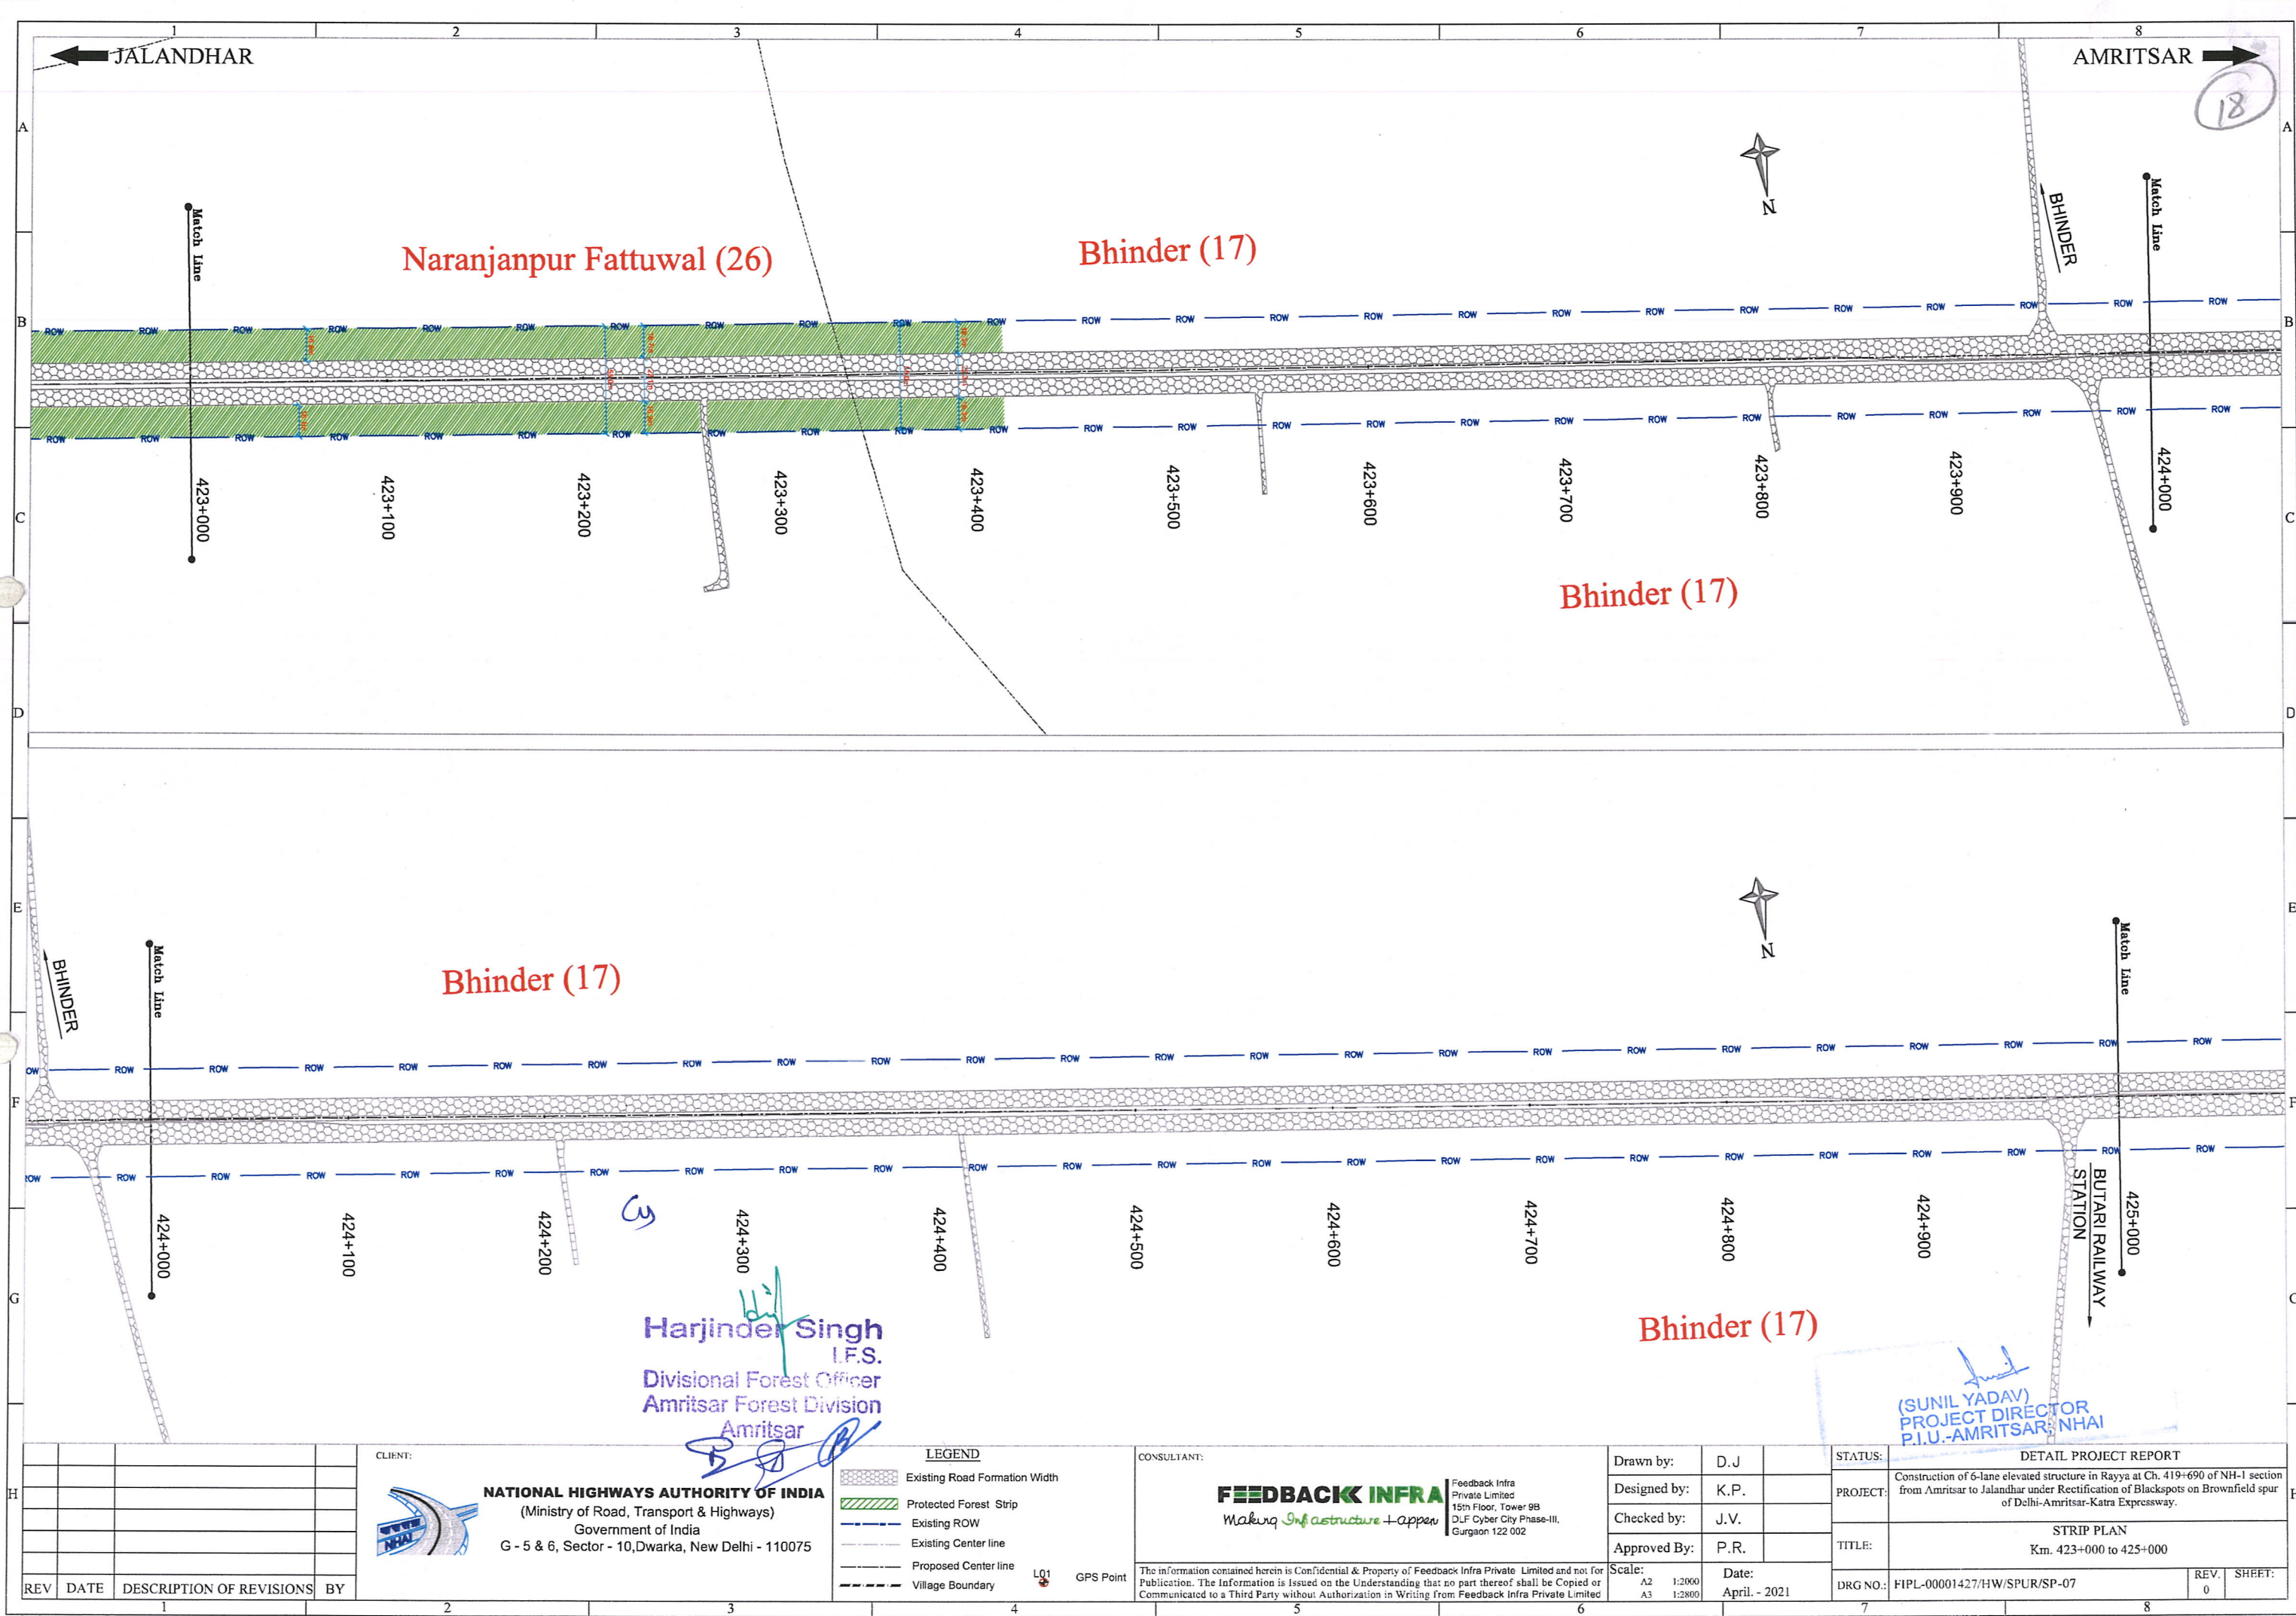

REV	DATE	DESCRIPTION OF REVISIONS	BY

CLIENT:



NATIONAL HIGHWAYS AUTHORITY OF INDIA
(Ministry of Road, Transport & Highways)
Government of India
G - 5 & 6, Sector - 10, Dwarka, New Delhi - 110075

LEGEND

 Existing Road Formation Width

 Protected Forest Strip

 Existing ROW

 Existing Center line

 Proposed Center line

 Village Boundary

L01

GPS Point


CONSULTANT:

**FEEDBACK INFRA**
Making Infrastructure + appen

Feedback Infra Private Limited
15th Floor, Tower 9B
DLF Cyber City Phase-III,
Gurgaon 122 002

The information contained herein is Confidential & Property of Feedback Infra Private Limited and not for Publication. The Information is Issued on the Understanding that no part thereof shall be Copied or Communicated to a Third Party without Authorization in Writing from Feedback Infra Private Limited

Drawn by:	D.J	STATUS:	DETAIL PROJECT REPORT
Designed by:	K.P.	PROJECT:	Construction of 6-lane elevated structure in Rayya at Ch. 419+690 of NH-1 section from Amritsar to Jalandhar under Rectification of Blackspots on Brownfield spur of Delhi-Amritsar-Katra Expressway.
Checked by:	J.V.	TITLE:	STRIP PLAN Km. 423+000 to 425+000
Approved By:	P.R.	DRG NO.:	FIPL-00001427/HW/SPUR/SP-07
Scale:	A2 1:2000 A3 1:2800	Date:	April. - 2021
REV.	0	SHEET:	

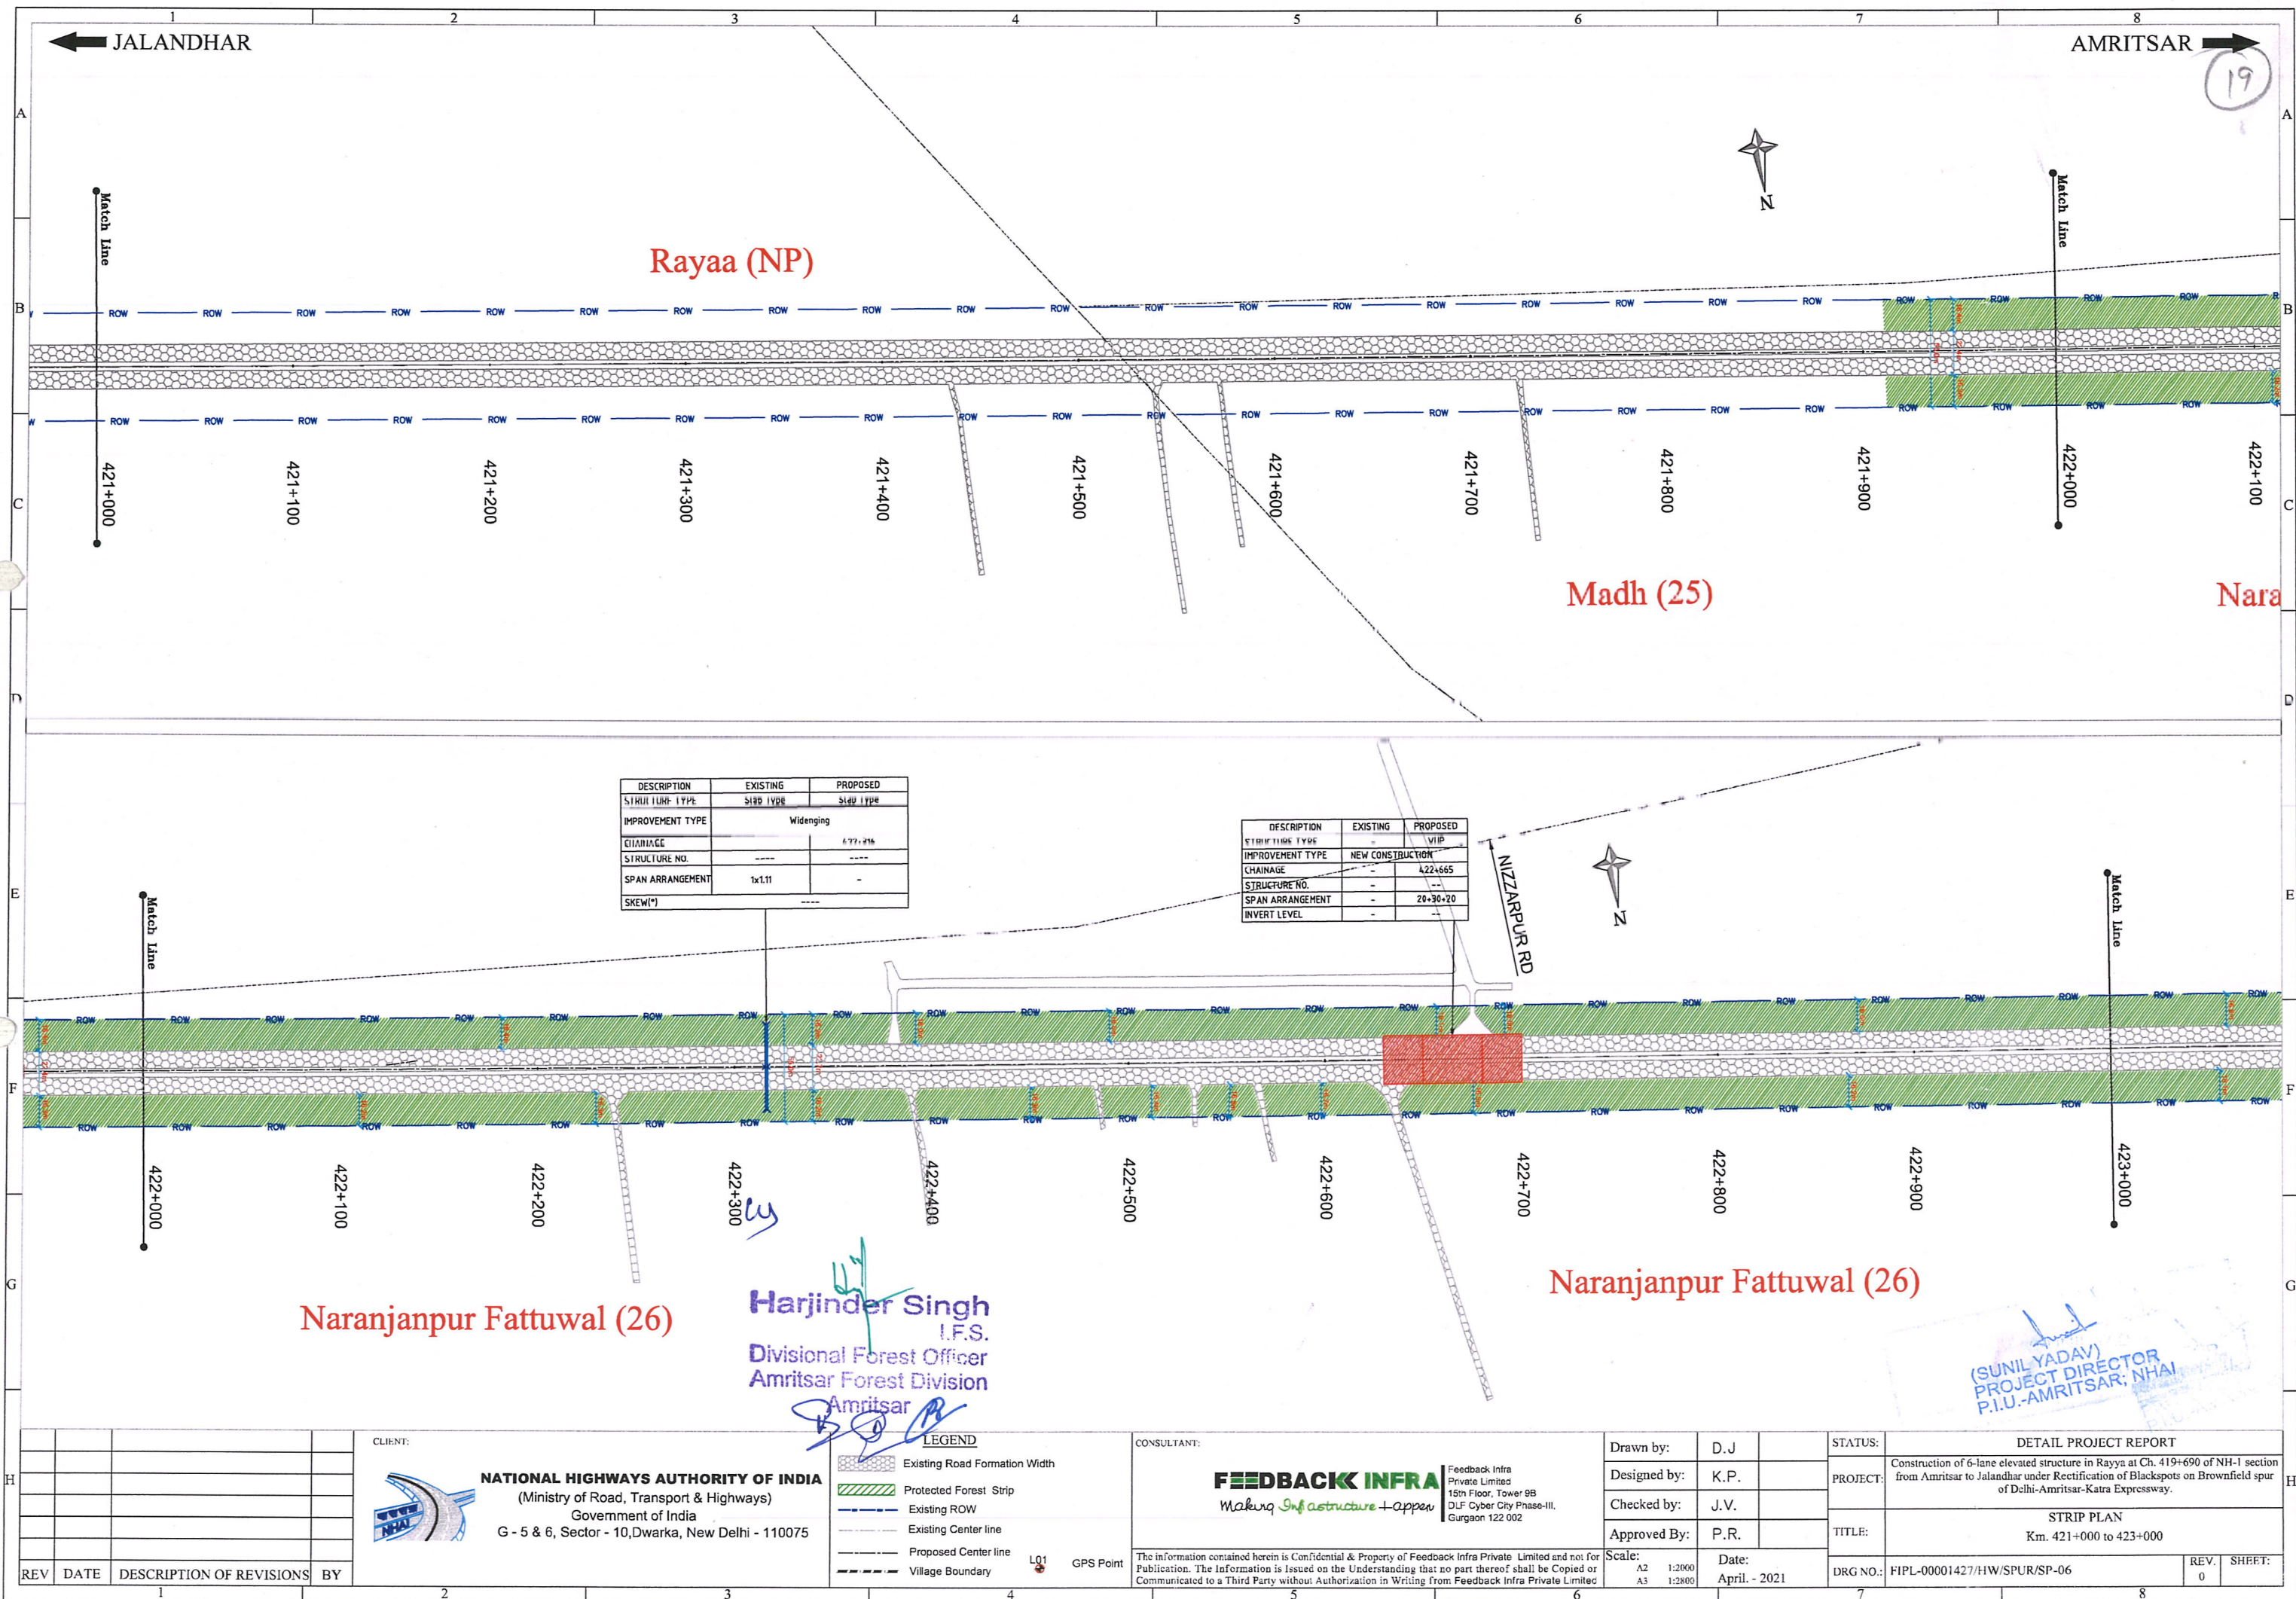

DESCRIPTION	EXISTING	PROPOSED
STRUCTURE TYPE	Slab Type	Slab Type
IMPROVEMENT TYPE	Retained	
CHAINAGE	----	419+790
STRUCTURE NO.	----	----
SPAN ARRANGEMENT	1x2x2	-
SKEW(°)	----	

Chimabath (21)

Padiana (23)

Rayaa (NP)

DESCRIPTION	EXISTING	PROPOSED
STRUCTURE TYPE	EX.STRUCTURE	ELEVATED
IMPROVEMENT TYPE		
CHAINAGE	EX.CHAINAGE	413+000
STRUCTURE NO.	EX.STRU.NO	STRUCTURE NO
SPAN ARRANGEMENT		15x40
SKUEW(°)		SKUEW

DESCRIPTION	EXISTING	PROPOSED
STRUCTURE TYPE	Slab Type	Flat Type
IMPROVEMENT TYPE	Widening	
CHAINAGE	----	420+360
STRUCTURE NO.	----	----
SPAN ARRANGEMENT	1x2x2	
SKEW(°)	----	

DESCRIPTION	PROPOSED
STRUCTURE TYPE	MINOR BRIDGE
IMPROVEMENT TYPE	WIDENING (OUTER)
CHAINAGE	420-395
STRUCTURE NO.	-
SPAN ARRANGEMENT	1X28.6
INVERT 1 FVFI	-

DESCRIPTION	PROPOSED
STRUCTURE TYPE	IMPROVEMENT
IMPROVEMENT TYPE	WIDENING (OUTER)
CHAINAGE	420+530
STRUCTURE NO.	-
SPAN ARRANGEMENT	1X10.0
INVERT LEVEL	-

MINOR BRIDGE
PROP. CH.: 420
SPAN: 1X28.6
LENGTH: 28.6m
RETAINED

DESCRIPTION	EXISTING	PROPOSED
STRUCTURE TYPE	Slab Type	Slab Type
IMPROVEMENT TYPE	Widening	
CHAINAGE	-----	420+342
STRUCTURE NO.	-----	-----
SPAN ARRANGEMENT	1x2x2	-
SKEW(°)	-----	-----

DESCRIPTION	EXISTING	PROPOSED
STRUCTURE TYPE	Slab Type	Slab Type
IMPROVEMENT TYPE	Widening	
CHAINAGE	---	420+438
STRUCTURE NO.		-----
SPAN ARRANGEMENT	1x2x2	-
SKEW(*)	---	

MINOR BRIDGE
PROP. CH.: 42
SPAN: 1X10M
LENGTH: 10m
RETAINED

Rayaa (NP)

Rayaa (NP)

Harjinder Singh
I.F.S.
Divisional Forest Officer
Amritsar Forest Division

(SUNIL YADAV)
PROJECT DIRECTOR
P.I.U.-AMRITSAR; NHAI

CONSULTANT:

FEEDBACK INFRA
Making Infrastructure + appear

Feedback Infra
Private Limited
15th Floor, Tower 9B
DLF Cyber City Phase-III,
Gurgaon 122 002

The information contained herein is Confidential & Property of Feedback Infra Private Limited and not for Publication. The Information is Issued to the Underwriting, that no part thereof shall be Copied or Communicated to a Third Party without Authorization in Writing from Feedback Infra Private Limited.

Drawn by:	D.J.	STATUS:	DETAIL PROJECT REPORT			
Designed by:	K.P.	PROJECT:	Construction of 6-lane elevated structure in Rayya at Ch. 419+690 of NH-1 section from Anritsar to Jalandhar under Rectification of Blackspots on Brownfield spur of Delhi-Amritsar-Katra Expressway.			
Checked by:	J.V.	TITLE:	STRIP PLAN			
Approved By:	P.R.		Km. 419+000 to 421+000			
Scale:	Date:	DRG NO.:	FIPL-00001427/HW/SPUR/SP-05		REV. 0	SHEET:
A2 1:2000 A3 1:800	April - 2021					

REV	DATE	DESCRIPTION OF REVISIONS	BY



NATIONAL HIGHWAYS AUTHORITY OF INDIA
(Ministry of Road, Transport & Highways)
Government of India
G - 5 & 6, Sector - 10, Dwarka, New Delhi - 110025

LEGEND

- Existing Road Formation Width
- Protected Forest Strip
- Existing ROW
- Existing Center line
- Proposed Center line
- Village Boundary
- GPS Point

CONSULTANTS:
FEEDBACK INFRA
Private Limited
15th Floor, Tower 9B
DLF Cyber City Phase-III,
Gurgaon 122 002
Working on infrastructure + appen


Scale:
A2 1:2000
A3 1:2800

Date: April - 2021

DRG NO.: HPL-00001427/HW/SPUR/SP-01


REV. SHEET:
0

Drawn by: D.J.	Designed by: K.P.	Checked by: J.V.	Approved By: P.R.
STATUS:	PROJECT:	TITLE:	DRG NO.:
DETAIL PROJECT REPORT	Construction of 6-lane elevated structure in Rayya at Ch. 419+690 of NH-1 section from Amritsar to Jalandhar under Rectification of Blackspots on Brownfield spur of Delhi-Amritsar-Katra Expressway.	STRIP PLAN	Km. 412+000 to 413+000

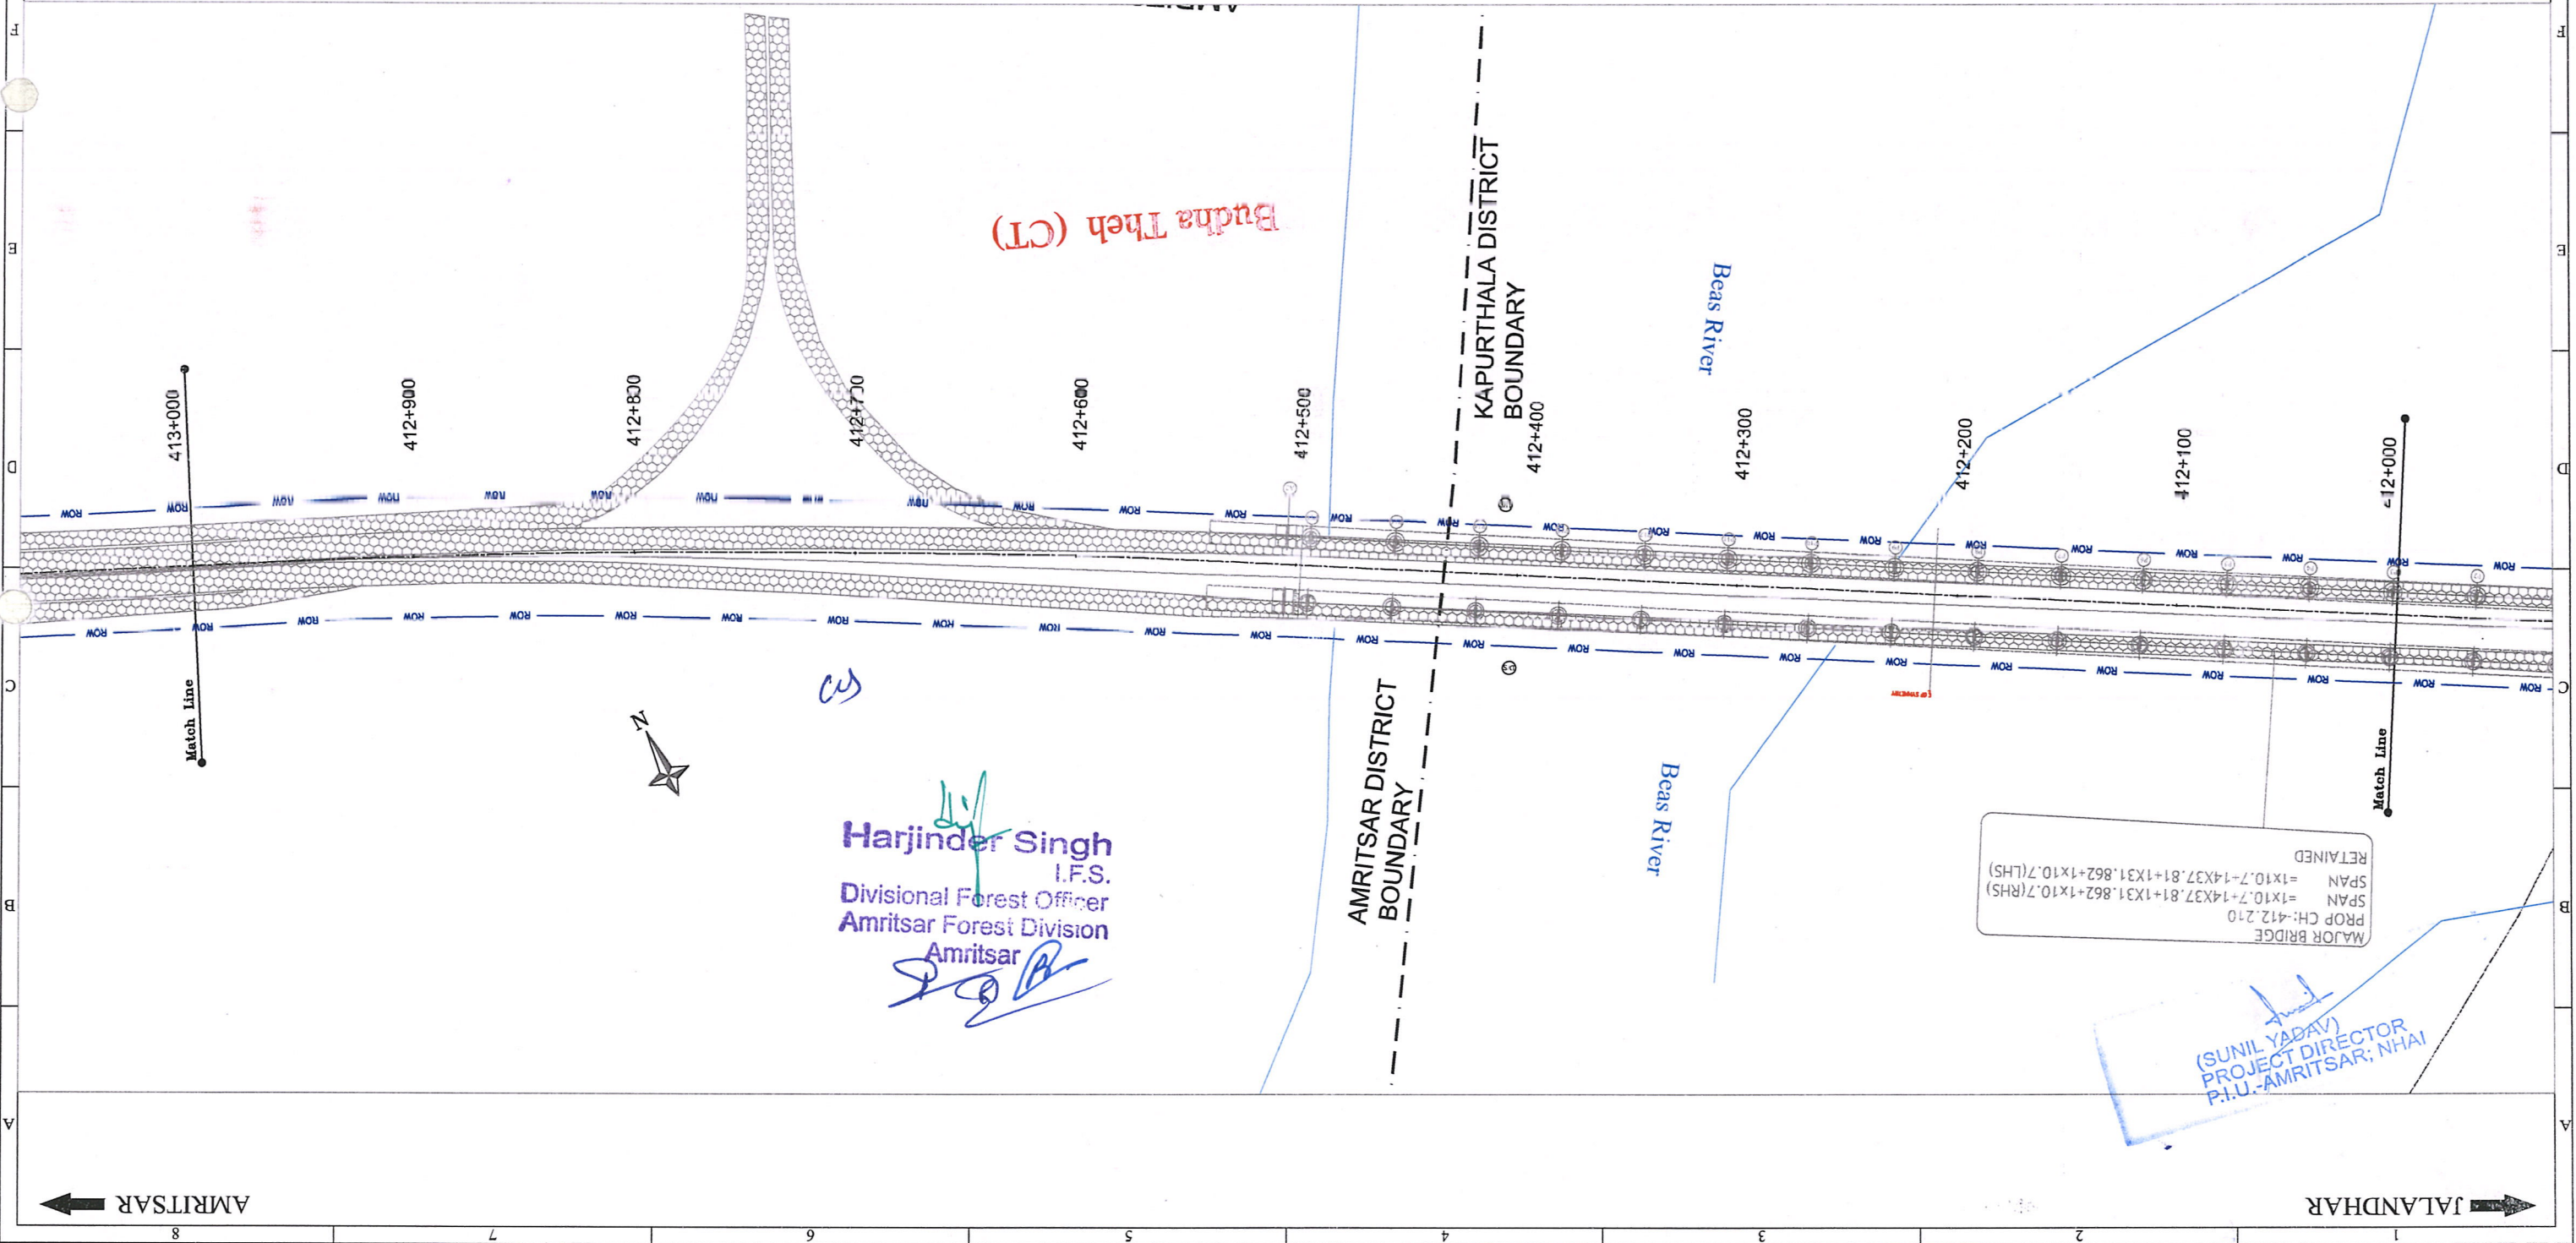

← AMRITSAR

JALANDHAR →

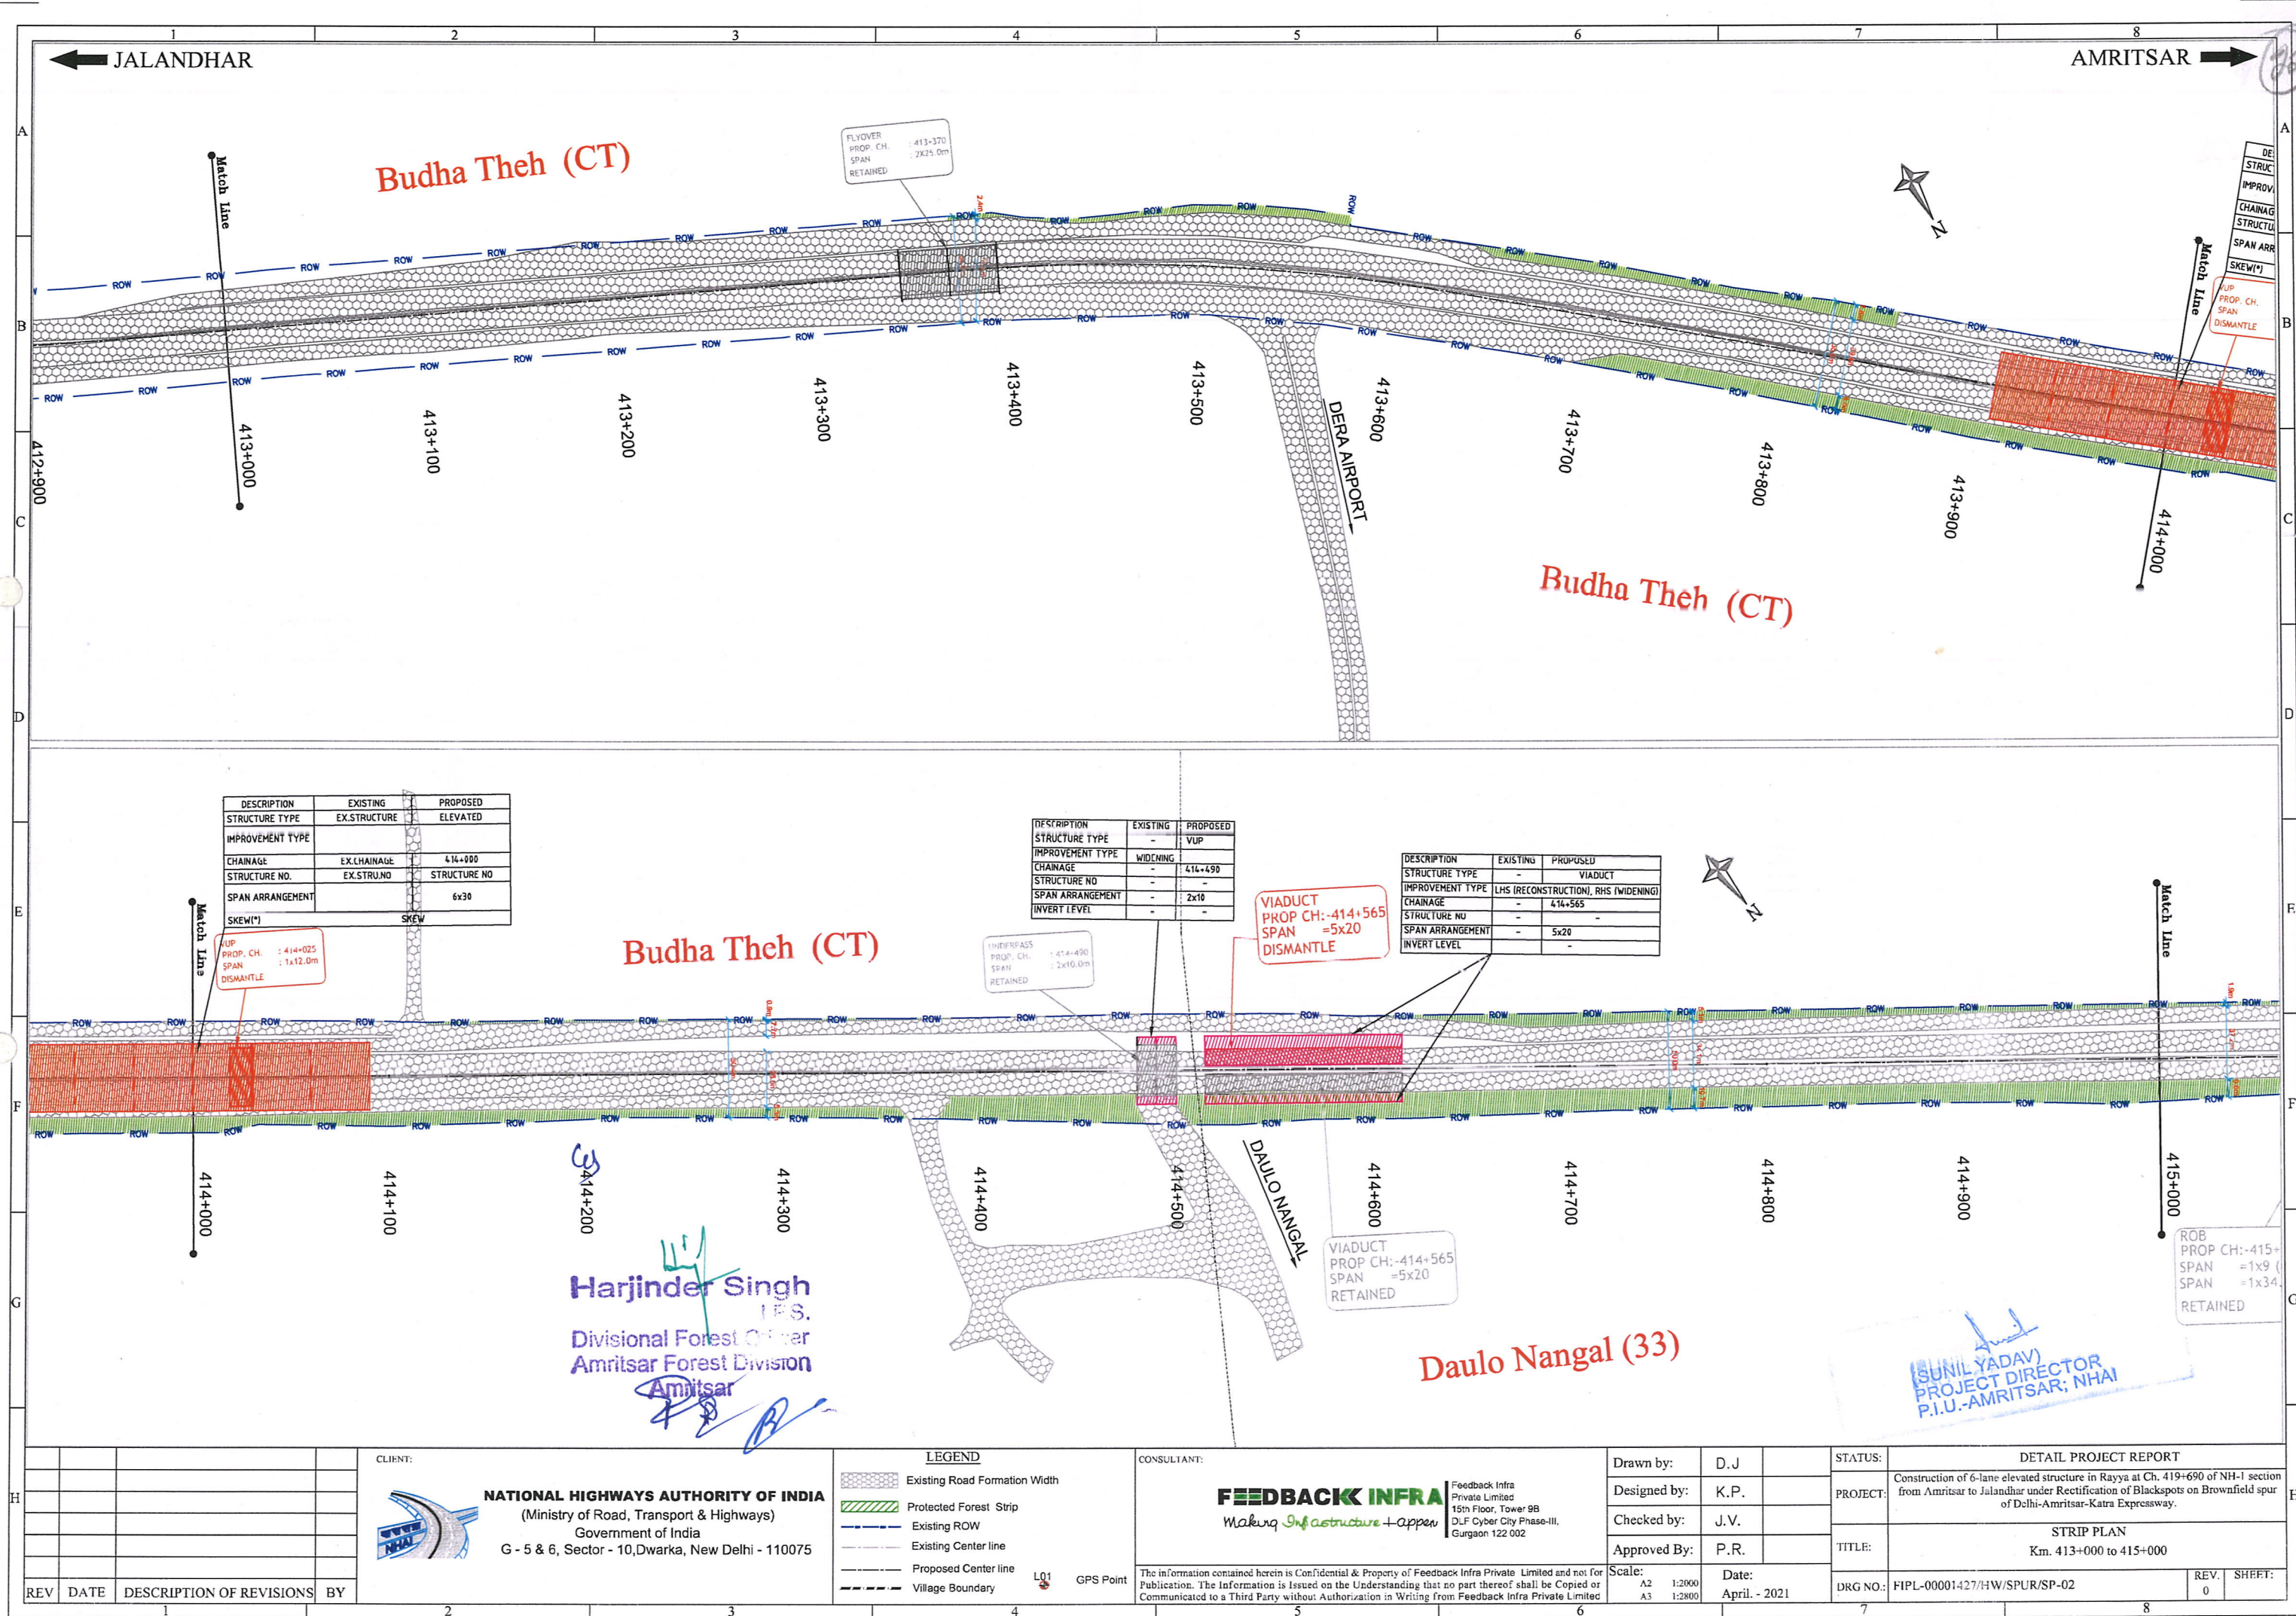

DESCRIPTION	EXISTING	PROPOSED
STRUCTURE TYPE	EX. STRUCTURE	ELEVATED
IMPROVEMENT TYPE		
CHAINAGE	EX. CHAINAGE	414+900
STRUCTURE NO.	EX. STRUCT. NO.	STRUCTURE NO.
SPAN ARRANGEMENT		6x30
SKEW(°)	SKEW	

UP
PROP. CH. : 414+025
SPAN : 1x12.0m
DISMANTLE

DESCRIPTION	EXISTING	PROPOSED
STRUCTURE TYPE	-	VUP
IMPROVEMENT TYPE	-	WIDENING
CHAINAGE	-	414+490
STRUCTURE NO.	-	-
SPAN ARRANGEMENT	-	2x10
INVERT LEVEL	-	-

UNDERPASS
PROP. CH. : 414+490
SPAN : 2x10.0m
RETAINED

DESCRIPTION	EXISTING	PROPOSED
STRUCTURE TYPE	-	VIADUCT
IMPROVEMENT TYPE	LHS (RECONSTRUCTION), RHS (WIDENING)	
CHAINAGE	-	414+565
STRUCTURE NO.	-	-
SPAN ARRANGEMENT	-	5x20
INVERT LEVEL	-	-

VIADUCT
PROP CH: 414+565
SPAN = 5x20
DISMANTLE

VIADUCT
PROP CH: 414+565
SPAN = 5x20
RETAINED

ROB
PROP CH: 415+
SPAN = 1x9
SPAN = 1x34
RETAINED

Harjinder Singh
IFS.
Divisional Forest Officer
Amritsar Forest Division
Amritsar

Daulo Nangal (33)

SUNIL YADAV
PROJECT DIRECTOR
P.I.U.-AMRITSAR, NHAI

REV	DATE	DESCRIPTION OF REVISIONS	BY

CLIENT:

NATIONAL HIGHWAYS AUTHORITY OF INDIA
(Ministry of Road, Transport & Highways)
Government of India
G - 5 & 6, Sector - 10, Dwarka, New Delhi - 110075

LEGEND

Existing Road Formation Width

Protected Forest Strip

Existing ROW

Existing Center line

Proposed Center line

Village Boundary

GPS Point

CONSULTANT:

FEEDBACK INFRA
Making Infrastructure + appen
Feedback Infra Private Limited
15th Floor, Tower 9B
DLF Cyber City Phase-III,
Gurgaon 122 002

Drawn by:	D.J.
Designed by:	K.P.
Checked by:	J.V.
Approved By:	P.R.


Scale:

A2 1:2000
A3 1:2800

Date:

April - 2021

STATUS:	DETAIL PROJECT REPORT
PROJECT:	Construction of 6-lane elevated structure in Rayya at Ch. 419+690 of NH-1 section from Amritsar to Jalandhar under Rectification of Blackspots on Brownfield spur of Delhi-Amritsar-Katra Expressway.
TITLE:	STRIP PLAN Km. 413+000 to 415+000
DRG NO.:	FIPL-00001427/HW/SPUR/SP-02
REV:	0
SHEET:	

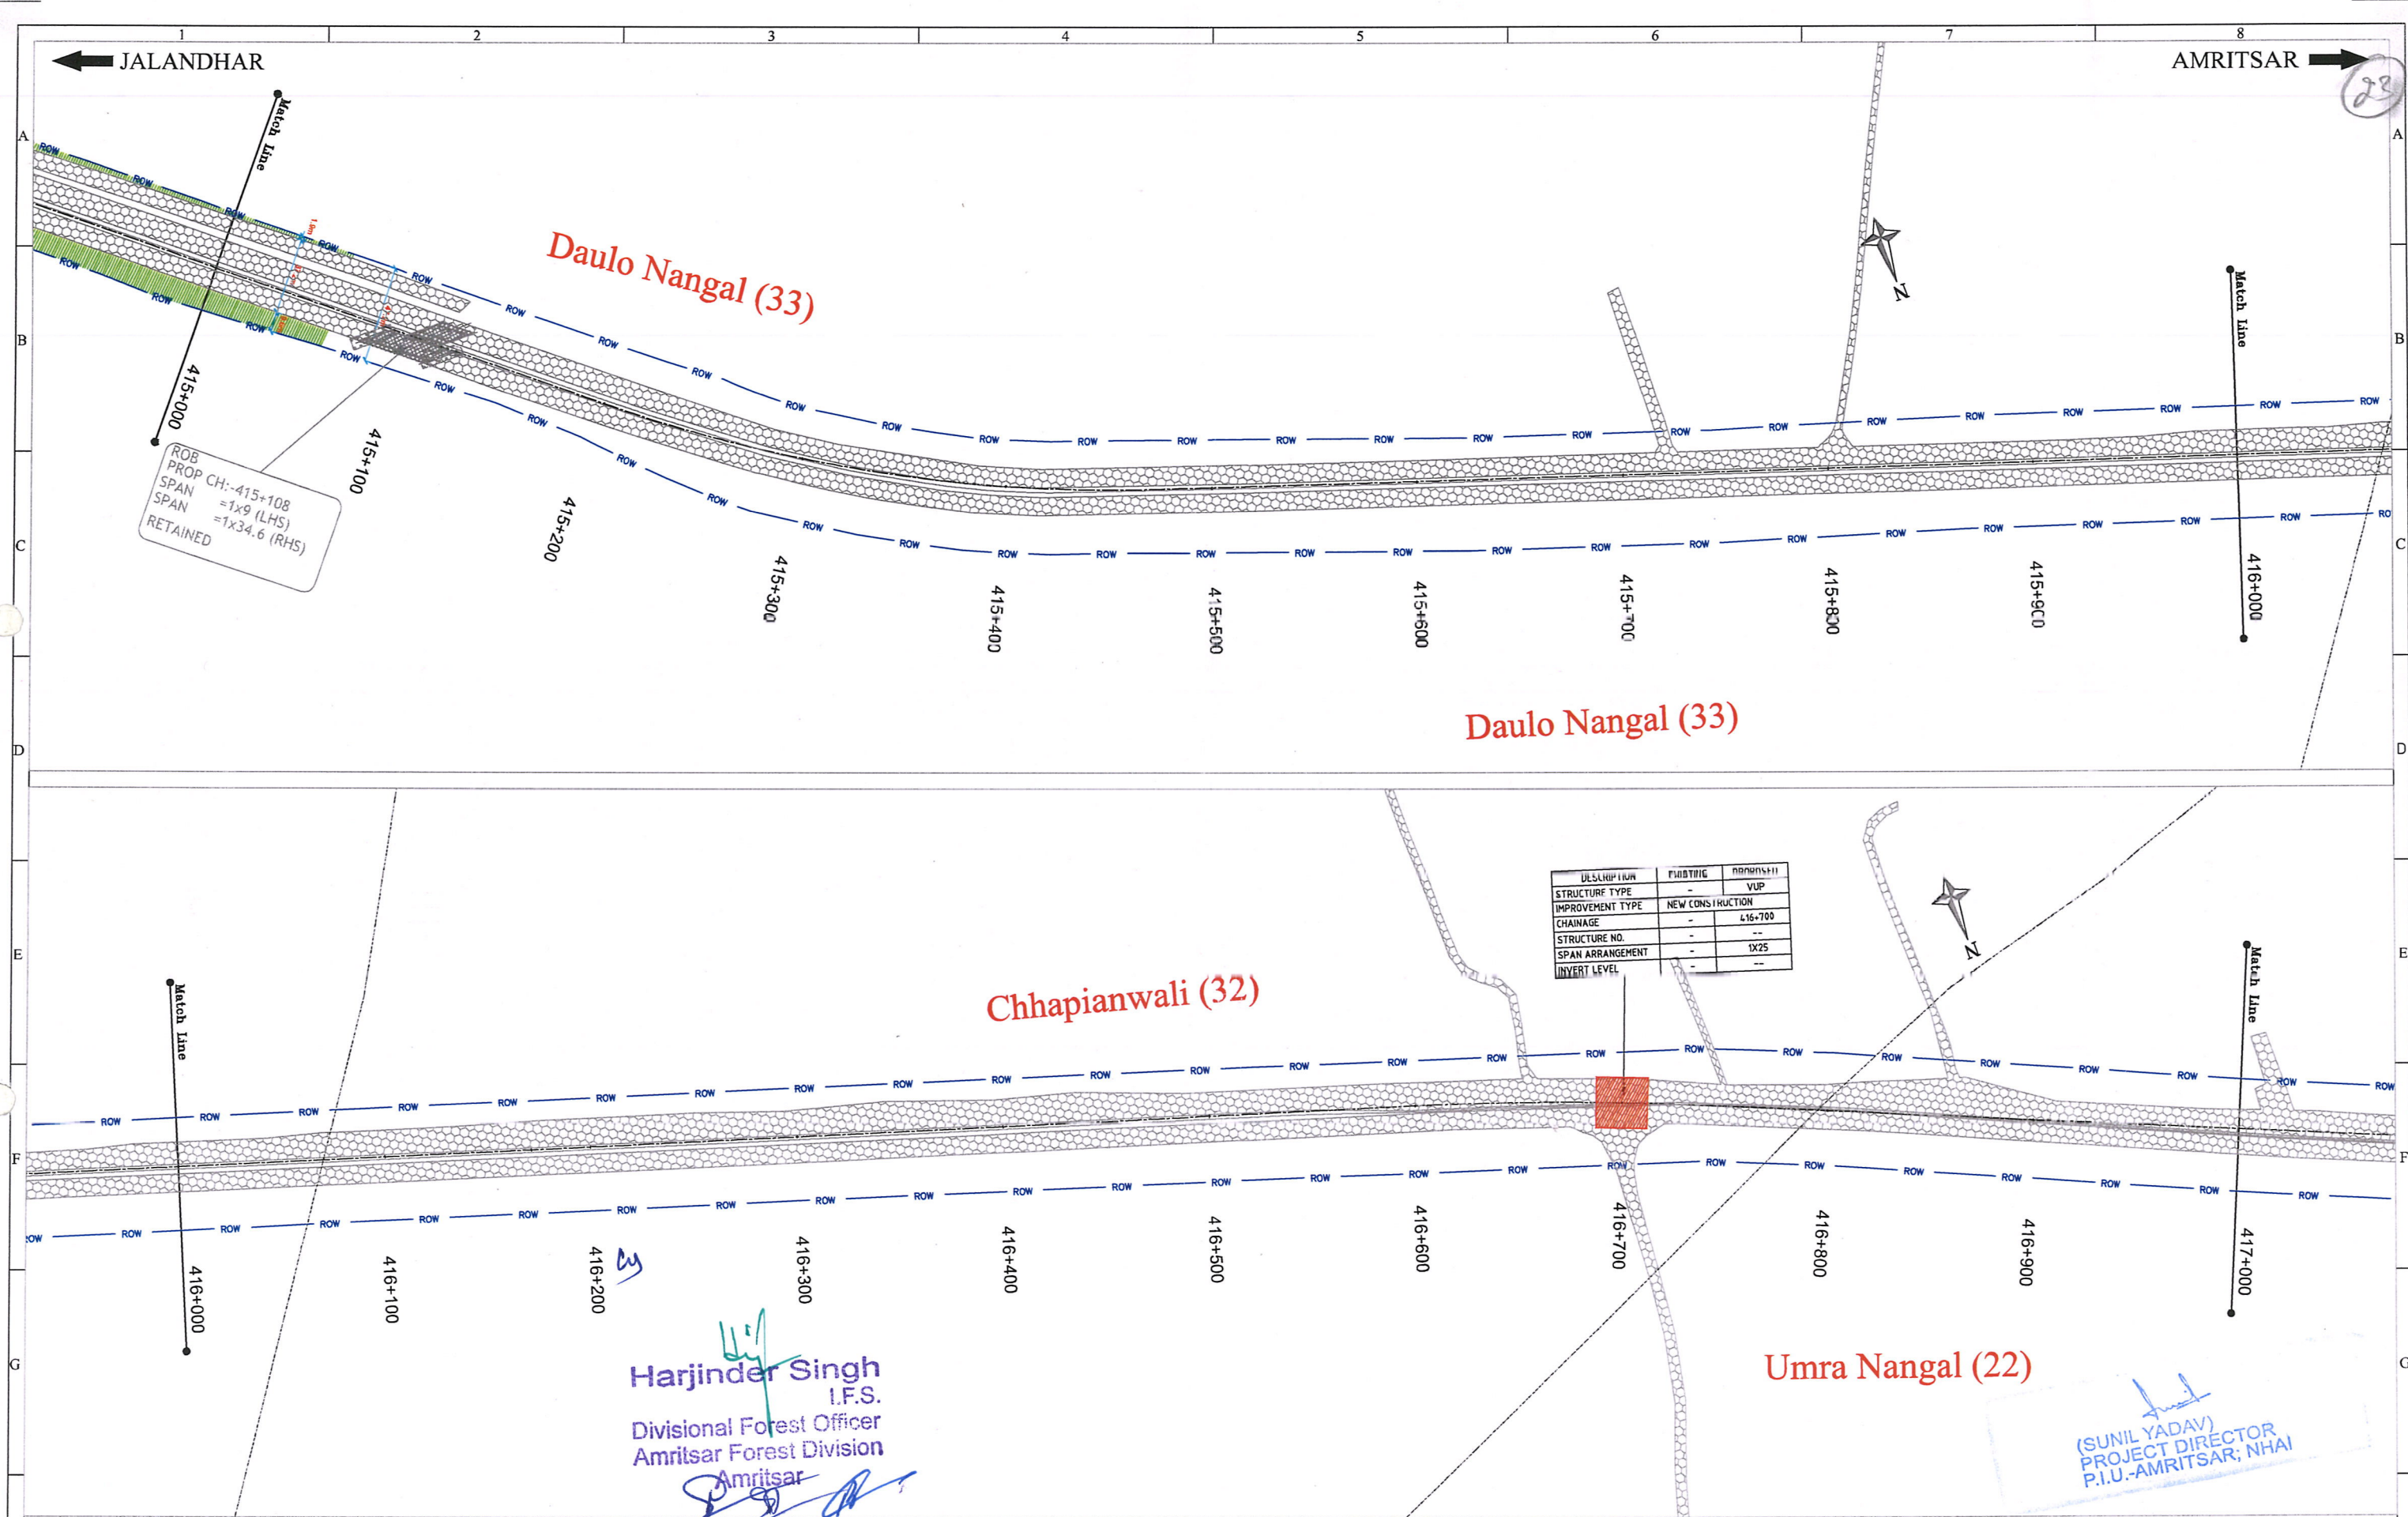


ROB
PROP CH:-415+108
SPAN
=1x9 (LHS)
SPAN
=1x34.6 (RHS)
RETAINED



DESCRIPTION	EXISTING	PROPOSED
STRUCTURE TYPE	-	VUP
IMPROVEMENT TYPE	NEW CONSTRUCTION	-
CHAINAGE	-	416+700
STRUCTURE NO.	-	-
SPAN ARRANGEMENT	-	1X25
INVERT LEVEL	-	-

Harjinder Singh
I.F.S.
Divisional Forest Officer
Amritsar Forest Division
Amritsar


(SUNIL YADAV)
PROJECT DIRECTOR
P.I.U.-AMRITSAR, NHAI

CLIENT:  NATIONAL HIGHWAYS AUTHORITY OF INDIA (Ministry of Road, Transport & Highways) Government of India G - 5 & 6, Sector - 10, Dwarka, New Delhi - 110075				CONSULTANT:  FEEDBACK INFRA Private Limited 15th Floor, Tower 9B DLF Cyber City Phase-III, Gurgaon 122 002				Drawn by: D.J.	STATUS: DETAIL PROJECT REPORT Construction of 6-lane elevated structure in Rayya at Ch. 419+690 of NH-1 section from Amritsar to Jalandhar under Rectification of Blackspots on Brownfield spur of Delhi-Amritsar-Katra Expressway. STRIP PLAN Km. 415+000 to 417+000
LEGEND Existing Road Formation Width Protected Forest Strip Existing ROW Existing Center line Proposed Center line Village Boundary				The information contained herein is Confidential & Property of Feedback Infra Private Limited and not for Publication. The Information is Issued on the Understanding that no part thereof shall be Copied or Communicated to a Third Party without Authorization in Writing from Feedback Infra Private Limited				Designed by: K.P.	
REV DATE DESCRIPTION OF REVISIONS BY				Checked by: J.V.				Approved By: P.R.	
				Scale: A2 1:2000 A3 1:2800				Date: April - 2021	
				DRG NO.: FIPL-00001427/HW/SPUR/SP-03				REV. 0	SHEET:

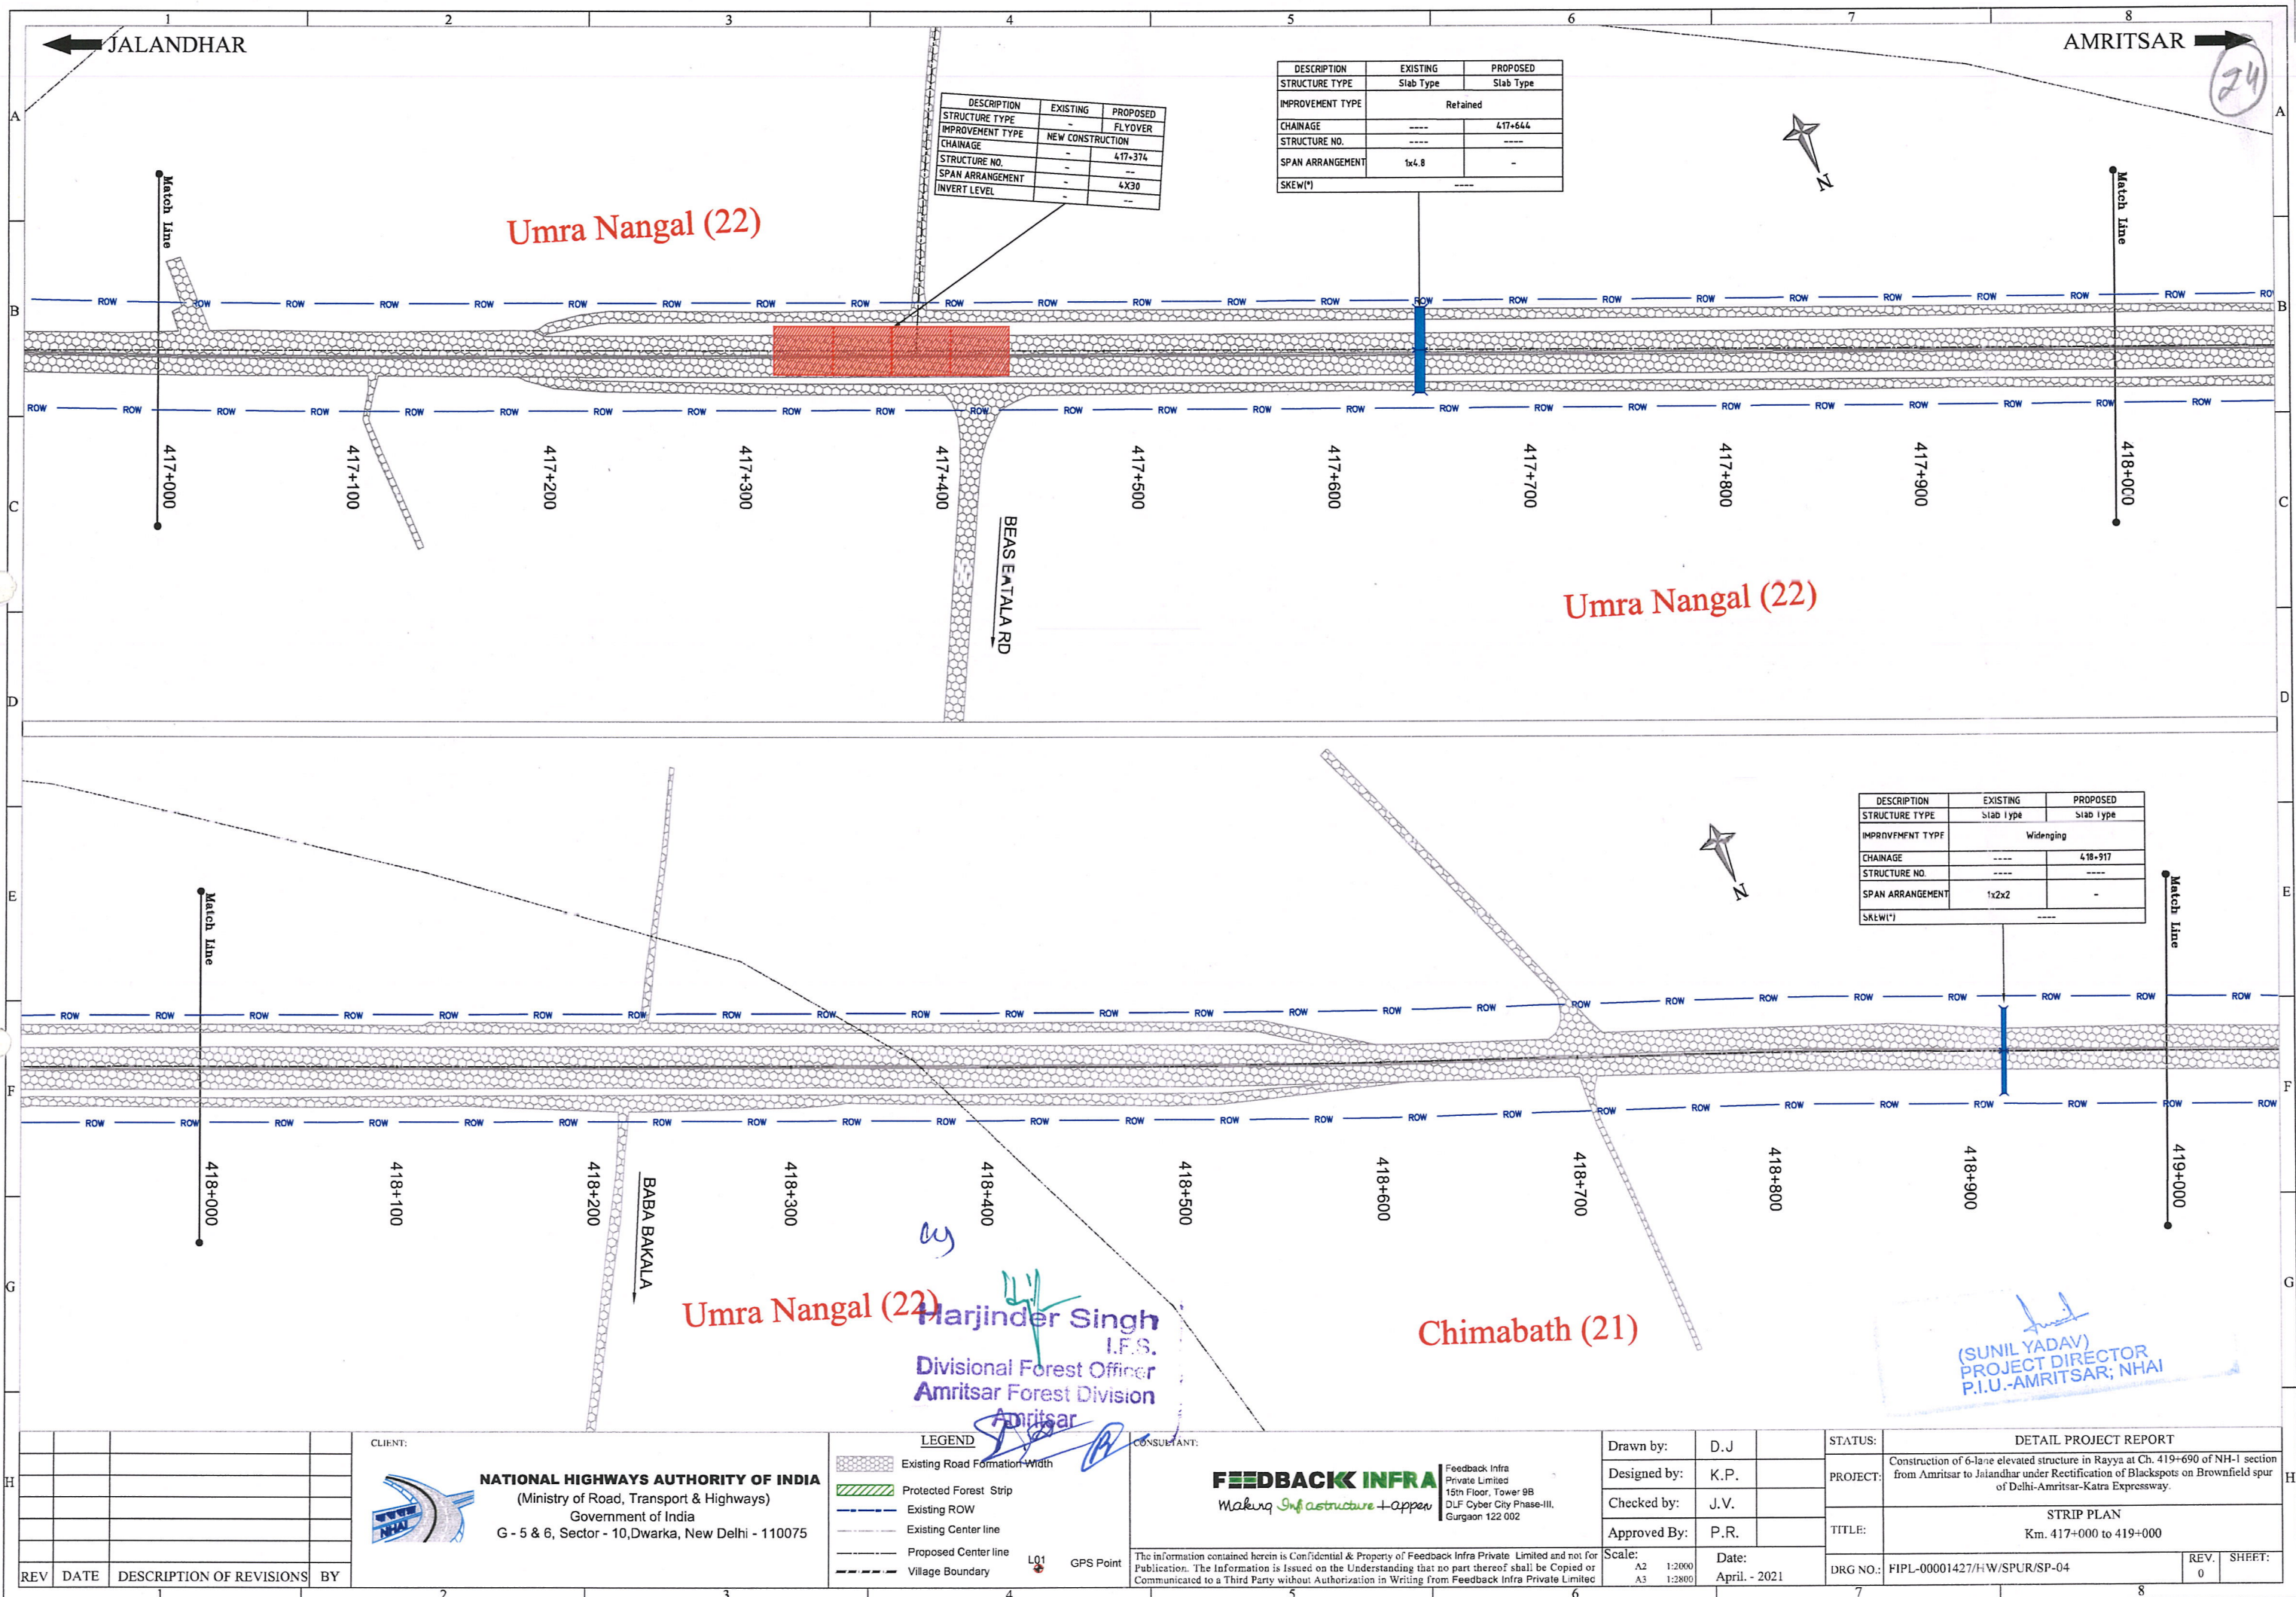

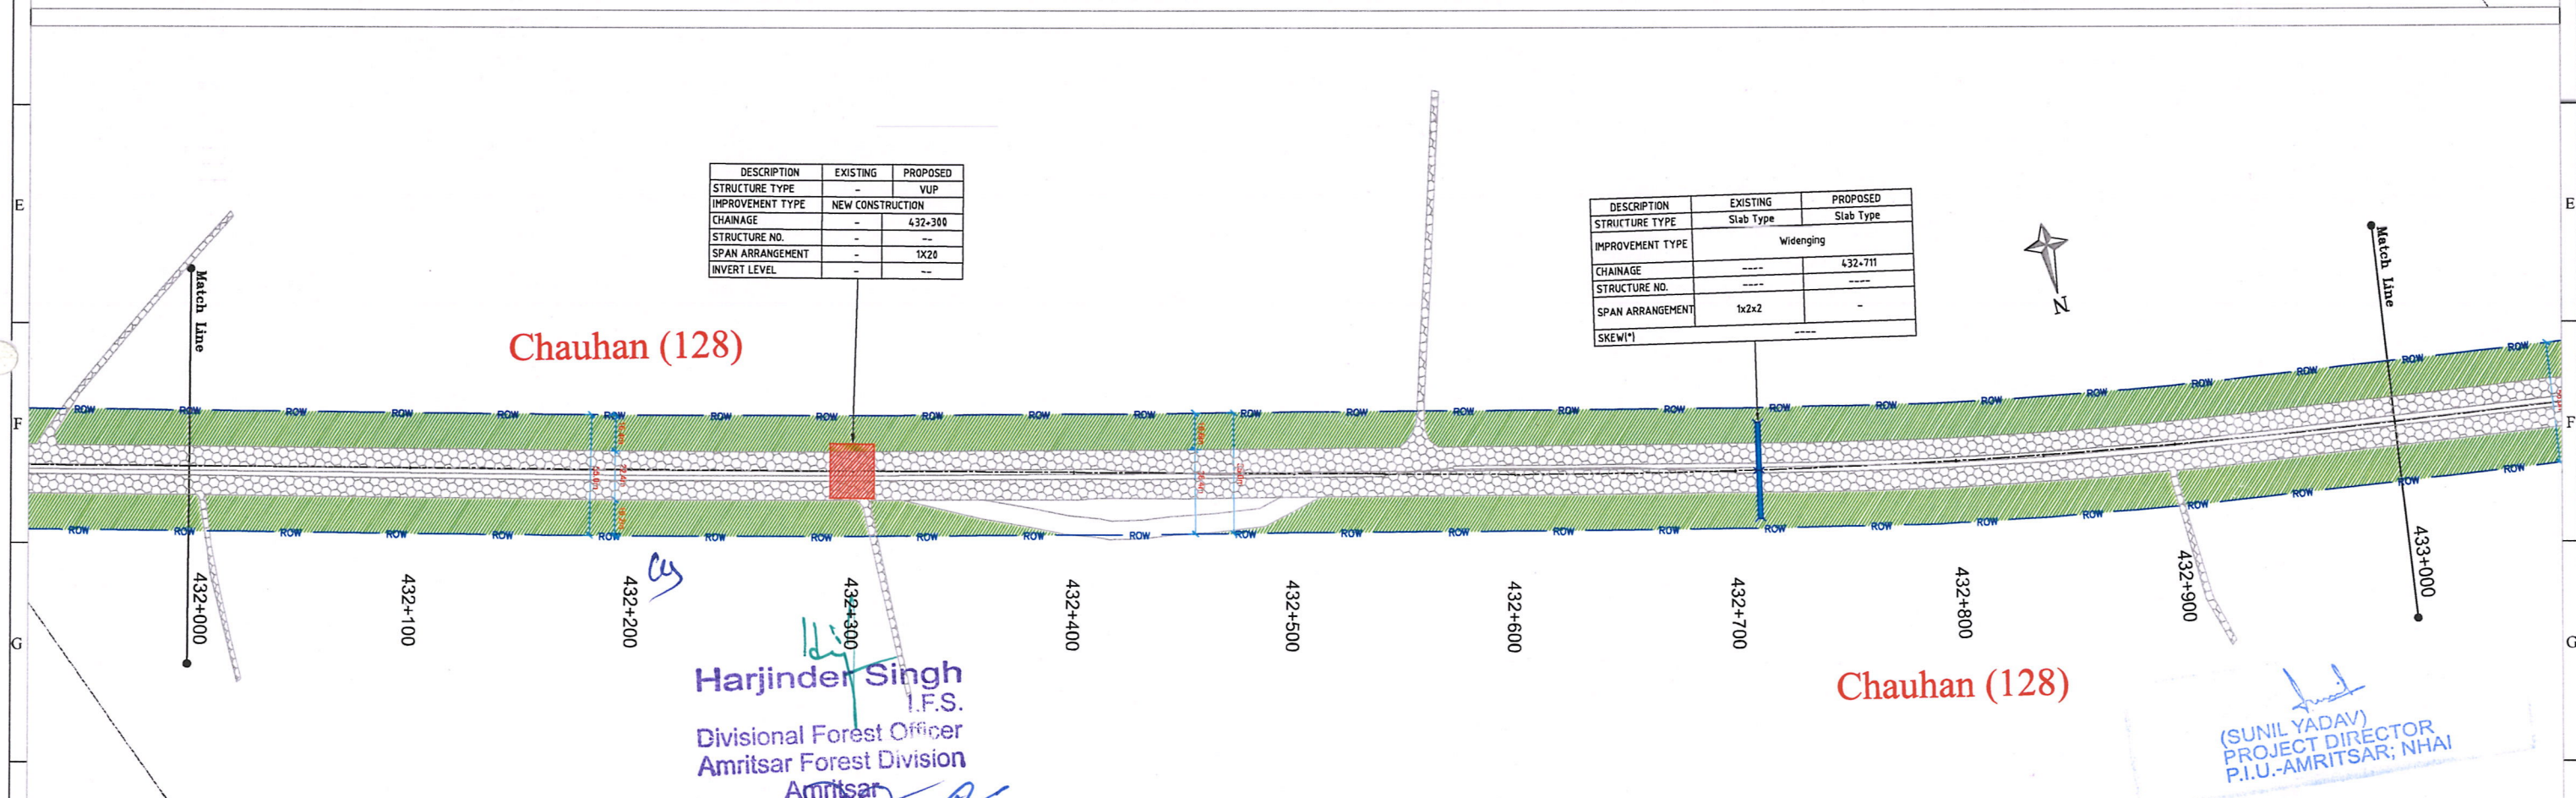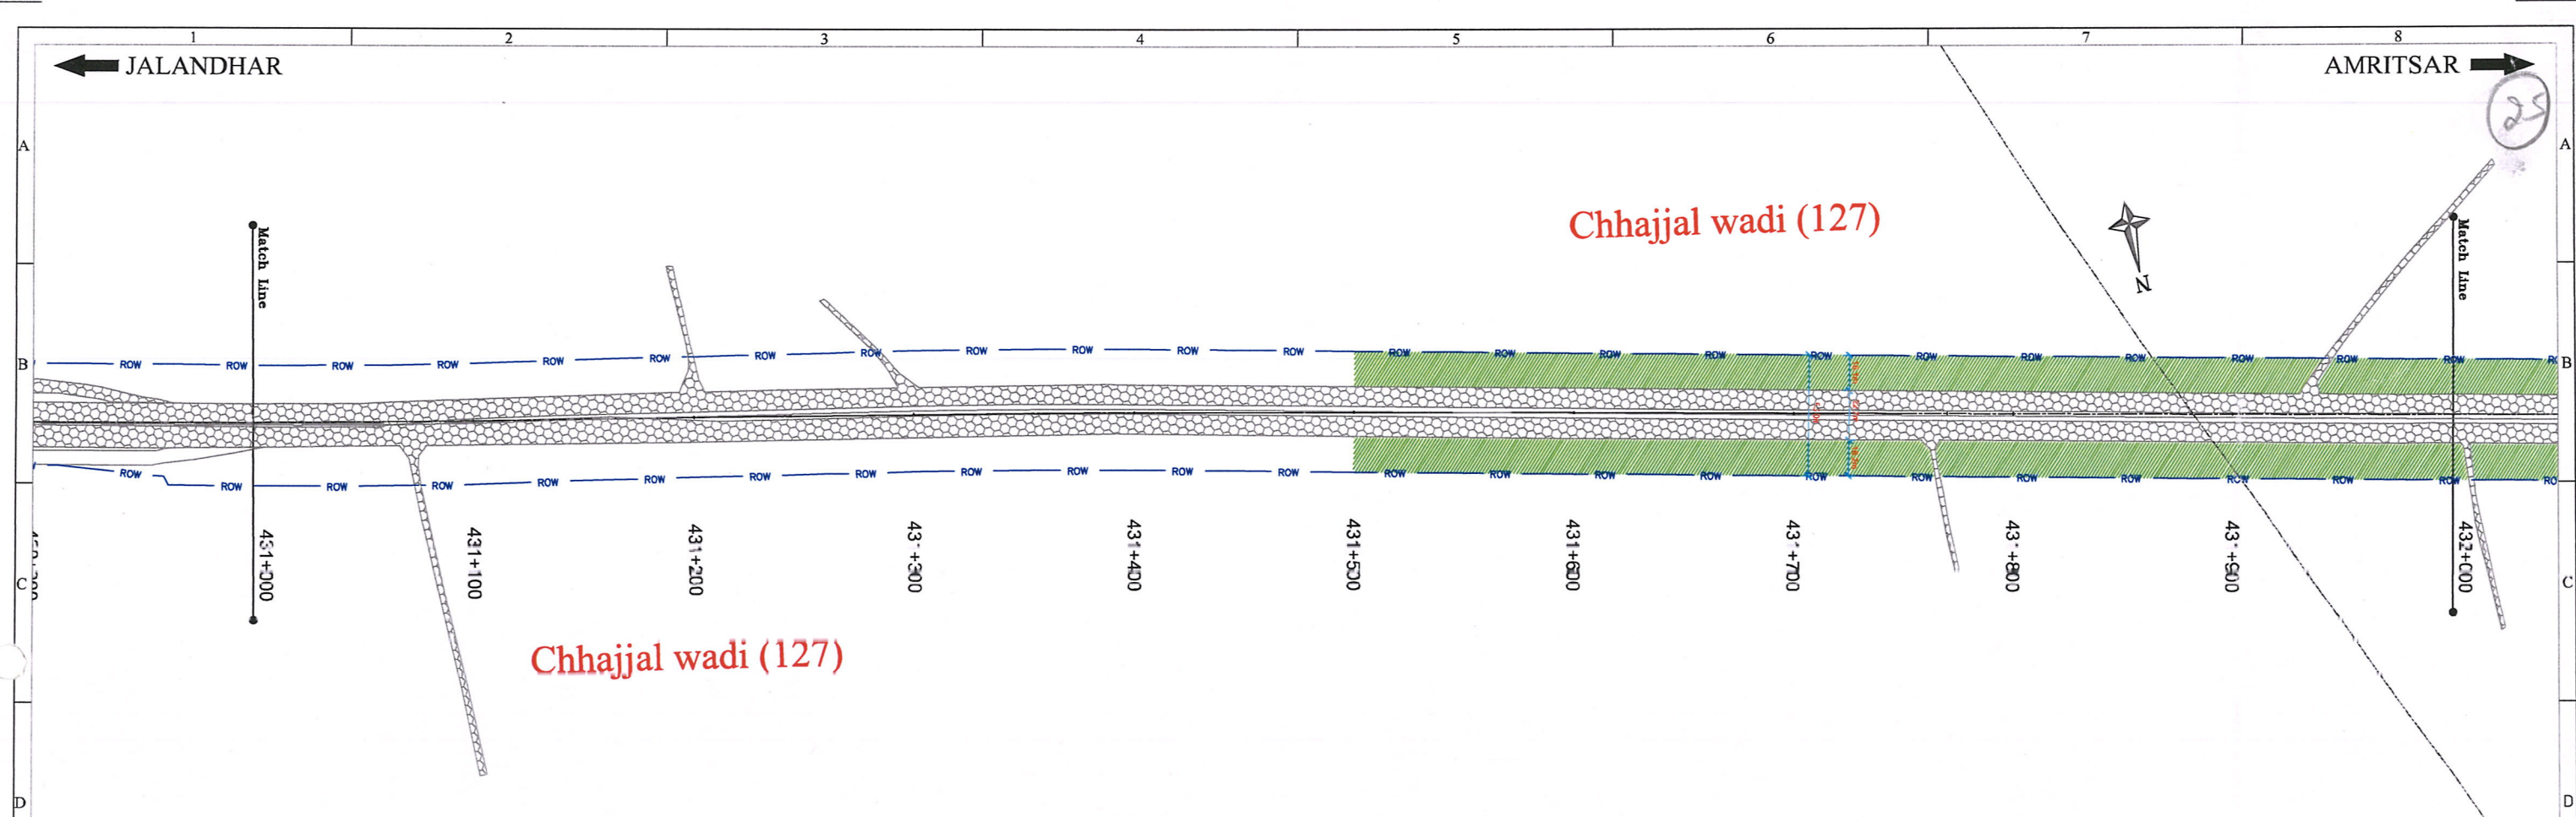

CLIENT: NATIONAL HIGHWAYS AUTHORITY OF INDIA (Ministry of Road, Transport & Highways) Government of India G - 5 & 6, Sector - 10, Dwarka, New Delhi - 110075				LEGEND Existing Road Formation Width Protected Forest Strip Existing ROW Existing Center line Proposed Center line Village Boundary				CONSULTANT: FEEDBACK INFRA Making Infrastructure +appen Feedback Infra Private Limited 15th Floor, Tower 9B DLF Cyber City Phase-III, Gurgaon 122 002				Drawn by: D.J. Designed by: K.P. Checked by: J.V. Approved By: P.R. Scale: A2 1:2000, A3 1:2800 Date: April - 2021				STATUS: PROJECT: Construction of 6-lane elevated structure in Rayya at Ch. 419+690 of NH-1 section from Amritsar to Jalandhar under Rectification of Blackspots on Brownfield spur of Delhi-Amritsar-Katra Expressway. TITLE: STRIP PLAN Km. 431+000 to 433+000 DRG NO.: FIPL-00001427/HW/SPUR/SP-11 REV.: 0 SHEET:			
REV DATE DESCRIPTION OF REVISIONS BY				GPS Point				DETAIL PROJECT REPORT											

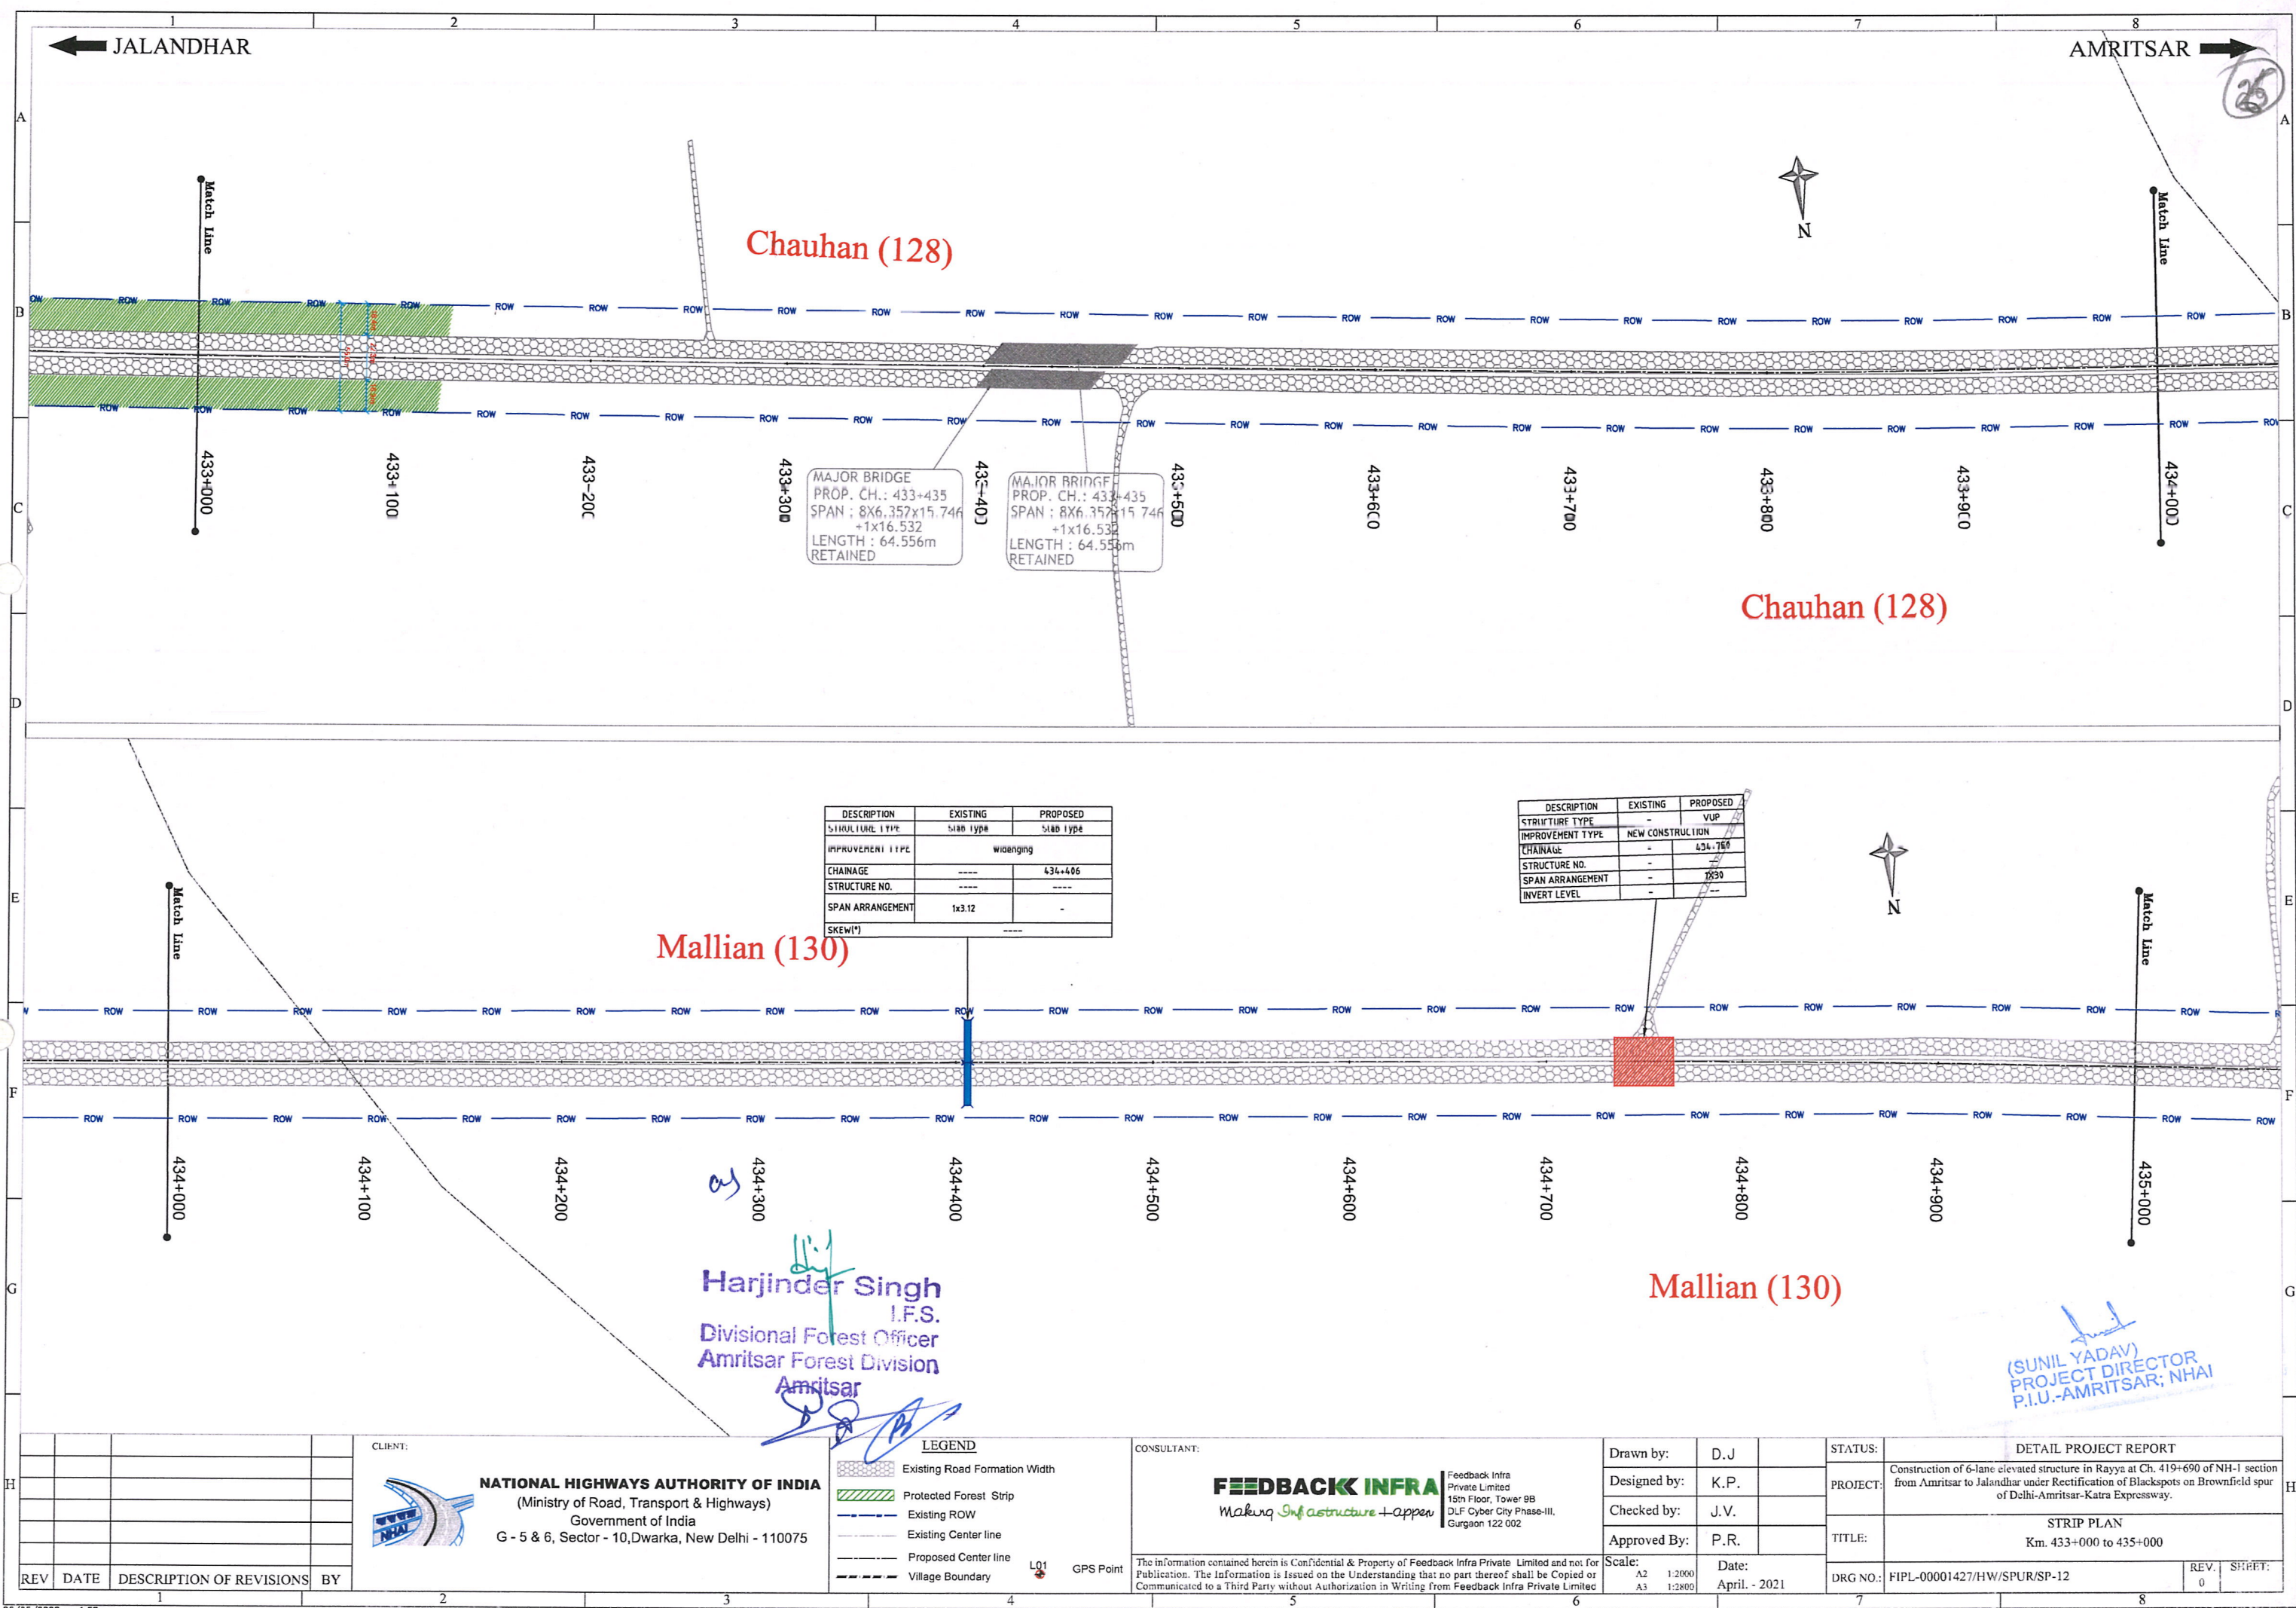

MAJOR BRIDGE		
PROP. CH.: 433+435		
SPAN : 8X6.352x15.746		
+1x16.532		
LENGTH : 64.556m		
RETAINED		

MAJOR BRIDGE		
PROP. CH.: 434+435		
SPAN : 8X6.352x15.746		
+1x16.532		
LENGTH : 64.556m		
RETAINED		

DESCRIPTION	EXISTING	PROPOSED
STRUCTURE TYPE	Slab type	Slab type
IMPROVEMENT TYPE		widening
CHAINAGE		434+406
STRUCTURE NO.		
SPAN ARRANGEMENT	1x3.12	-
SKIEW(°)		

DESCRIPTION	EXISTING	PROPOSED
STRUCTURE TYPE	-	VUP
IMPROVEMENT TYPE	NEW CONSTRUCTION	
CHAINAGE	-	434+690
STRUCTURE NO.	-	
SPAN ARRANGEMENT	-	1x30
INVERT LEVEL	-	

Harjinder Singh
I.F.S.
Divisional Forest Officer
Amritsar Forest Division
Amritsar

(SUNIL YADAV)
PROJECT DIRECTOR
P.I.U.-AMRITSAR; NHAI

REV	DATE	DESCRIPTION OF REVISIONS	BY

CLIENT:

NATIONAL HIGHWAYS AUTHORITY OF INDIA
(Ministry of Road, Transport & Highways)
Government of India
G - 5 & 6, Sector - 10, Dwarka, New Delhi - 110075

LEGEND

- Existing Road Formation Width
- Protected Forest Strip
- Existing ROW
- Existing Center line
- Proposed Center line
- Village Boundary
- GPS Point


CONSULTANT:


FEEDBACK INFRA
Making Infrastructure +appen


Feedback Infra Private Limited
15th Floor, Tower 9B
DLF Cyber City Phase-III,
Gurgaon 122 002

The information contained herein is Confidential & Property of Feedback Infra Private Limited and not for Publication. The Information is Issued on the Understanding that no part thereof shall be Copied or Communicated to a Third Party without Authorization in Writing from Feedback Infra Private Limited

Drawn by:	D.J	STATUS: DETAIL PROJECT REPORT		
Designed by:	K.P.			
Checked by:	J.V.			
Approved By:	P.R.			
Scale:	A2 1:2000 A3 1:2800	Date:	April - 2021	PROJECT: Construction of 6-lane elevated structure in Rayya at Ch. 419+690 of NH-1 section from Amritsar to Jalandhar under Rectification of Blackspots on Brownfield spur of Delhi-Amritsar-Katra Expressway.
DRG NO.: FIPL-00001427/HW/SPUR/SP-12				TITLE: STRIP PLAN Km. 433+000 to 435+000
REV. 0				SECRET

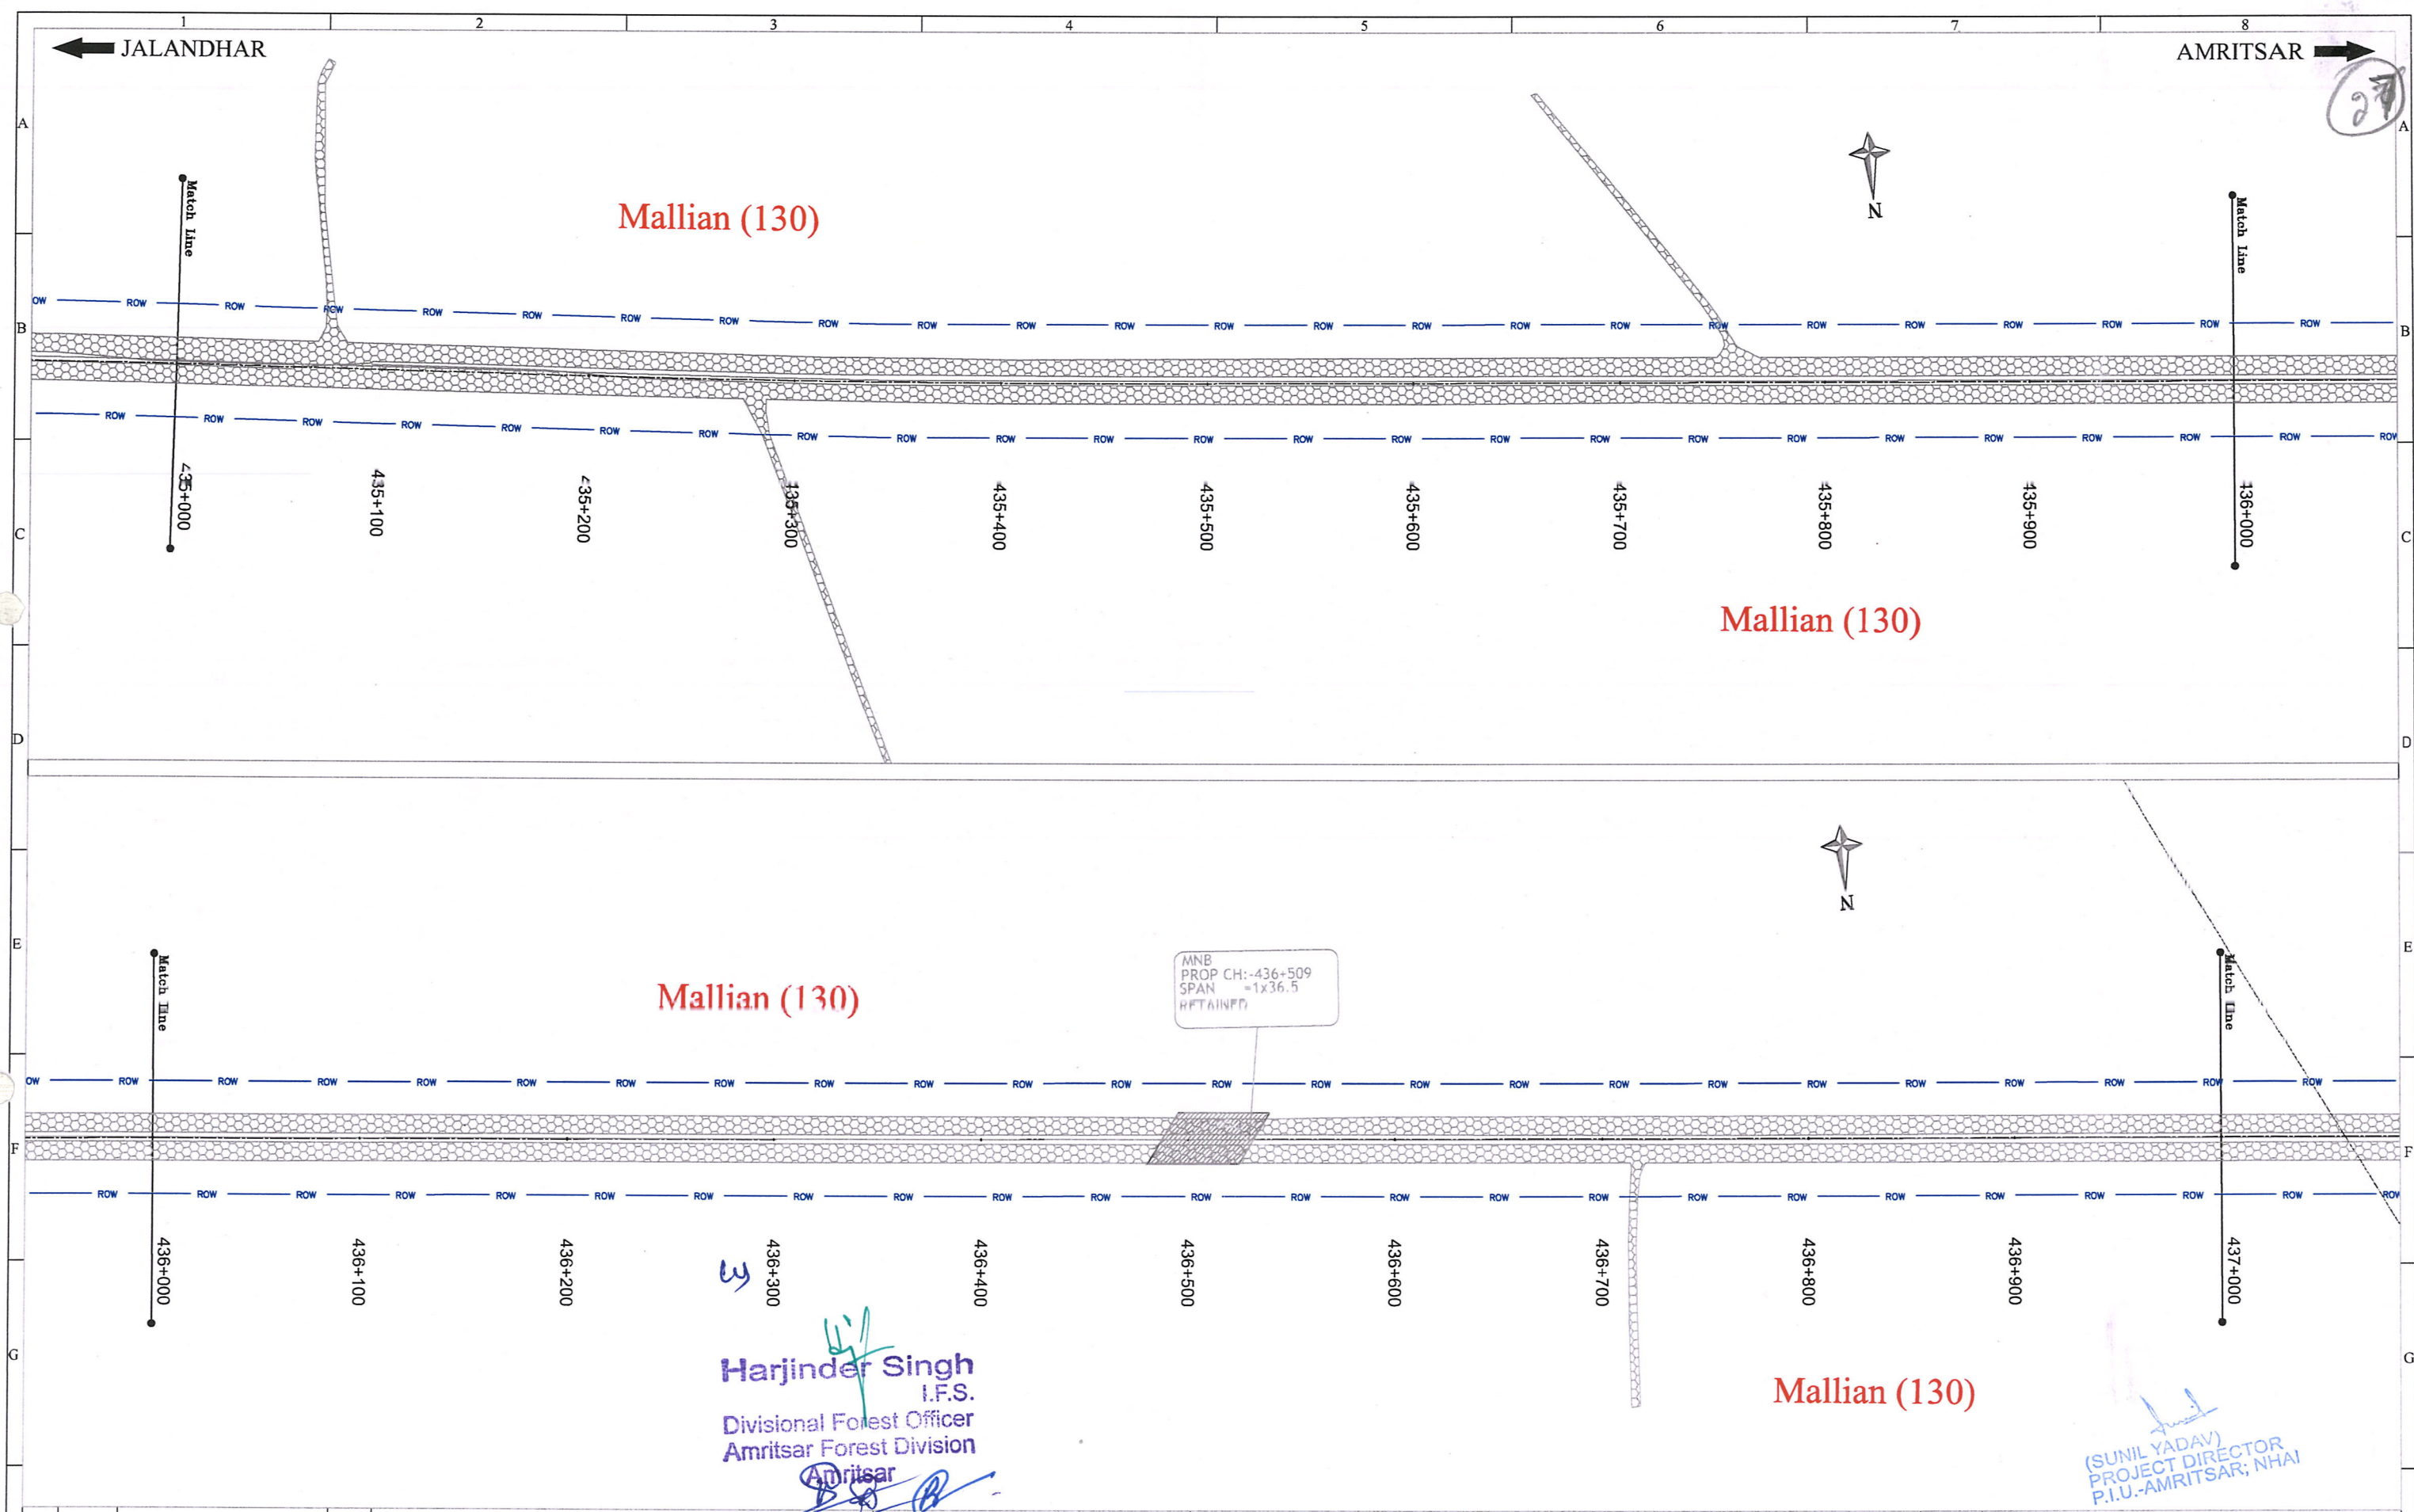

 CLIENT: NATIONAL HIGHWAYS AUTHORITY OF INDIA (Ministry of Road, Transport & Highways) Government of India G - 5 & 6, Sector - 10, Dwarka, New Delhi - 110075	LEGEND Existing Road Formation Width Protected Forest Strip Existing ROW Existing Center line Proposed Center line Village Boundary GPS Point	CONSULTANT: FEEDBACK INFRA Making Infrastructure +appen Feedback Infra Private Limited 15th Floor, Tower 9B DLF Cyber City Phase-III, Gurgaon 122 002 The information contained herein is Confidential & Property of Feedback Infra Private Limited and not for Publication. The Information is Issued on the Understanding that no part thereof shall be Copied or Communicated to a Third Party without Authorization in Writing from Feedback Infra Private Limited	<table><tr><td>Drawn by:</td><td>D.J</td><td>STATUS:</td><td>DETAIL PROJECT REPORT</td></tr><tr><td>Designed by:</td><td>K.P.</td><td>PROJECT:</td><td>Construction of 6-lane elevated structure in Rayya at Ch. 419+690 of NH-1 section from Amritsar to Jalandhar under Rectification of Blackspots on Brownfield spur of Delhi-Amritsar-Katra Expressway.</td></tr><tr><td>Checked by:</td><td>J.V.</td><td>TITLE:</td><td>STRIP PLAN Km. 435+000 to 437+000</td></tr><tr><td>Approved By:</td><td>P.R.</td><td>DRG NO.:</td><td>FIPL-00001427/HW/SPUR/SP-13</td></tr><tr><td>Scale:</td><td>A2 1:2000 A3 1:2800</td><td>Date:</td><td>April - 2021</td></tr><tr><td>REV.</td><td>DATE</td><td>DESCRIPTION OF REVISIONS</td><td>BY</td></tr><tr><td>0</td><td></td><td></td><td></td></tr></table>	Drawn by:	D.J	STATUS:	DETAIL PROJECT REPORT	Designed by:	K.P.	PROJECT:	Construction of 6-lane elevated structure in Rayya at Ch. 419+690 of NH-1 section from Amritsar to Jalandhar under Rectification of Blackspots on Brownfield spur of Delhi-Amritsar-Katra Expressway.	Checked by:	J.V.	TITLE:	STRIP PLAN Km. 435+000 to 437+000	Approved By:	P.R.	DRG NO.:	FIPL-00001427/HW/SPUR/SP-13	Scale:	A2 1:2000 A3 1:2800	Date:	April - 2021	REV.	DATE	DESCRIPTION OF REVISIONS	BY	0			
Drawn by:	D.J	STATUS:	DETAIL PROJECT REPORT																												
Designed by:	K.P.	PROJECT:	Construction of 6-lane elevated structure in Rayya at Ch. 419+690 of NH-1 section from Amritsar to Jalandhar under Rectification of Blackspots on Brownfield spur of Delhi-Amritsar-Katra Expressway.																												
Checked by:	J.V.	TITLE:	STRIP PLAN Km. 435+000 to 437+000																												
Approved By:	P.R.	DRG NO.:	FIPL-00001427/HW/SPUR/SP-13																												
Scale:	A2 1:2000 A3 1:2800	Date:	April - 2021																												
REV.	DATE	DESCRIPTION OF REVISIONS	BY																												
0																															

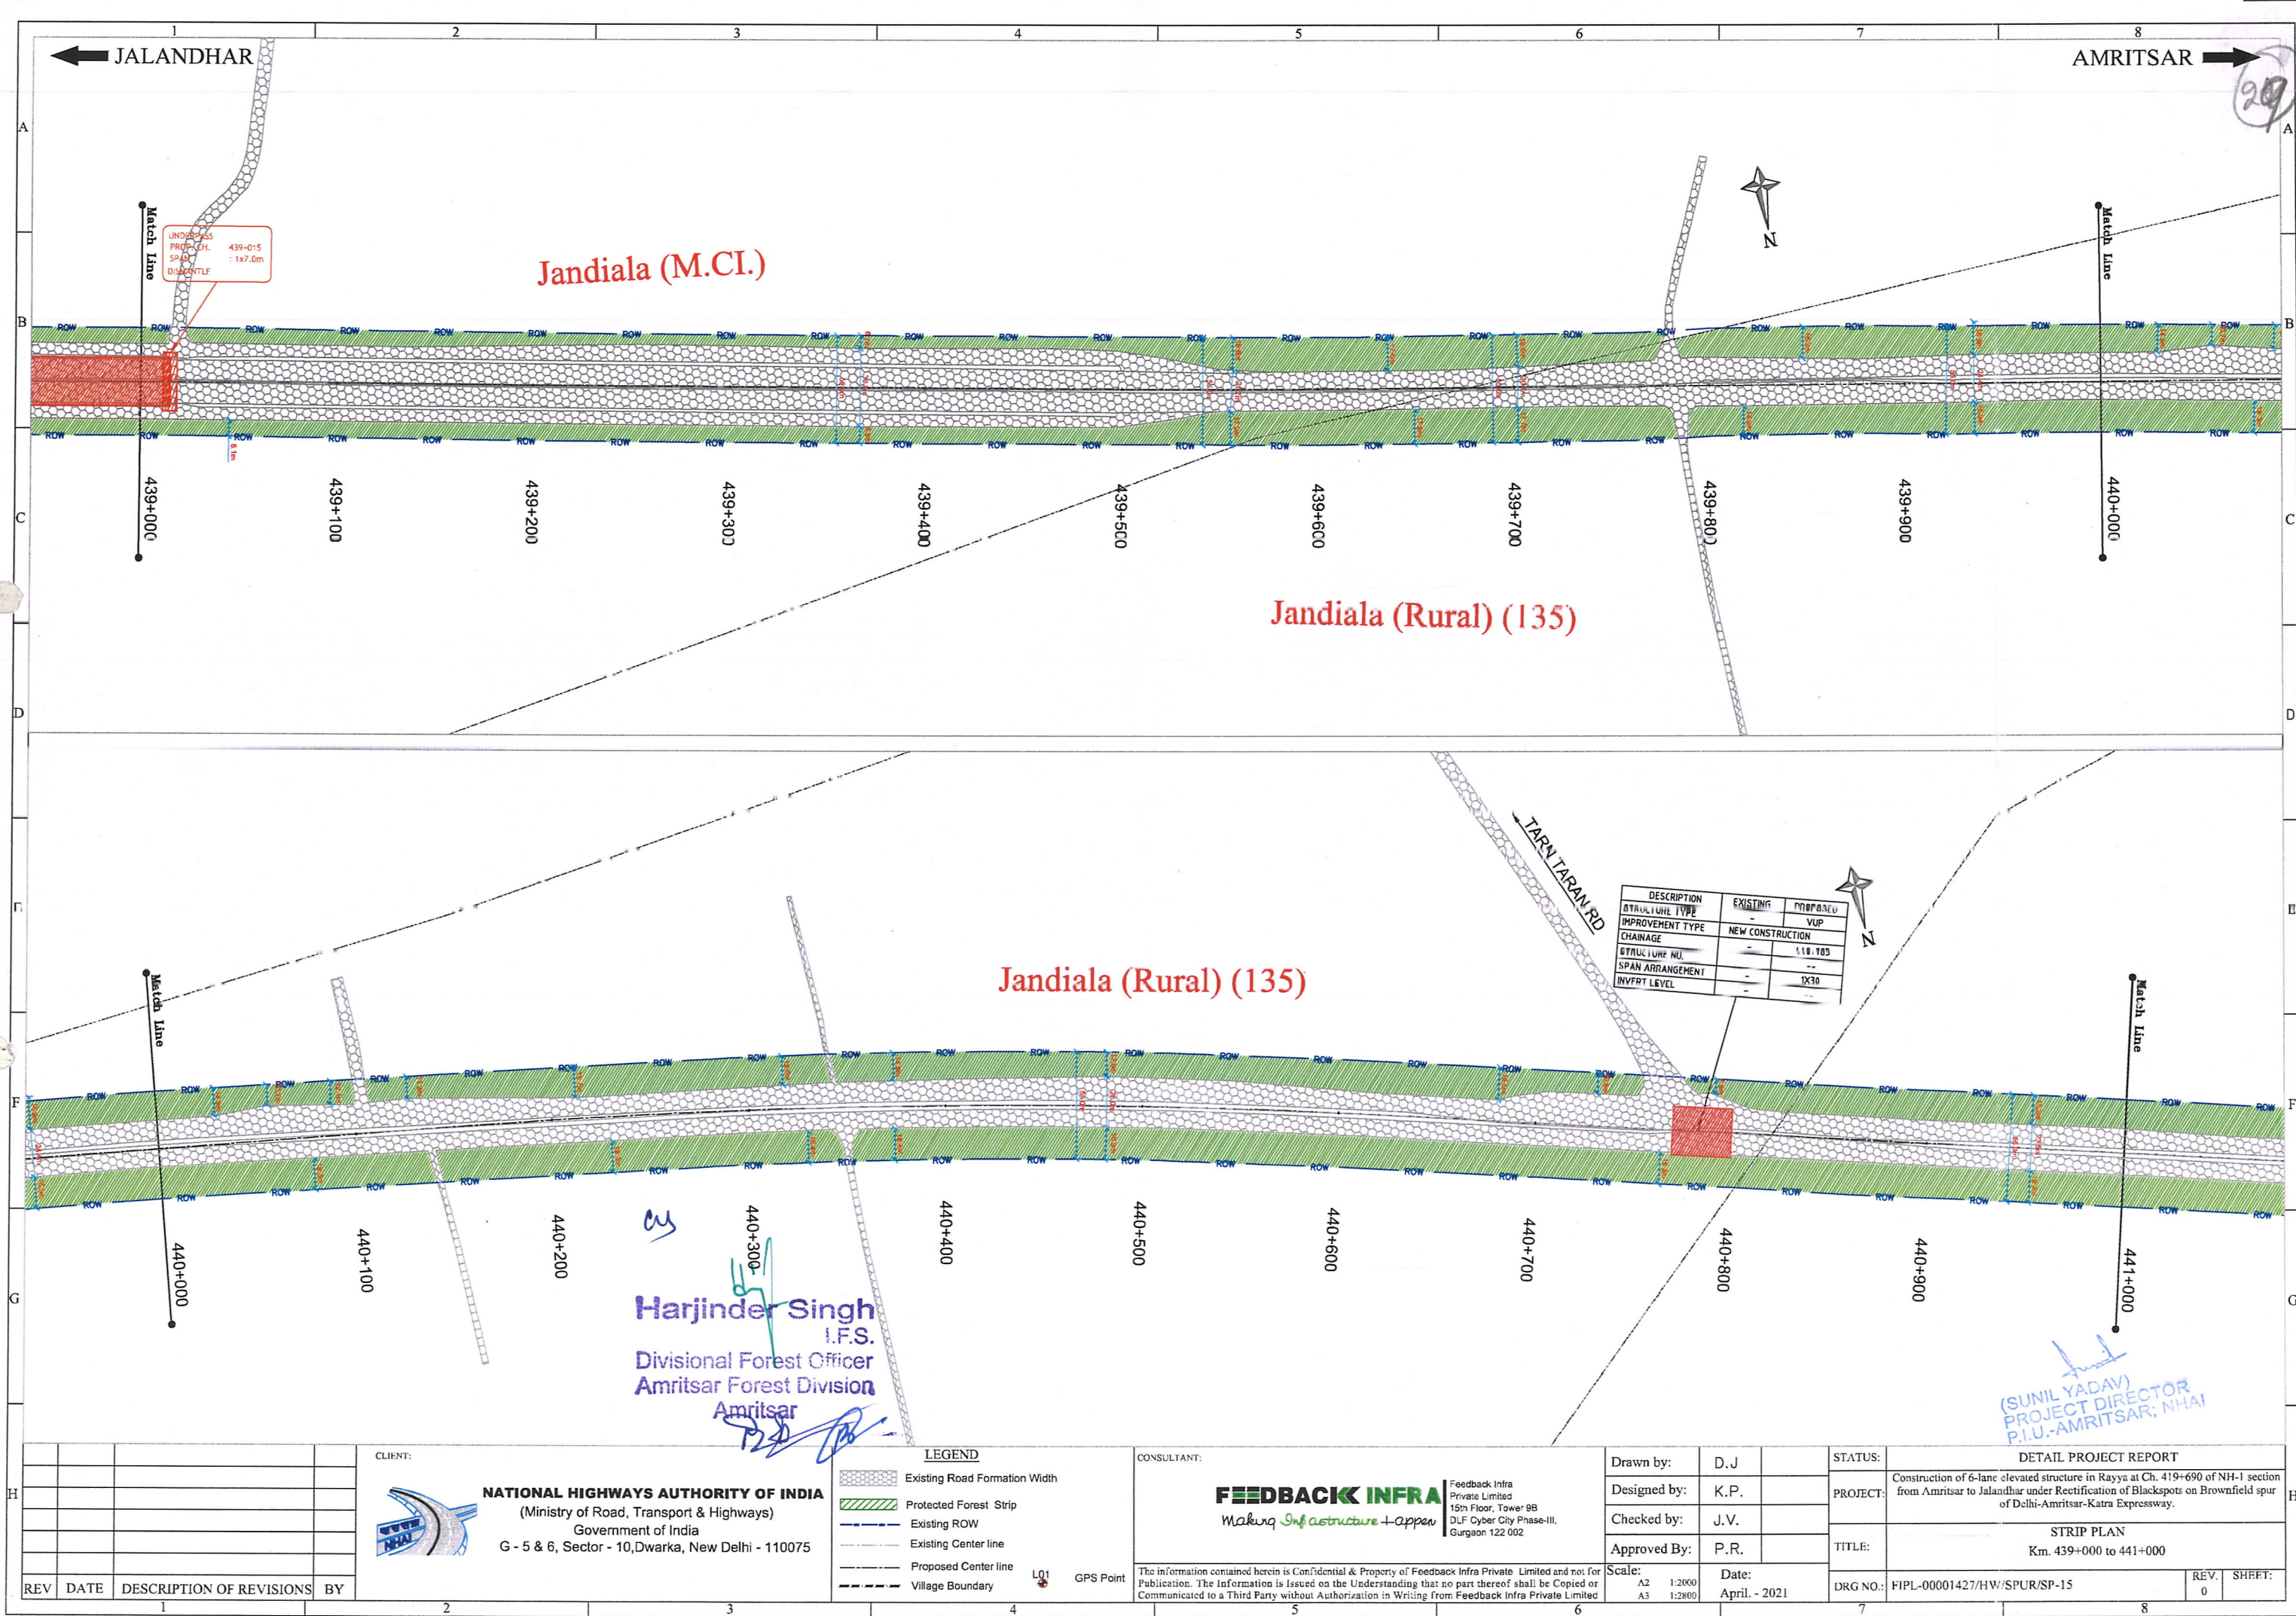

REV	DATE	DESCRIPTION OF REVISIONS	BY

CLIENT:

NATIONAL HIGHWAYS AUTHORITY OF INDIA
(Ministry of Road, Transport & Highways)
Government of India
G - 5 & 6, Sector - 10, Dwarka, New Delhi - 110075

LEGEND

Existing Road Formation Width

Protected Forest Strip

Existing ROW

Existing Center line

Proposed Center line

Village Boundary

GPS Point


CONSULTANT:

FEEDBACK INFRA
Making Infrastructure +appen

Feedback Infra Private Limited
15th Floor, Tower 9B
DLF Cyber City Phase-III,
Gurgaon 122 002

The information contained herein is Confidential & Property of Feedback Infra Private Limited and not for Publication. The Information is issued on the Understanding that no part thereof shall be Copied or Communicated to a Third Party without Authorization in Writing from Feedback Infra Private Limited

Drawn by:	D.J	STATUS:	DETAIL PROJECT REPORT	
Designed by:	K.P.		PROJECT:	Construction of 6-lane elevated structure in Raysa at Ch. 419+690 of NH-1 section from Amritsar to Jalandhar under Rectification of Blackspots on Brownfield spur of Delhi-Amritsar-Katra Expressway.
Checked by:	J.V.	TITLE:	STRIP PLAN Km. 439+000 to 441+000	
Approved By:	P.R.	DRG NO.:	FIPL-00001427/HW/SPUR/SP-15	REV. 0
Scale:	A2 1:2000 A3 1:2800	Date:	April - 2021	SHEET:

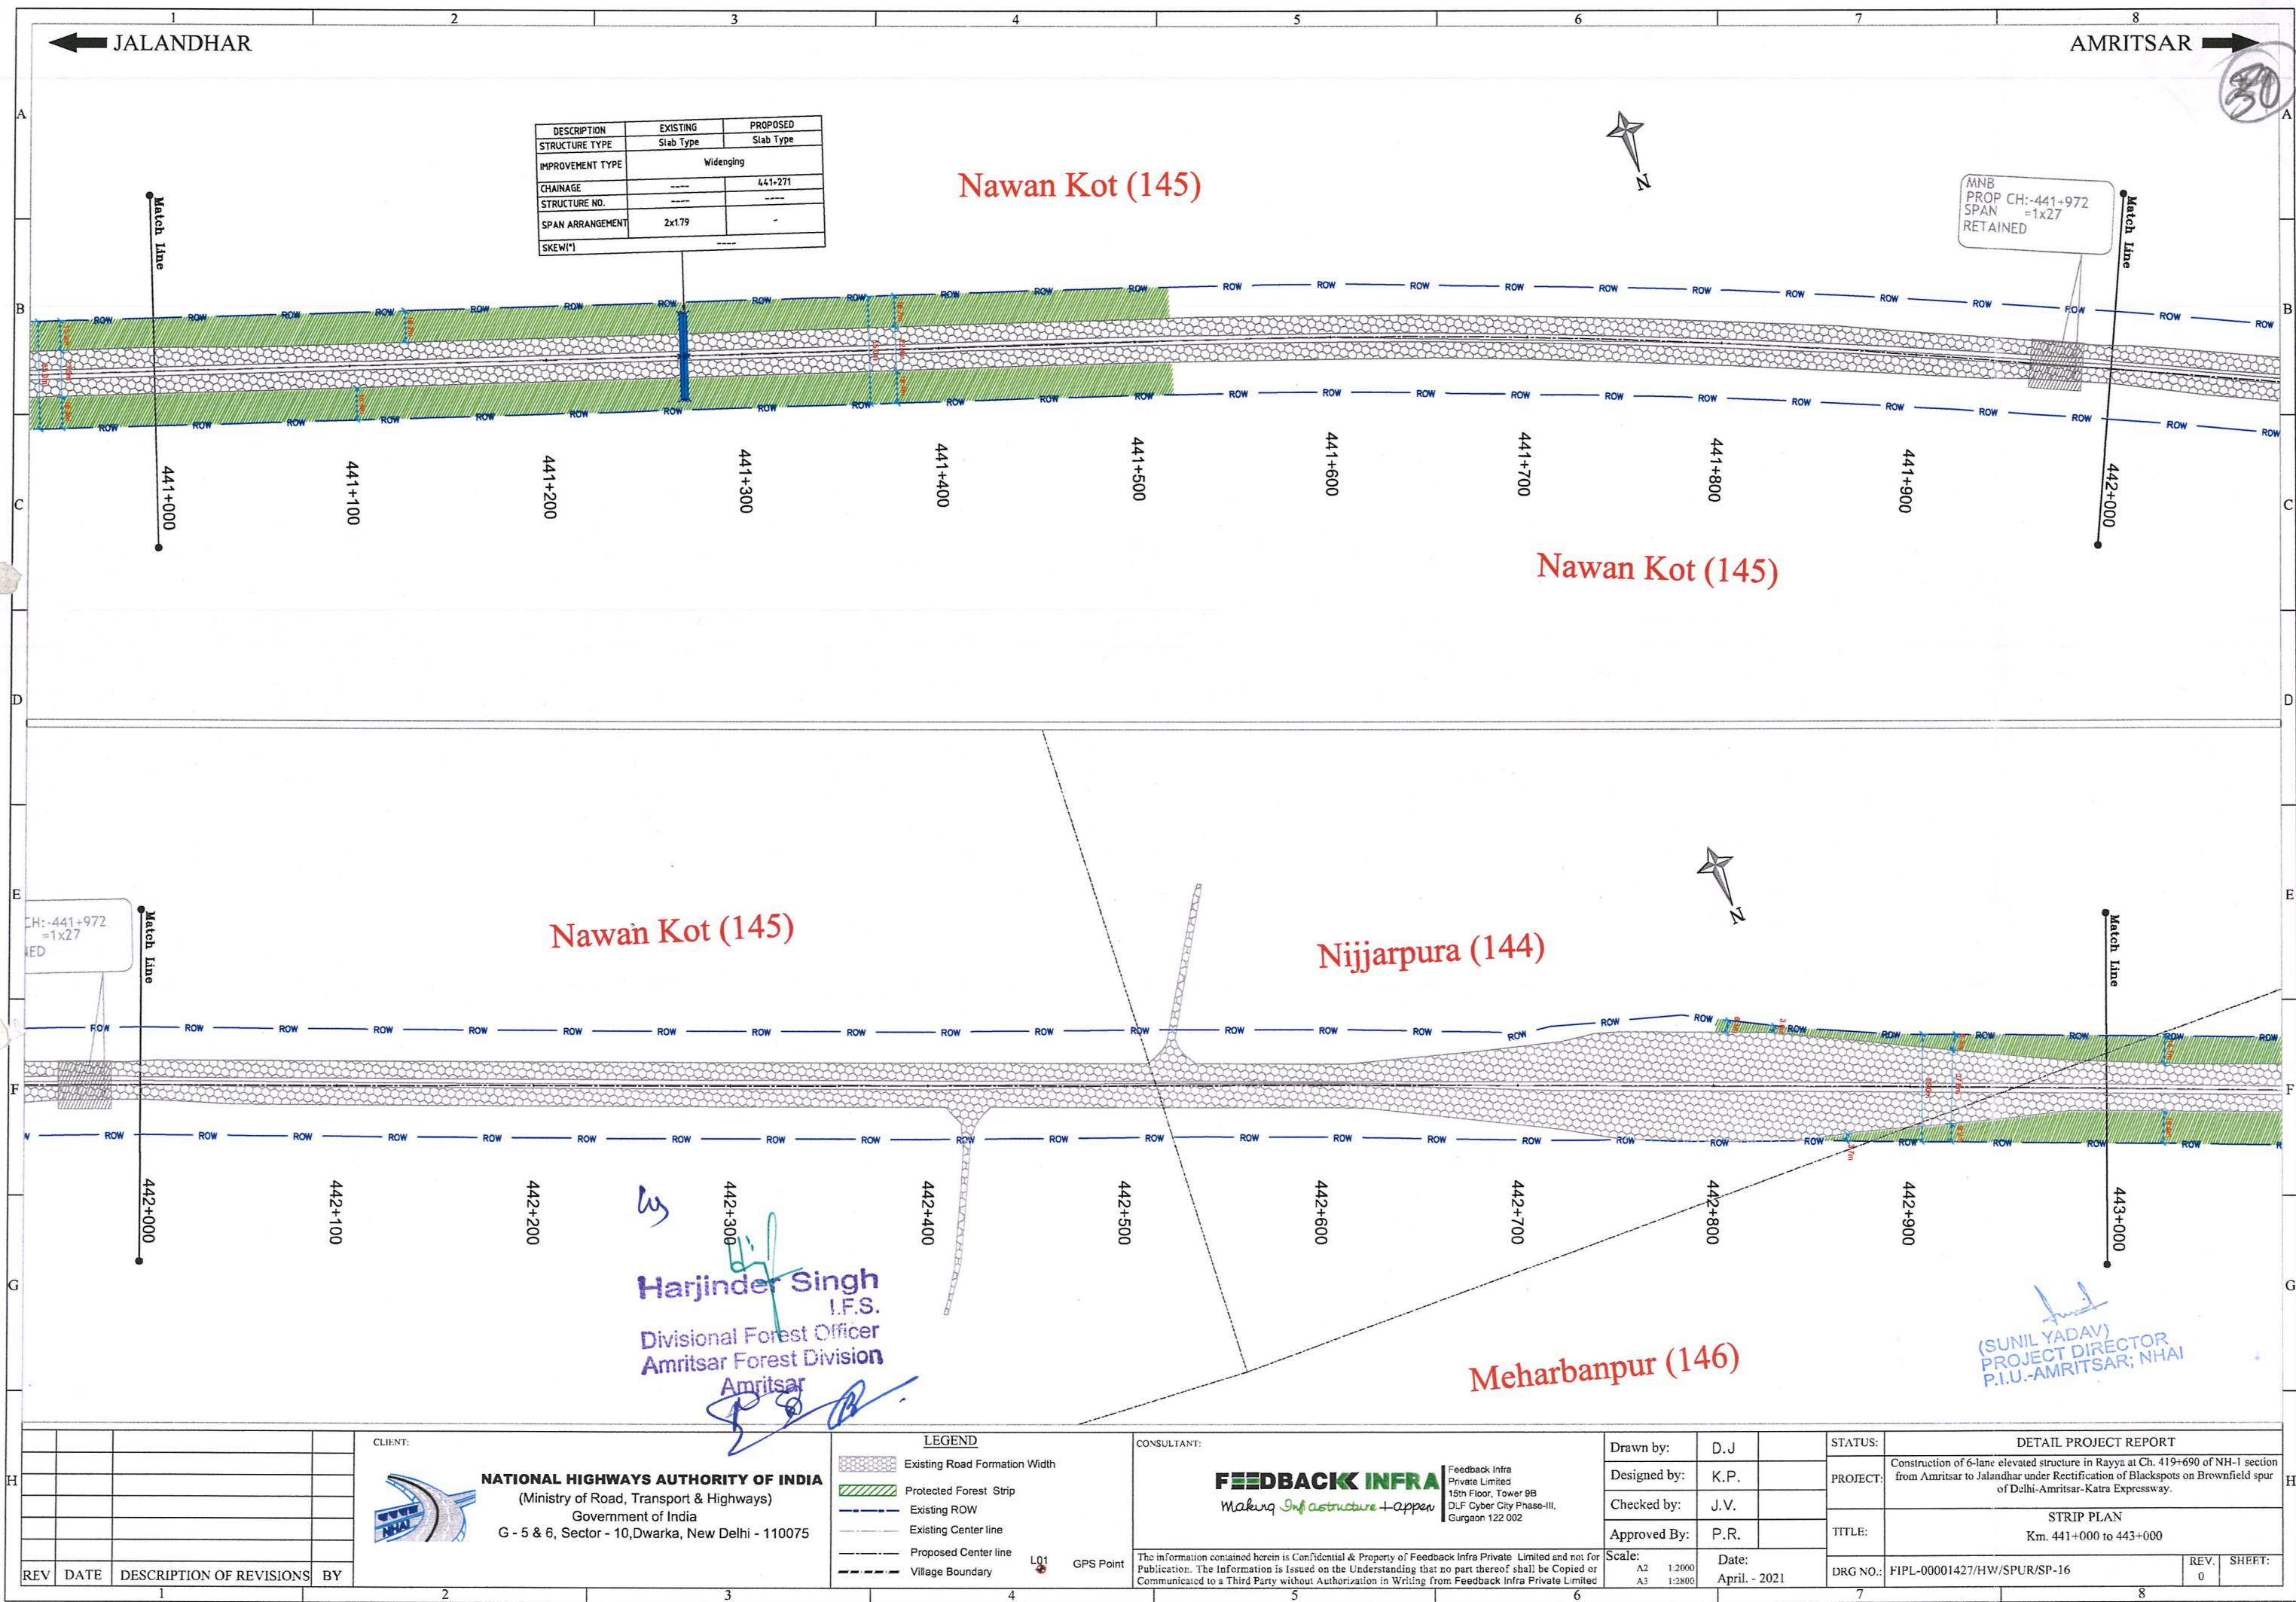

DESCRIPTION	EXISTING	PROPOSED
STRUCTURE TYPE	Slab Type	Slab Type
IMPROVEMENT TYPE	Widening	
CHAINAGE	---	441+271
STRUCTURE NO.	---	---
SPAN ARRANGEMENT	2x179	-
SKEW(°)	---	---

MNB
PROP CH:-441+972
SPAN =1x27
RETAINED

CH:-441+972
=1x27
MED

Harjinder Singh
I.F.S.
Divisional Forest Officer
Amritsar Forest Division
Amritsar

(SUNIL YADAV)
PROJECT DIRECTOR
P.I.U.-AMRITSAR, NHAI

REV	DATE	DESCRIPTION OF REVISIONS	BY

CLIENT:

NATIONAL HIGHWAYS AUTHORITY OF INDIA
(Ministry of Road, Transport & Highways)
Government of India
G - 5 & 6, Sector - 10, Dwarka, New Delhi - 110075

LEGEND

- Existing Road Formation Width
- Protected Forest Strip
- Existing ROW
- Existing Center line
- Proposed Center line
- Village Boundary
- GPS Point

CONSULTANT:

FEEDBACK INFRA
Making Infrastructure +appen

Feedback Infra Private Limited
15th Floor, Tower 9B
DLF Cyber City Phase-III,
Gurgaon 122 002

The information contained herein is Confidential & Property of Feedback Infra Private Limited and not for Publication. The Information is Issued on the Understanding that no part thereof shall be Copied or Communicated to a Third Party without Authorization in Writing from Feedback Infra Private Limited

Drawn by:	D.J	STATUS: DETAIL PROJECT REPORT		
Designed by:	K.P.			
Checked by:	J.V.			
Approved By:	P.R.			
Scale:	A2 1:2000 A3 1:2800	Date:	April - 2021	PROJECT: Construction of 6-lane elevated structure in Rayya at Ch. 419+690 of NH-1 section from Amritsar to Jalandhar under Rectification of Blackspots on Brownfield spur of Delhi-Amritsar-Katra Expressway.
DRG NO.: FIPL-00001427/HW/SPUR/SP-16				TITLE: STRIP PLAN Km. 441+000 to 443+000
REV. 0				SHEET:

