Indicative Drawing For Tender Purpose Only

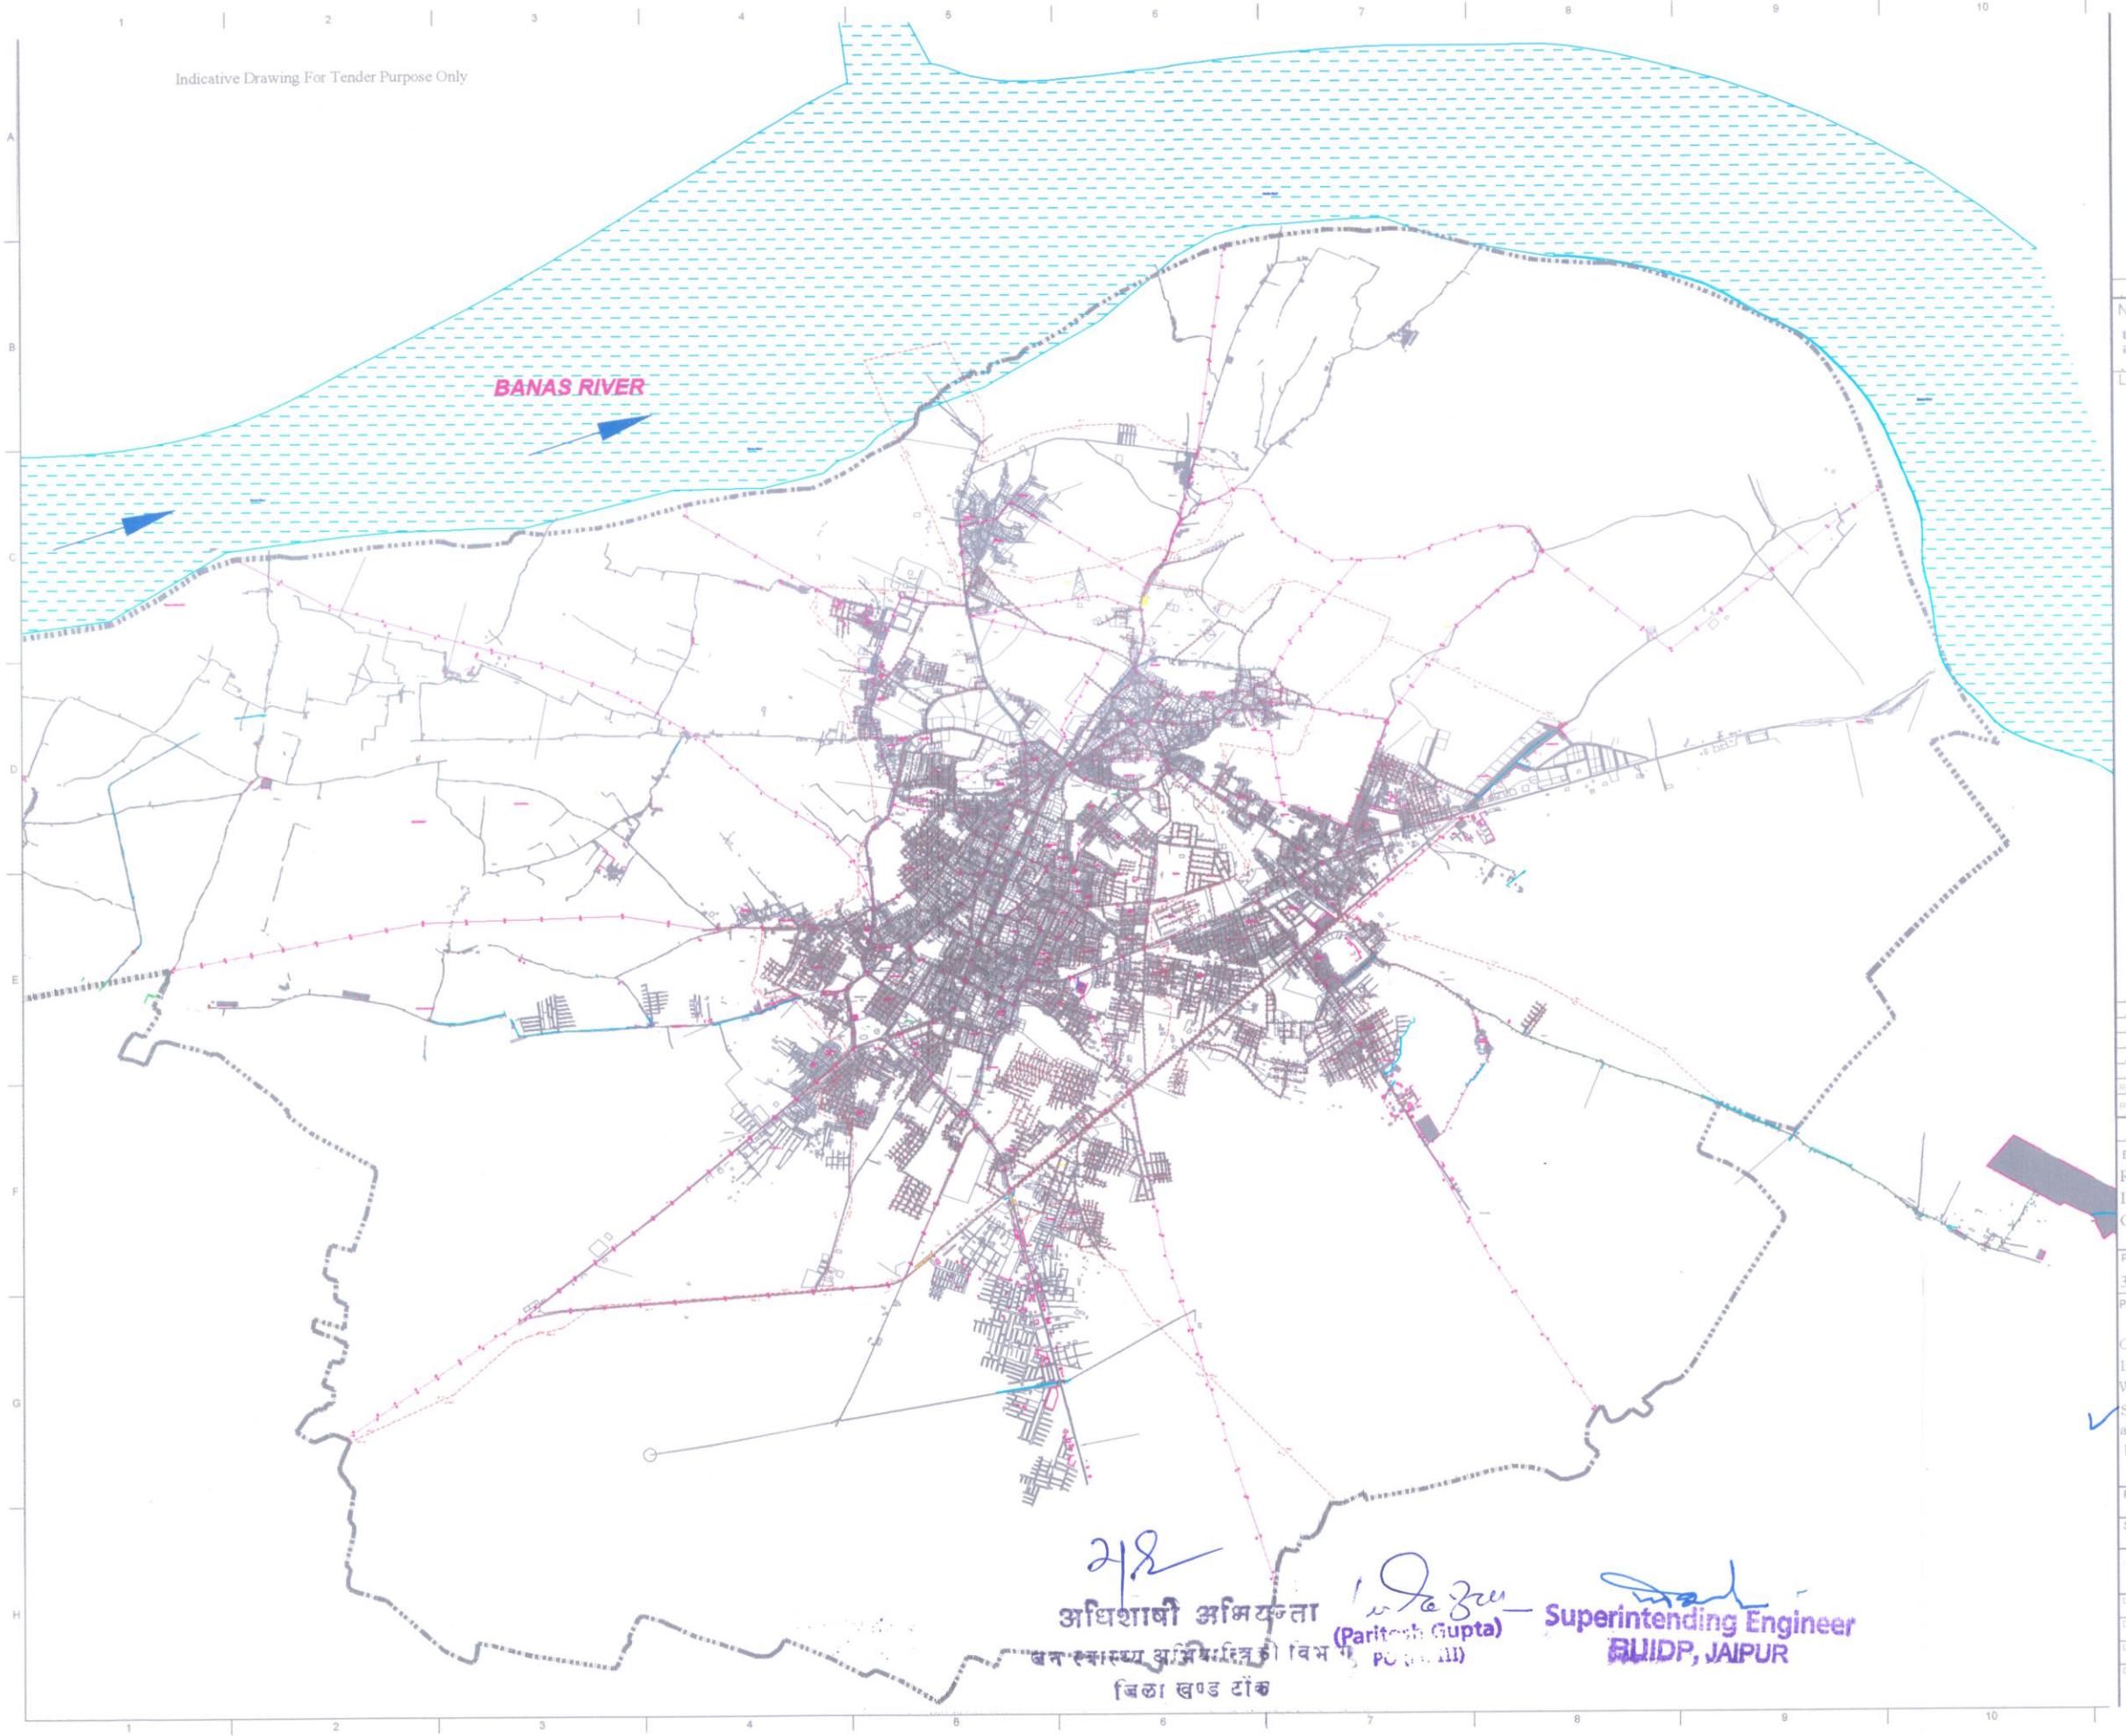

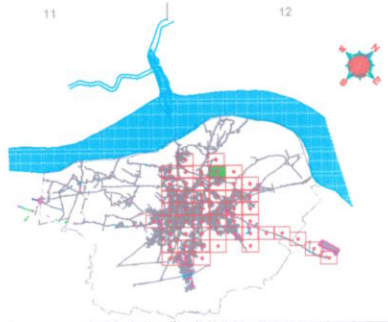

KEY PLAN

NOTES:

Diameter shown in (mm) for ease of Notation, Expect Levels Are in (m) in all Drawings of Sewerage Collection System

LEGEND:

- MUNICIPAL BOUNDARY
- ROADS
- DRAIN/CANAL/NALLAS
- PROPOSED ZONE BOUNDRY
- WARD BOUNDARY
- 17 WARD NUMBERS
- SEWER LINE
- MANHOLE
- FLOW DIRECTION
- 444.1102 / 274.138 / 265.229 — SEE DRG. MANHOLE NO. 444.1102, 274.138 - GROUND LEVEL (m), 265.229 - INVERT LEVEL (m)
- 15 / 200/600 / 500/0.200 — PIPE NO. 15, LENGTH (m), DIAMETER/MATERIAL
- VENTILATING SHAFT

PROPOSED SEWERAGE NETWORK DIAMETER WISE (In mm)

- 250 mm Ø
- 250 mm Ø
- 300 mm Ø
- 400 mm Ø
- 500 mm Ø
- 600 mm Ø
- 700 mm Ø
- 800 mm Ø

Rev	Date	Description	Drawn	Chkd	Appd
R-1	OCT-2014	Issued for Final DPR Approval	VK	ANR	DJK

Employer:
Rajasthan Urban Infrastructure Development Project
Government of Rajasthan

Design Consultant:
CDM Smith India Private Limited

Project Name: Loan No. and Title:
3183-IND, Rajasthan Urban Sector Development Program

Project Title:
Contract Package Number & Name: RUSDP/Tonk/01 Construction of Work of Water Supply Distribution Network Improvement with House Service Connections for Non Revenue Water Reduction and Continuous Water Supply and Providing Sewer Network with House Connections, Construction of STP & allied works and Operation Services of the entire system for 10 Years at Tonk

Project Code: 1314008

Status: Indicative Drawing For Tender Purpose Only

Drawing Title: Proposed Sewerage Network Node To Node Details.

Drawn	VK	Checked	ANR
Designed	JMN	Approved	DJK
Date	OCT-2014	Scale	1:1000

Drawing Number: 14008/RUIDP/PL/DPR/015 | Sheet No. 6 of 52 | Revision R-1

अधिशाषी अभियन्ता
जन स्वास्थ्य अभियान्त्रिकी विभाग
जिला खण्ड टोंक

(Paritosh Gupta)
PO (HQ)

Superintending Engineer
RUIDP, JAIPUR