


LAYOUT PLAN FOR CONSTRUCTION OF ROAD FROM MARI TO DHAKIKOT-II, PACKAGE NO. JK 14-560, STAGE-Ist, PHASE-XI,
LENGTH=32.200 KM UNDER PMGSY DIVISION MAHORE, DISTRICT REASI

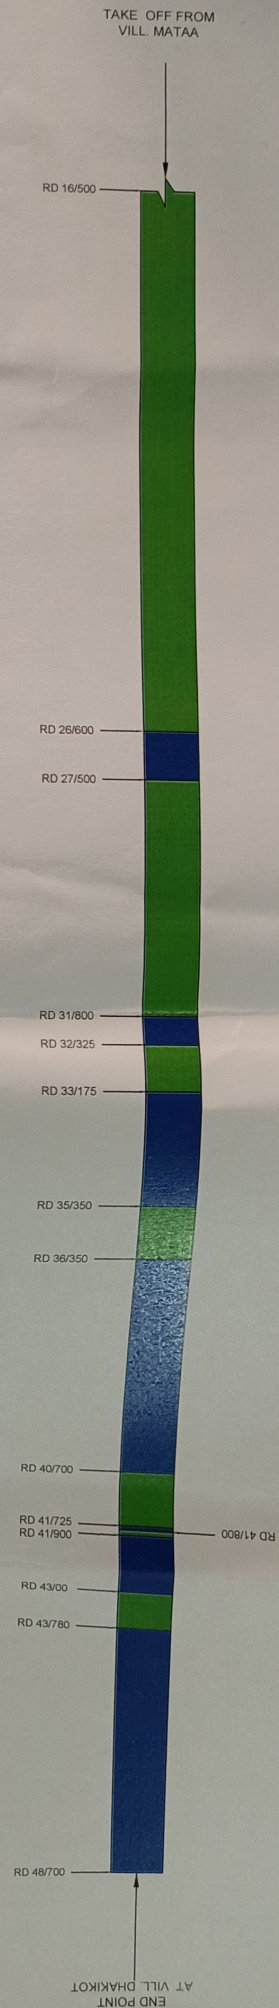

FOREST AREA DETAILS:-

AREA DETAIL OF ROAD	LENGTH(M) X WIDTH(M)	AREA in Sqm.
RD 16/500 TO 26/600	10100 X 6.0	60600
RD 27/500 TO 31/800	4300 X 6.0	25800
RD 32/325 TO 33/175	650 X 6.0	5100
RD 35/350 TO 36/350	1000 X 6.0	6000
RD 40/700 TO 41/725	1025 X 6.0	6150
RD 41/800 TO 41/900	100 X 6.0	600
RD 43/00 TO 43/780	780 X 6.0	4680

TOTAL A= 108830 Sqm.

DUMPING AREA DETAIL LENGTH(M) X WIDTH(M) AREA in Sqm.

1) RD 16/525	20 X 25	625
2) RD 16/775	20 X 25	625
3) RD 17/125	20 X 25	625
4) RD 18/550	20 X 25	625
5) RD 19/275	20 X 25	625
6) RD 19/900	20 X 25	625
7) RD 19/775	20 X 25	625
8) RD 20/725	20 X 25	625
9) RD 21/100	20 X 25	625
10) RD 21/550	20 X 25	625
11) RD 22/700	20 X 20	400
12) RD 23/400	20 X 20	400
13) RD 23/800	20 X 20	400

DUMPING AREA DETAIL LENGTH(M) X WIDTH(M) AREA in Sqm.

14) RD 24/250	20 X 20	400
15) RD 24/750	20 X 20	400
16) RD 25/000	20 X 20	400
17) RD 25/825	20 X 20	400
18) RD 26/500	20 X 20	400
19) RD 27/500	20 X 20	400
20) RD 28/200	20 X 20	400
21) RD 28/900	20 X 20	400
22) RD 29/750	20 X 20	400
23) RD 29/400	20 X 20	400
24) RD 30/400	20 X 20	400
25) RD 30/400	20 X 20	400
26) RD 35/525	22 X 27	594

TOTAL B= 11594 Sqm.

TOTAL AREA = A+B = 108830 Sqm. + 11594 Sqm. = 120520 Sqm = 12.052 Hectares

LEGEND:-	
1) FOREST LAND (G.M.W.D.)	—
2) STATE/PRIVATE LAND	—

Divisional Forest Officer
Reasi Forest Division
Reasi

Executive Engineer
PMGSY Division
Mahore