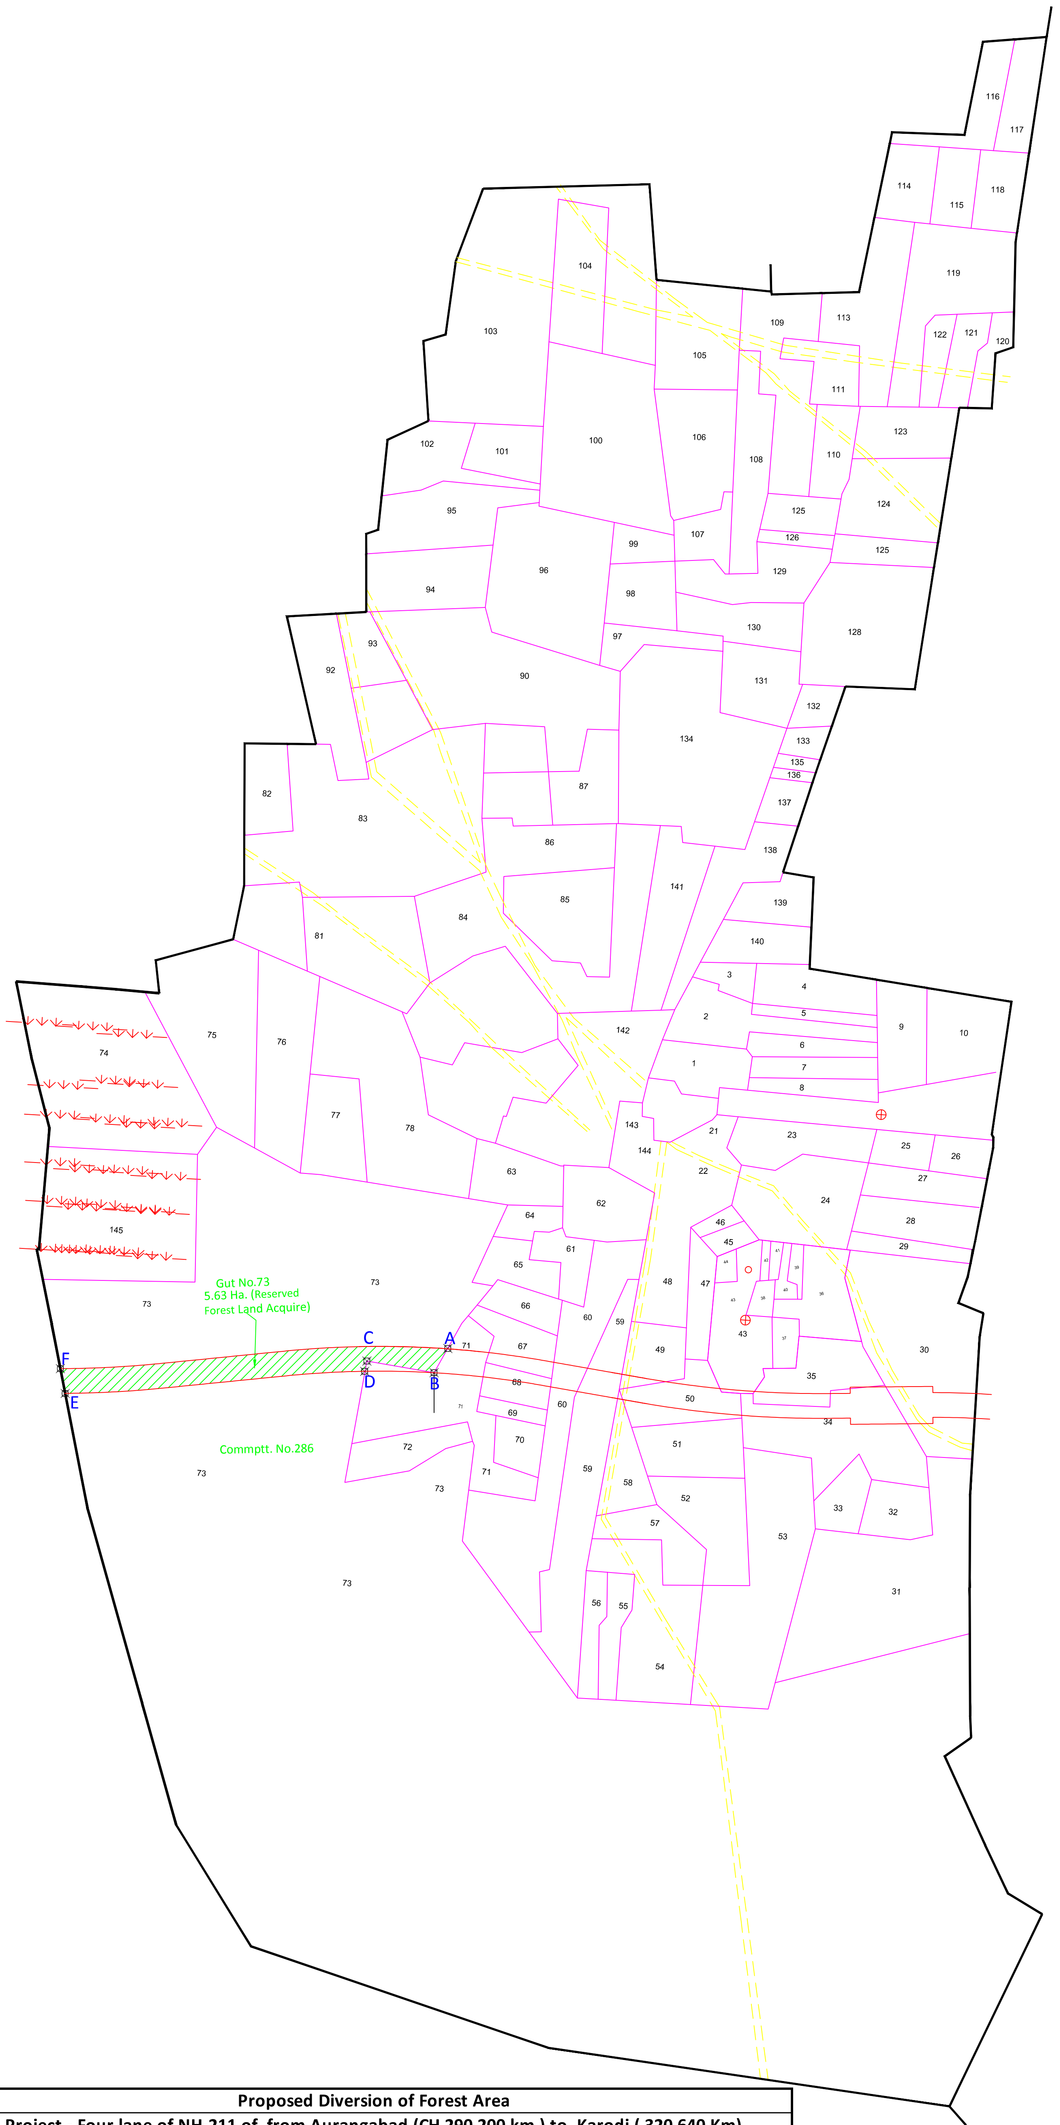

Proposed Diversion of Forest Area									
Project - Four lane of NH-211 of from Aurangabad (CH 290.200 km) to Karodi (320.640 Km)									
District	Taluka	Village	Survey / Gut No	Compartment No	Area in Hac.	Point no	Latitude (Northing)	Longitude (Easting)	Symbol
Aurangabad	Aurangabad	Devlai	73	286	5.63	A	19'49''42.05	75'21''26.12	
						B	19'49''40.23	75'21''24.45	
						C	19'49''41.26	75'21''18.13	
						D	19'49''40.45	75'21''18.03	
						E	19'49''38.70	75'20''52.50	
						F	19'49''40.64	75'20''51.33	

Legends:-

Proposed Project Road Right of Way

Land to be Acquired in Reserved Forest

NO.	DESCRIPTION OF REVISIONS	DATE	BY

CONSULTANT: egis India consulting engineers pvt. ltd.

CLIENT: NATIONAL HIGHWAYS AUTHORITY OF INDIA
G-5 & G-6, SECTOR- 9, DWARKA, NEW DELHI - 110 045

PROJECT: Preparation of DPR for Rehabilitation and Upgradation of NH Stretches under NHDP- IVB Group B: Package-7 in State of Maharashtra

DISTRICT: Aurangabad TALUK: Aurangabad VILLAGE: Devlai

DESIGNED	DRAWN	CHECKED	APPROVED
Nilesh Kumar	B.K.Reddy	S.S Deepak	Murali Krishna K

SCALE: 1: 7000

SHEET NO.: 01

TITLE: FOREST LAND ACQUISITION PLAN FOR WIDENING OF NH-211 IN SATARA VILLAGE, AURANGABAD DISTRICT

DRG. NO.: EGIS/NHDP-IVB/DFR/Aurangabad-Dhule/Aurangabad Satara/Alignment with Revenue Map.