MAP SHOWNING DIGITAL MAP OF PROPOSED 765 KV TRANSMISSION LINE WITH REQUIRED FOREST LAND, TOWER LOCATION AND COORDINATES

Full Title of the Project: "Construction of Bikaner (PG) - Khetri S/S 765 KV D/C Transmission Line"

Proposlal No. : FP/RJ/TRANS/45697/2020

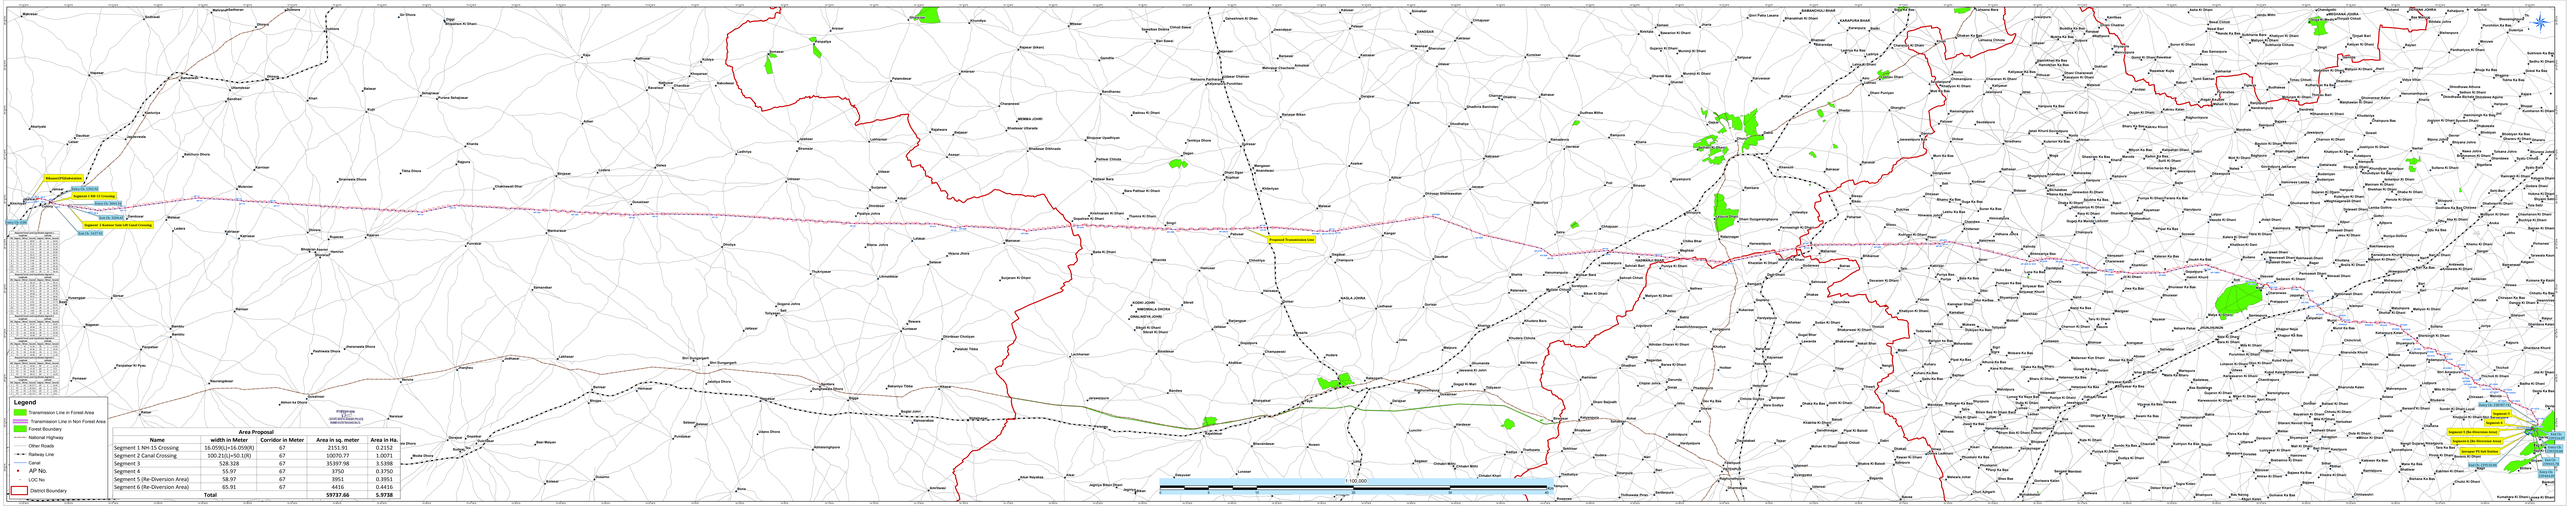

Area Proposal				
Name	width in Meter	Corridor in Meter	Area in sq. meter	Area in Ha.
Segment 1 NH-15 Crossing	16.059(L)+16.059(R)	67	2151.91	0.2152
Segment 2 Canal Crossing	100.23(L)+50.1(R)	67	10070.77	1.0071
Segment 3	528.328	67	35397.98	3.5398
Segment 4	15.97	67	3750	0.3750
Segment 5 (Re-Diversion Area)	58.97	67	3951	0.3951
Segment 6 (Re-Diversion Area)	65.91	67	4416	0.4416
Total			59737.66	5.9738