ALTERNATIVE ROUTE MAP SHOWNING GDIGITAL MAP OF PROPOSED 765 KV TRANSMISSION LINE WITH REQUIRED FOREST LAND, TOWER LOCATION & COORDINATES

Full Title of the Project : "Construction of Bikaner (PG) - Khetri S/S 765 KV D/C Transmission Line"
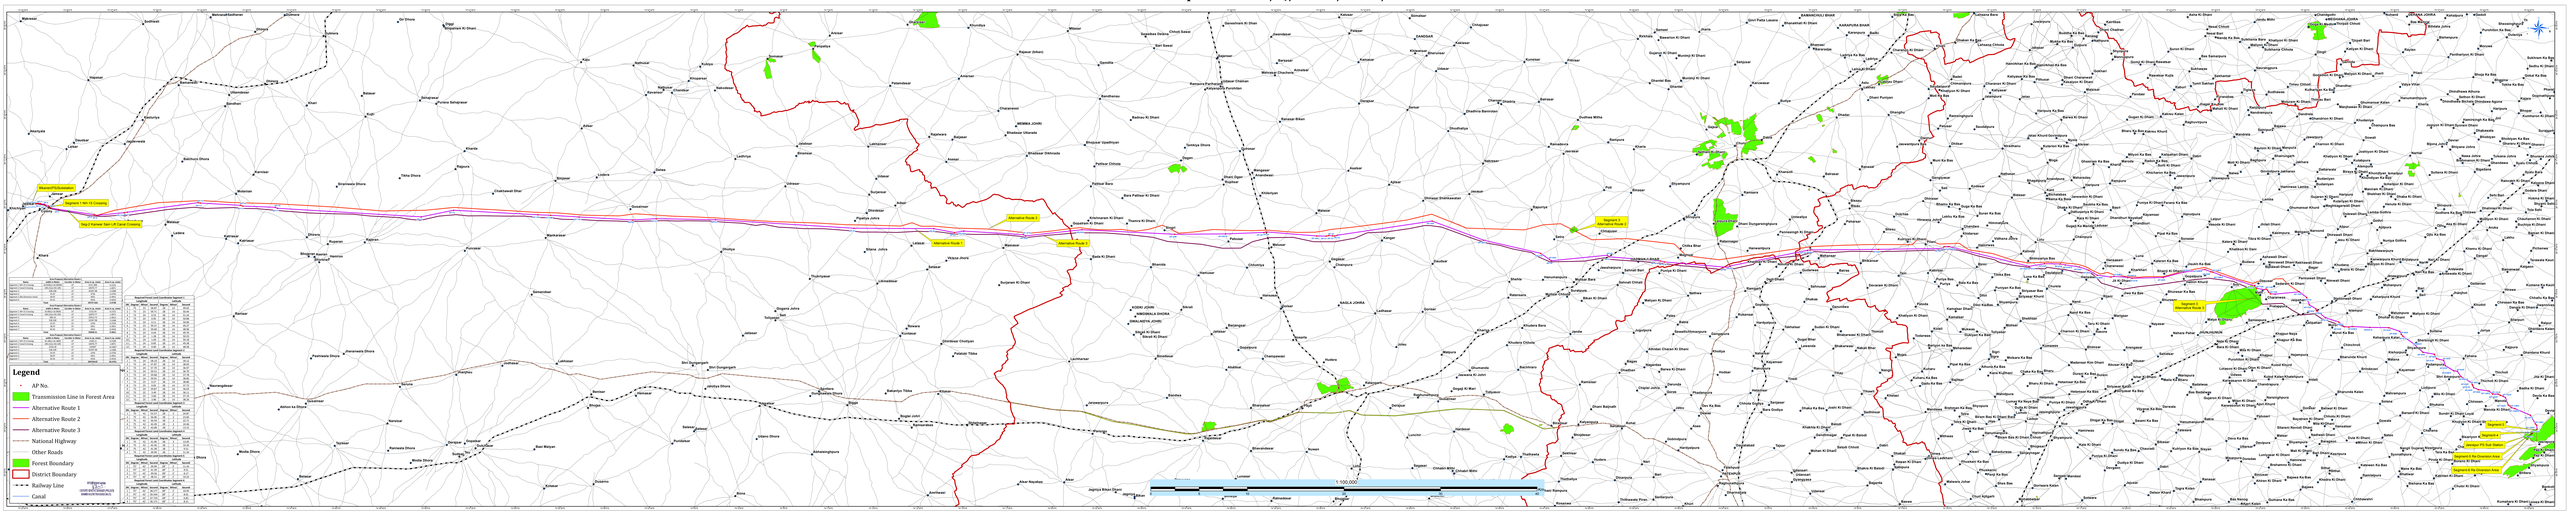
Proposal No. : FP/RJ/TRANS/45697/2020