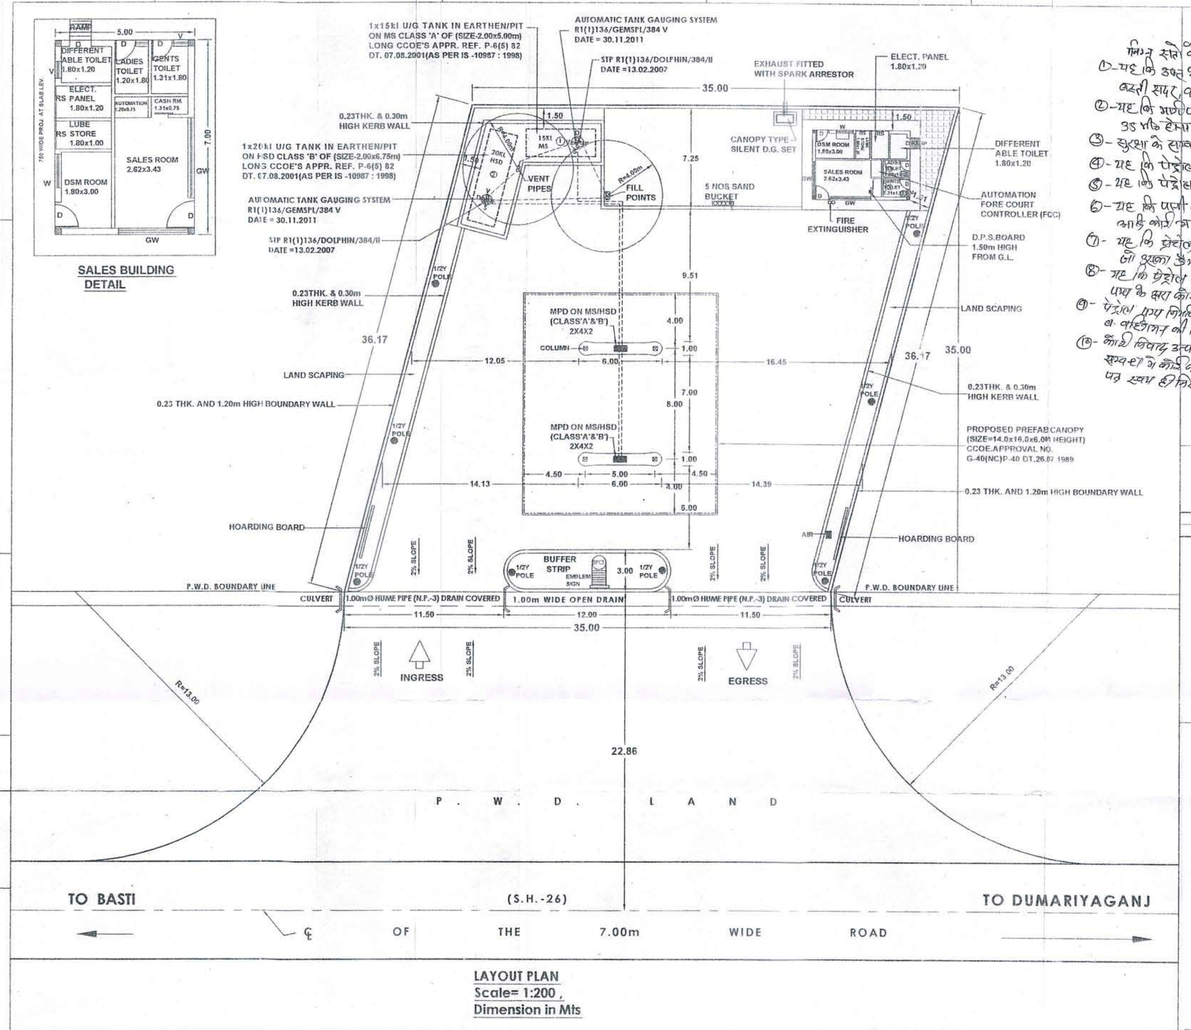

LICENCE NO.

LOCATION - VILLAGE -MALPURWA
DISTT. - BASTI (U.P.)

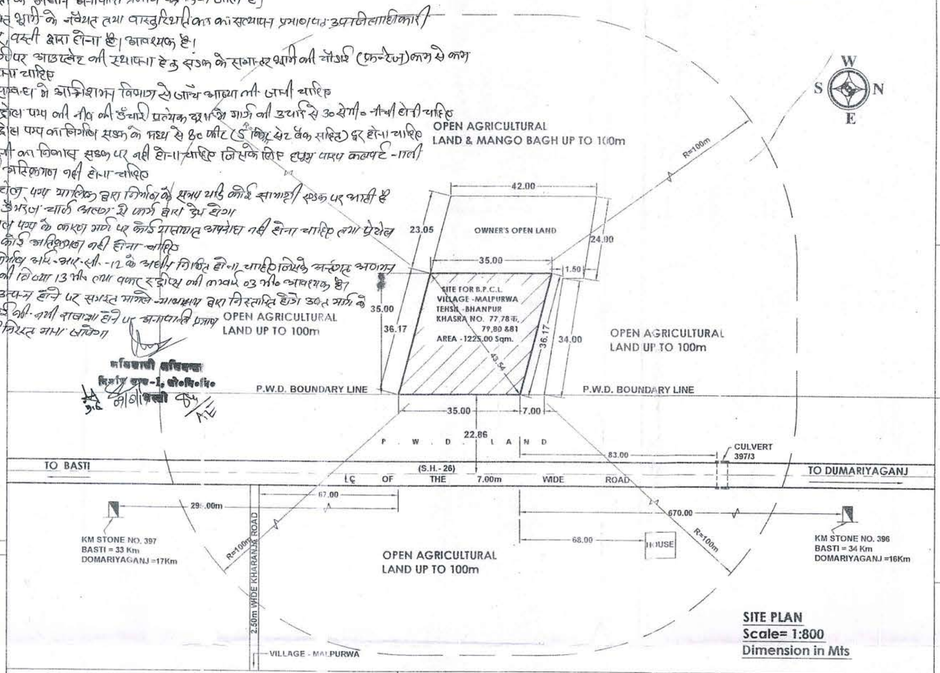

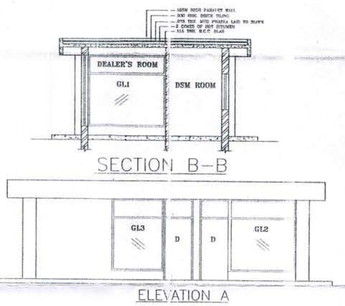

NOTES :-

1. V = VENT PIPES 4M HIGH AND END COVERED WITH 2 LAYERS OF BRASS WIRE GAUGE 11 MESH PER LINEAR CENTIMETER.
2. F = FILL POINTS FITTED WITH CAM LOCK COUPLING AND AIR TIGHT THREADED BRASS CAP FOR DECANTING FROM TANK LORRY.
3. D = DIP PIPES WITH CAP ASSEMBLY.
4. ALL ELECTRICAL FITTINGS ARE FLAME PROOF CONFORMING TO IS :2148
5. ALL DOORS OF BUILDING TO BE OPENED OUTWARDLY.
6. NO SEWER OR SURFACE DRAIN WITHIN 6M OF THE U/G TANK & DAJ.
7. PREMISES TO BE USED FOR ONLY STORAGE OF PETROLEUM PRODUCTS.
8. TANKS ARE PAINTED WITH TWO LAYERS OF HOT BITUMEN OVER TWO COATS OF RED LEAD PRIMER TO PROTECT AGAINST CORROSION.
9. FABRICATION DESIGN OF UNDER GROUND STORAGE TANK ARE CONFORMING TO I.S.: 10987 : 1998 AS PER C.C.O.E. NAGPUR ORDER NO. G-40 (SC) PMISC 94 DATED-24.02.99.
10. ALL DIMENSIONS ARE IN MTR. UNLESS OTHERWISE NOTED.
11. S.B. SAND BUCKET 10 NO'S OR AS PER EXPLOSIVE RULES.
12. F.E. FIRE EXTINGUISHER. 10 NO'S OR AS PER EXPLOSIVE RULES.
13. TANK SHOULD BE GIVEN HYDRAULIC PRESSURE TEST PRIOR TO INSTALLATION AND BEFORE ANY PROTECTIVE COATING AS APPLIED. THE TEST SHOULD BE MAINTAINED AT A CONTROLLED PRESSURE OF 0.36KG/SQ.CM. FOR 2 HOURS.
14. DIP ROD SUPPLIED WITH THE TANK FOR THIS TYPE OF INSTALLATION SHOULD BE 3280 LONG INSTEAD OF STANDARD 2350MM.
15. FABRICATION THICKNESS OF SHELL PLATES AND END PLATE OF TANKS:
    20KL SHELL-6MM
    END - 8MM
16. TANKS CONFORMS TO 124,125 & 131 OF THE PETROLEUM RULI -2002
17. ALL LIGHT POLES AER FITTED AS PER APPROVAL OF CCE NAGPUR VIDE LETTER NO. PL-III(MBI) DATED:26.11.1963.
18. NATURAL DOWN SLOPE FROM THE EDGE OF METALLED ROAD TO CULVERT ON APPROACHES WILL BE MAINTAINED FREE FLOW OF WATER TOWARDS DRAIN.
19. SITE MEETS APPLICABLE IRC:1983 NORMS WITH LATEST AMENDMENTS.
20. EV - EXTENDED VENT POINT
    E = EXTENDED FILL POINTS
21. THE PROPOSED SITE IS FREE FROM ANY TYPE OF LITIGATION AND NO CASE IS PENDING IN ANY COURT OF LAW.
22. NO ELECTRICAL LINE PASSES OVER THE R/O PREMISES
23. PROPOSED AND EXISTING WORK SHOWN IN THE CONCEPTUAL
24. HOARDING BOARD WILL BE NOT USED FLEX MATERIAL

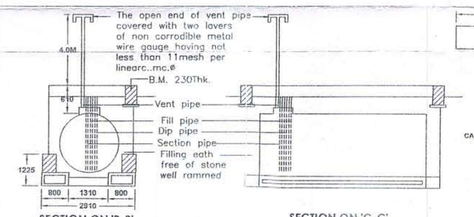

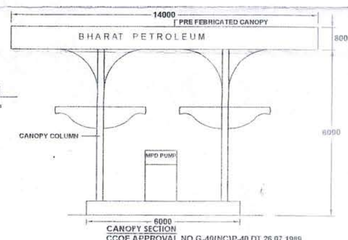

DETAIL OF DISPENSOR	
Sr.No.	TYPE OF DISPENSOR
1	1 MPD MS/HSD
2	1 MPD MS/HSD

DETAIL OF TANKS

Sr.No	PRODUCT	CAPACITY	DIA Ø	LENGTH	TYPE OF TANKS
1	MS	15KL	2.000	5.00M	E-PIT
2	HSD	20KL	2.000	6.75M	E-PIT

SITE INFORMATION

PLOT AREA	1225.00 Sqmt.
KHASRA NO.	77,78 क , 79,80 & 81
LOCATION	VILL.- MALPURWA
PARGANA	RASULPUR
TEHSIL	BHANPUR
POST OFFICE	RAMNAGAR
POLICE STATION	SONHA
RAILWAY STATION	SONHA
DISTRICT	BASTI
STATE	UTTAR PRADESH
PIN CODE	221 008
NEAR KM STONE NO.	397
ROAD NAME	S.H.-26

REVISION DRC. NO.	DATE	ZONE OR PART	BRIEF RECORD	INITIALS
REVISIONS				

भारत पेट्रोलियम कॉर्पोरेशन लिमिटेड
BHARAT PETROLEUM CORPORATION LTD.
(MARKETING - DIVISION)

Subject-: Layout Plan of a Retail Outlet

On Basti - Dumariyaganj Road ,At -Village - Malpurwa ,Tehsil - Bhanpur,District - Basti, Near Km. Stone No.397 (S.H.-26)

Distt.- Basti (U.P.) At.- Village - Malpurwa

DATE– 02.07.2019 | CHIEF ENGINEER | DIV./MANAGER

SCALE 1 : 200 | DRAWN Arvind Kumar | TRACED | CHECKED

02.07.19 BPCL/41B/2019
DATE DRAWING NO.

NUMBERS CROSSED OUT ARE SUPERSEDED DRAWING NO.

BPCL/41B/2019
DRAWING NO.

Manoratan Singh
Retail Engg. Officer
BPCL, Gorakhpur

Utkal Suvastava
Bharat Petroleum Corporation Ltd.
Manager