PRODUCED BY AN AUTODESK EDUCATIONAL PRODUCT

LAYOUT PLAN FOR M/S KRISHNA BHARAT GAS ON PUNDRI - FARIDPUR ROAD (ODR), NEAR KM STONE NO.1, (RHS), AT VILLAGE PUNDRI, TEHSIL GHARAUNDA, DISTT. KARNAL, (HARYANA).

KHEWAT NO. 218min, KHATONI NO. 302, MURABA NO. 61 , Khasra No. 61//19, 12/1/2

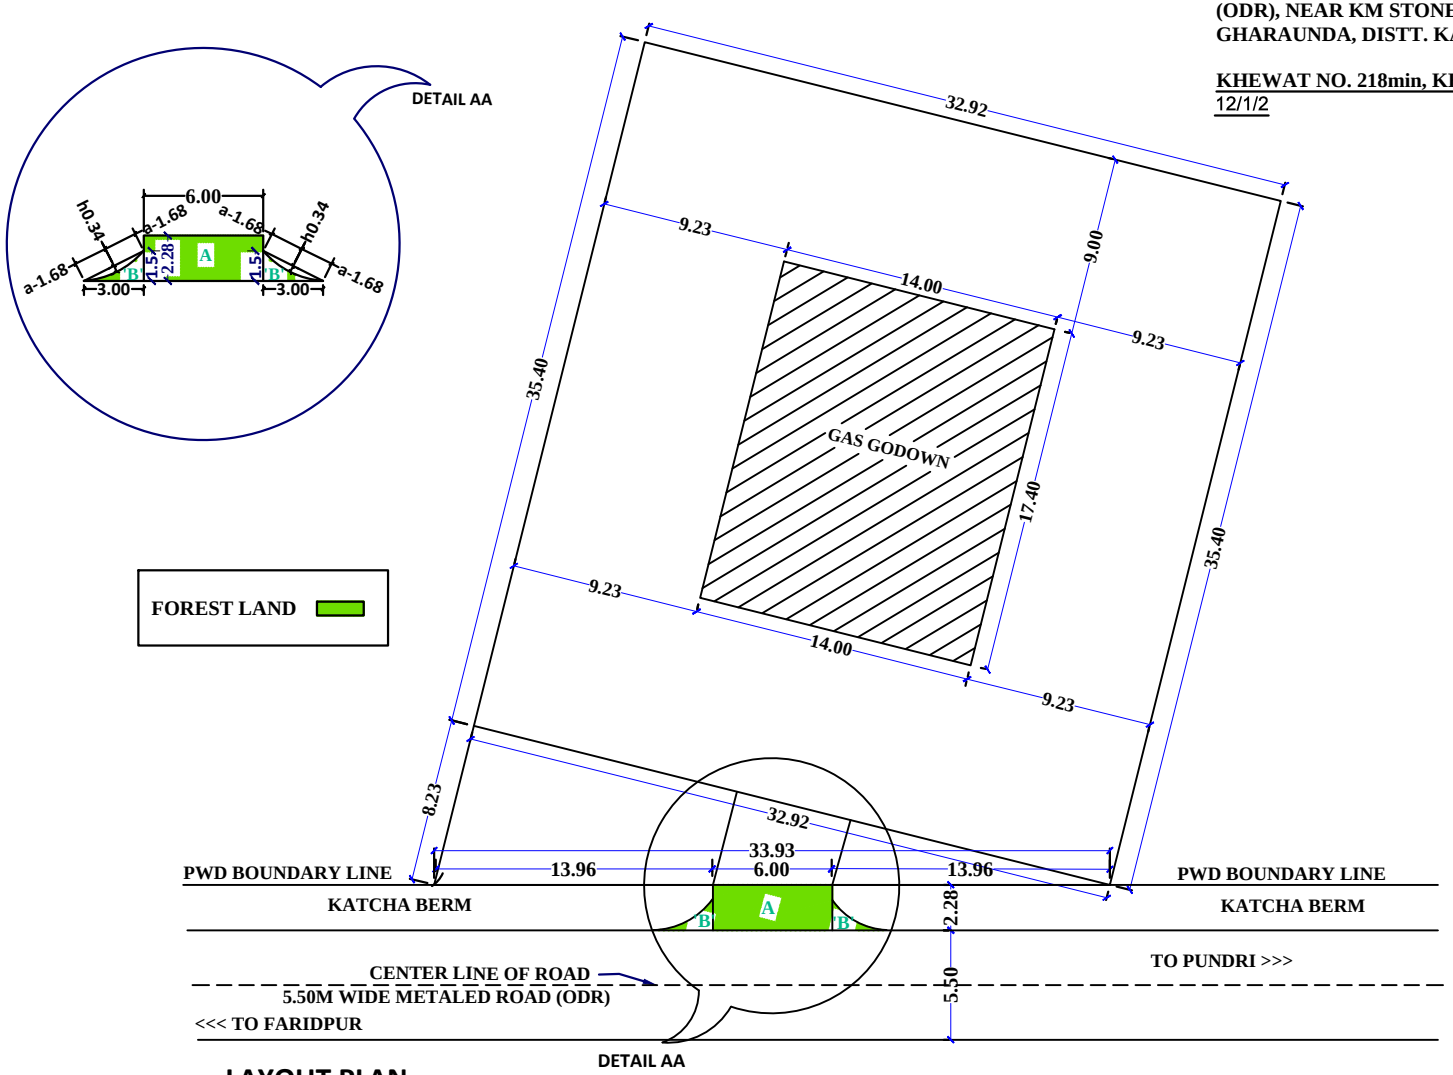

LAYOUT PLAN

TITLE:- LAYOUT PLAN	NORTH
SCALE:- AS SHOWN	DRAWN BY :-PARVEEN GUPTA
DATE:- 24.04.2017	DRG. NO. FOREST/NOC/1150

FOREST AREA :-

AREA 'A' = 6.00 x 2.28 = 18.66 SQM

AREA 'B' X 2 = 2[($\frac{1}{2}$x3.00 x 1.50)-(d)]
= 2[(2.25)-($\frac{4}{3}$ah)]
= 2[(2.25) - ($\frac{4}{3}$ x 1.68 x 0.34)]
= 2(2.25 - 0.76)
= 2x1.49
= 2.98 SQM

TOTAL AREA (A+B) = 13.68+2.98
= 16.66 SQM
= 0.0016Ha.

NON FOREST AREA = 1300.77 SQM
= 0.13 Ha.

REAL BUILDERS
115/6, ALKA HOSPITAL LANE,
RAILWAY ROAD GHARAUNDA,
DISTT. KARNAL (HARYANA)
MOB. NO. 9896098555,9215698555

APPLICANT SIGN.

PRODUCED BY AN AUTODESK EDUCATIONAL PRODUCT
PRODUCED BY AN AUTODESK EDUCATIONAL PRODUCT
PRODUCED BY AN AUTODESK EDUCATIONAL PRODUCT