


SITE PLAN FOR OF PROP. 450 MM I/D DI PIPE
FROM PROP. STP 8.00 MLD TO RANGOI KHARIF
CHANNEL NEAR VILLAGE CHANDON KALAN
DISTT. FATEHABAD

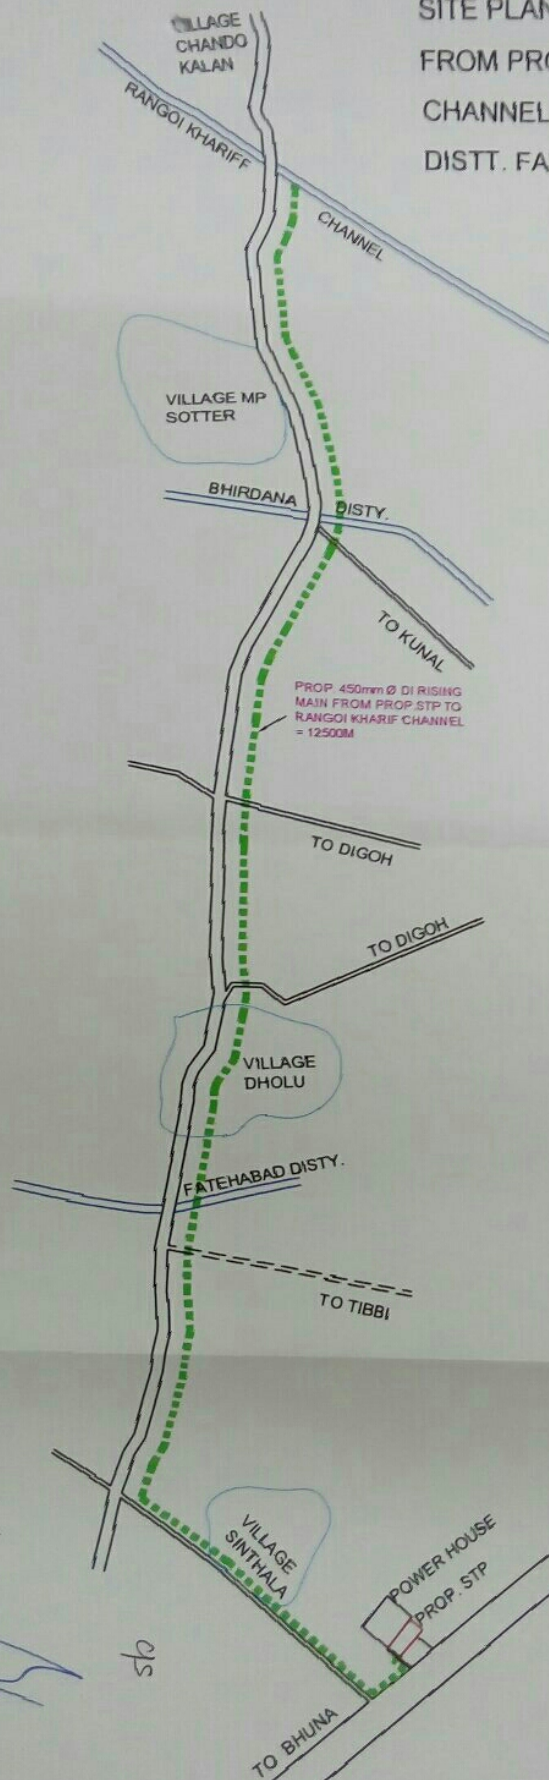

STATEMENT OF AREA (450 mm I/D DI Pipe LINE)	
1 Length of DI Pipe	= 11325 Mtrs
2 Excavation width	= 0.85 Mtrs
3 Area	= $11325 \times 0.85 \text{ M} = 9626.25 \text{ Sqm}$
4 Deduction of village, Road & Canal	
Length	= $V1 = 750, V2 = 1050, V3 = 500 \text{ M}$
	$2000.05 = \text{Ø}1=10, \text{Ø}2=15, \text{Ø}3= 10, \text{Ø}4= 18$
Total (V+D)	= $2300+53 = 2353 \text{ Mtr}$
Excavation width	= $2353 \times 0.85 = 2000.05 \text{ Sqm}$
5 Balance AREA	= $9626.25 - 2000.05 \text{ Sqm}$
	= 7626.20 Sqm or 0.76267 hect.
6 Non use area	= 0.200 Hect.

Divisional Forest Officer
Fatehabad

SUB DIVISIONAL ENGG
PUBLIC HEALTH ENGG. DIV. NO. II
FATEHABAD

ENGG. DIVISION
PUBLIC HEALTH ENGG. DIVISION
FATEHABAD