कार्यालय अधिशासी अभियन्ता

राष्ट्रीय मार्ग खण्ड, लो0नि0वि0, गाजियाबाद
डासना फाटक रेलवे पुल के नीचे

Letter No: 594/1C **Date:** 03/06/2021

सेवा में,

प्रभागीय निदेशक
सामाजिक वानिकी प्रभाग
मुजफ्फरनगर, उ0प्र0

विषयः– जनपद मुजफ्फरनगर में नवीन घोषित राष्ट्रीय राजमार्ग (एन0एच0–334ए) लक्सर परकाजी किमी0 0.000 से कि0मी0 15.089 के चौड़ीकरण हेतु 0.21 हे0 संरक्षित वन भूमि के वन (संरक्षण) अधिनियम, 1980 के अन्तर्गत गैरवानिकी प्रयोग एवं उस पर अवस्थित विभिन्न प्रजातियों के 59 वृक्षों के पातन की अनुमति के सम्बन्ध में।

सन्दर्भ– भारत सरकार, पर्यावरण, वन एवं जलवायु परिवर्तन मंत्रालय, एकीकृत क्षेत्रीय कार्यालय, लखनऊ के पत्र संख्या–08बी/यूपी/06/24/2021/एफसी/1269, दिनांक 24.02.2021

आपका पत्रांक–/14–1, दिनांक 7.3.2021

महोदय,

कृपया उपर्युक्त विषयक सन्दर्भित पत्र का अवलोकन करने का कष्ट करें, जिसके माध्यम से की गई आपत्तियों का निराकरण कर दिया गया है, जो इस प्रकार है :–

कमांक	आपत्ति	निराकरण
1-	No objection certificate of concerned departments needs to be submitted.	No objection certificate of concerned irrigation department has been enclosed
2-	Component wise breakup of land required and land schedule needs to be submitted.	Component wise breakup of land required and land schedule has been submitted.
3-	Detailed Muck calculation and Muck disposal scheme as approved by concerned DFO needs to be submitted.	Detailed Muck calculation and Muck disposal scheme has been submitted.
4-	The proposed land to diverted area is 0.10 ha., which is lower than the actual proposed area.	Rectified KML file of the proposed land to diverted area has been uploaded.
5-	As per geo referenced map, forest patch is missing from kml file needs rectification, kml file of complete route needs to be submitted.	As per Geo referenced map rectified KML file of complete route of proposed land to diverted area has been uploaded.
6-	The NET suitable area for plantation as per GIS-DSS analysis is 0.99 ha.	This Query related to DFO Muzaffarnagar
7-	As per Google Earth imageries dated 20.04.2019 plantation activity is observed in land proposed for CA, this needs clarification and rectification.	This Query related to DFO Muzaffarnagar
8-	The proposed CA land patch falls under Non-Forest category under FCA.	This Query related to DFO Muzaffarnagar

अतः उक्त प्रस्ताव की संशोधित 05 प्रमाणित प्रतियॉ में प्रेषित करते हुए अनुरोध है कि कृपया प्रकरण में तत्काल अग्रेतर कार्यवाही कराने का कष्ट करें।

भवदीय

03/6/21

(नारायण सिंह)
अधिशासी अभियन्ता
राष्ट्रीय मार्ग खण्ड, लो0नि0वि0,
गाजियाबाद।

कार्यालय अधिशासी अभियन्ता
मु0नगर खण्ड गंगा नहर मुजफ्फरनगर

पत्रांकः— 950 /अनुमति / दिनांकः— 13-03-19

विषयः— "Consultancy Service for feasibility study and preparation of Detailed Project Report for improvement and up gradation of Newly declared National Highway in the states of Uttar Pradesh, Stretch from Laksha-Purkaji (on NH-334A).

सन्दर्भः— आपका पत्रांक 66/D.P.R/dated 15-01-2019

अधिशासी अभियन्ता NH Division पी0 डब्लू0डी0 गाजियाबाद

उपरोक्त विषयक सन्दर्भित पत्र का अवलोकन करने का कष्ट करे। जिसमें आपके द्वारा लक्सर पुरकाजी मार्ग (NH-334A) पर पडने वाले इस खण्ड की नहरो पर पुल बनाने हेतु अनुमति चाही है। इस खण्ड के सहायक अभियन्ता—तृतीय एवं चतुर्थ की आख्यानुसार उक्त प्रकरण इस खण्ड में में पडने वाली निम्न नहरो से सम्बन्धित है।

क्र0सं0	नहर का नाम	चैनेज	बैड विडथ (मीटर में)	वाटर डैप्थ (मीटर में)	हैड डिस्चार्ज (क्यूसेक में)
1	2	3	4	5	6
1	रा0 पुरकलॉ	2.600	1.83	0.60	16
2	रा0 मेन बसेडा	4.800	5.40	1.00	175
3	ऊपरी गंगा नहर	53.880	61.15	3.66	10500
4	रा0 लैफ्टमेन	20.651	4.57	0.73	116.30

उपरोक्त नहरो पर पुल बनाने हेतु अनुमति निम्न शर्तो एवं प्रतिबन्धो के साथ इस कथन से प्रेषित की जाती है कि यदि उच्चाधिकारियो द्वारा उक्त अनुमति पर कोई आपत्ति लगाई जाती है तो अनुमति निरस्त समझी जायेगी।

1. कार्य अनुमोदित ड्राईग के अनुसार ही कराया जायेगा, जिसमें विभागीय विशिष्टियो एवं नहर सुरक्षा का ध्यान रखा जायेगा।
2. ड्राईग सिंचाई विभाग के मानको एवं विशिष्टियो को पूर्ण करने वाला ही मान्य होगा तथा सम दर (Span) वाले पुल नही बनाये जायेंगे।
3. कार्य कराते समय नहर एवं नहरी संरचनाओ को किसी प्रकार की क्षति नही पहुँचनी चाहिए। यदि कोई क्षति पहुँचती है या इस कारण से जान—माल का नुकसान होता है तो समस्त क्षतिपूर्ति कार्यदायी संस्था द्वारा देय होगी।
4. कार्य की चैकिंग विभाग द्वारा कभी भी किसी भी समय की जा सकती है। कोई गुणवत्ता सम्बन्धी या नियमो के अनुपालन में कमी मिलने पर कार्यदायी संस्था को इस कार्यालय के सम्बन्धित सहायक अभियन्ता द्वारा नोटिस जारी कर आवश्यक कार्यवाही की जायेगी। अनुपालना न होने पर अनुमति निरस्त की जा सकती है।
5. कार्य कराते समय नहर के अन्दर से कोई मिटटी नही उठाई जायेगी।
6. कार्य कराते समय नहर के अन्दर कोई मिटटी एवं मलबा आदि न डाला जाये और न ही कार्य उपरान्त छोडा जाये।
7. आवश्यकता पडने पर विभाग बिना कारण बताये अनुमति निरस्त कर सकता हैं।
8. कार्य पूर्ण उपरान्त किये गये कार्य पर स्वामित्व विभाग का होगा, कार्यदायी संस्था द्वारा किसी भी तरह का स्वामित्व का दावा नही किया जायेगा और न ही मान्य होगा।

559 Drawing Section-13

अधिशासी अभियन्ता
रा0मा0 खण्ड, लो0नि0वि0
गाजियाबाद

9. बनायी गयी संरचना का भविष्य में मरम्मत कार्य कार्यदायी संस्था को करना होगा न करने की स्थिति में विभाग को धन उपलब्ध कराना होगा।
10. पुल का निर्माण मार्ग पर प्रचलित वाहन लोडिंग के अनुसार ही कराया जायेगा, वाहनो को नियन्त्रित करने हेतु आवश्यक Height Guard भी कार्यदायी संस्था द्वारा ही लगाया जायेगा।
11. आवश्यक Height Guard न लगाने की स्थिति में यदि किसी वाहन के कारण पुल को क्षति होती है या दुर्घटना होती है तो पुल मरम्मत एवं दुर्घटना के कारण क्षति एवं मुआवजा की पूर्ति कार्यदायी संस्था को ही करनी होगी।
12. पुल के नीचे की सफाई एवं कूडा–करकट की सफाई भी समय–समय पर कार्यदायी संस्था को ही करना होगा। यदि कूडा–करकट फसने के कारण नहर में पानी का स्तर बढने से नहर टूटती है तो इस कारण से हुई नहरी क्षति एवं जन/कृषको की क्षति की पूर्ति भी कार्यदायी संस्था को करनी होगी।
13. अनुमति जनहित एवं नहरी हित में दी जायेगी। नहरी हित में आवश्यकता पडने पर कभी भी इसे समाप्त किया जा सकता है, एवं ऐसी स्थिति में इस कार्य पर हुए व्यय धनराशि की कोई जिम्मेदारी विभाग की नही होगी। बल्कि जिम्मेदारी इस कार्य हेतु धन उपलब्ध कराने/व्यय कराने वाले विभाग की होगी।
14. यह पुल किसी भी सार्वजनिक मार्ग का अंश नही माना जायेगा तथा आई0पी0सी0 की धारा–133 के अधीन नही आयेगा। इस पर स्वामित्व भी विभाग का होगा एवं इसके निर्माण पर हुए व्यय के प्रयोजनहीन हो जाने की किसी भी प्रकार की जिम्मेदारी सिंचाई विभाग की नही होगी। समस्त उत्तरदायित्व निर्माण पर धन व्यय करने वाले विभाग का होगा।
15. पुल का डिजाईन इस प्रकार रखा जाये कि इस खण्ड द्वारा जब भी कभी नहर की सफाई की जाये तो सफाई में प्रयोग होने वाली जे0सी0बी0 आदि मशीन ठीक प्रकार घूम सके।
16. उपरोक्त में से किसी भी शर्त का अनुपालन न होने पर यह अनापत्ति पत्र स्वयं ही निरस्त हो जायेगा।

अधिशासी अभियन्ता
मु0नगर खण्ड गंगा नहर
मुजफ्फरनगर

पत्रांकः— /अनुमति / दिनांकः—

प्रतिलिपि सहायक अभियन्ता–तृतीय एवं चतुर्थ, मु0नगर खण्ड गंगा नहर, मु0नगर को इस निर्देश के साथ प्रेषित है कि उपरोक्त कार्य अपनी देखरेख में कराना सुनिश्चित करे।

अधिशासी अभियन्ता
मु0नगर खण्ड गंगा नहर
मुजफ्फरनगर

Executive Engineer
N.H. Div. PWD
Ghaziabad

अधिशासी अभियन्ता
मु0मा0 खण्ड, लो0नि0वि0
गाजियाबाद

560 Drawing Section-13

MUCK DISPOSAL PLAN

Subject: Improvement and Upgradation of Newly declared National highways in the State of Uttar Pradesh -Stretch from Laksar-Purkaji (On NH- 334A)

Sl.	Particular	Remarks
1	Calculation of muck to be generated. Swell factor to be applied	Since ,the project road alignment is entirely located in plain area having no scope of tunneling or hill cutting/de elevation and accordingly no muck will be generated due to additional widening of project road. accordingly no calculation and swell factor is applicable. It is to be noted that to raise final road/level (FRL) /road embankment /bypasses, significant quantity of earth material will be required instead of generation of muck.
2	Quantity of muck to be utilized in the project activities	As stated in above Colum , generation of muck is very unlikely. however some construction debris are likely to be generated and which will be utilized (like leveling, making approach road, worker camp etc) in project work and no disposal is required.
3	Balance quantity of muck which requires disposal /management plan.	No balance quantity is estimated , construction related debris will be utilized in project work.
4	Carriage of muck from the muck generation site due to the dumping site.	Not applicable , due to above mentioned reason in Colum no 1 & 2.
5	Ownership of Land and the consent of land owners in case muck disposal is proposed on non forest land.	Not applicable , due to above mentioned reason in Colum no 1 & 2.
6	Photograph & carrying capacity of proposed dumping site (Muck disposal site)	Not applicable , due to above mentioned reason in Colum no 1 & 2.
7	Development of dumping site construction of retaining walls and other structure as per requirement of the site.The object is to completely stop rolling down of the muck	Not applicable , due to above mentioned reason in Colum no 1 & 2.
8	Rehabilitation of dumping site like leveling ,planting of cross, scrub and tree species	Not applicable.

Note: Cost to be incurred under above activities has to be given component wise. Details of dumping site including length , Width & height of structures to be erected must be mentioned.
Undertaking by user agency has to be given to the affect that
1) Muck management plan will be implemented by user agency and in case of non implementation of plan , they will be liable to penalty /action at their cost.
2 The proposed dumping site is located away from river/Stream/Nala .

प्रेषी हस्ताक्षरित
8-12-2018
(सुरजे)
प्रभागीय निदेशक
सामाजिक वानिकी प्रभाग
मुजफ्फरनगर

Narayan Singh
Executive Engineer
NH Division,PWD ,Ghaziabad
Uttar Pradesh
Signature & Seal
Executive Engineer
N.H. Div. PWD
Ghaziabad

Date: 01-05-2019
Place: Ghaziabad

07-12-2018
क्षेत्रीय वन अधिकारी
मुजफ्फरनगर

(NARAYAN SINGH)
Executive Engineer
NH Division, PWD
Ghaziabad

अधिशासी अभियन्ता
लोनि खण्ड, लोनिनिवि
गाजियाबाद

PURQUAZI

LAKSAR

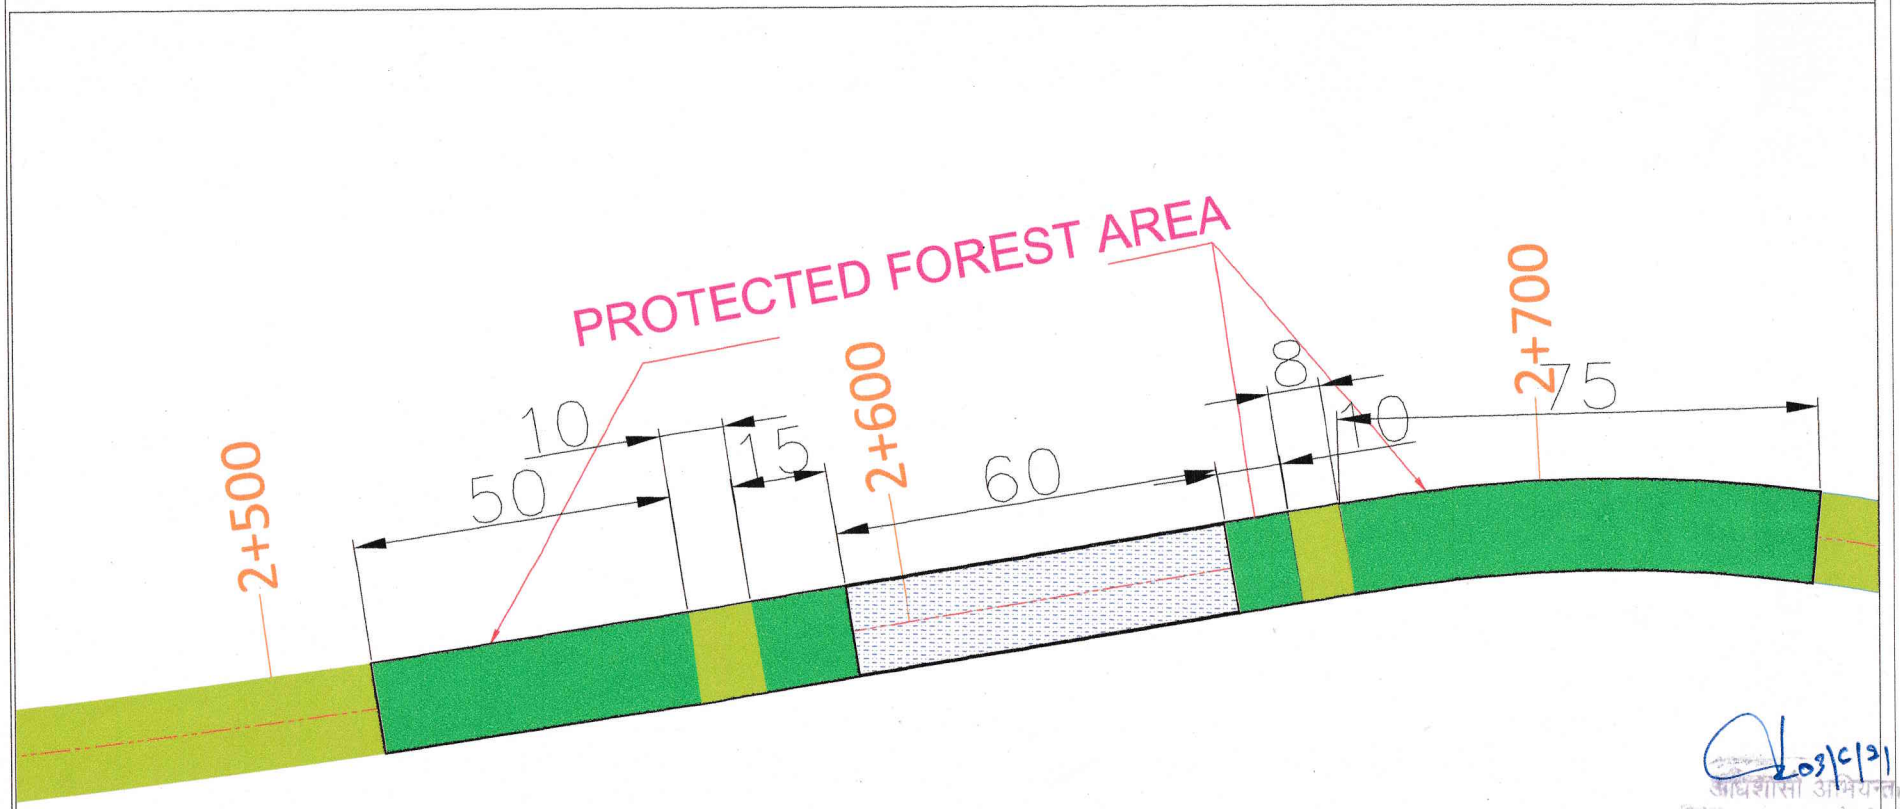

03/C/21
अधिशासी अभियन्ता
लोक निर्माण खण्ड, लोनिनिवि
गाजियाबाद

Project Title :

Consultancy services for feasibility study and preparation of DPR for improvement and up- gradation of newly declared National Highways including existing NH-91A, NH-92, NH-97 & NH-28B in the state of Uttar Pradesh-Pkg-I..

Section : Purquazi - Laksar

CLIENT

MINISTRY OF ROAD TRANSPORT & HIGHWAYS

Drawing Title:	LINEAR FOREST STRIP PLAN		
Scale :-	NTS		Sheet : 01 OF 05
Drn	Dgn.	Appd	Date
SHIVAM TYAGI	D.K	M.P.S	DEC - 2018

CONSULTANT:

Chaitanya Projects Consultancy Pvt. Ltd.
in association with
Agnitio Infrastructure Projects Pvt. Ltd.
RN-73, Sector-62, Noida, Gautam Budh Nagar, Uttar Pradesh-201309

ITEM:-	LEGEND:-
EXISTING FORMATION AREA	
PROTECTED FOREST AREA	
BALANCE AREA	
NON FOREST AREA	
PROPOSED CETRE LINE	
EXISTING FORMATION LINE	
PROPOSED TOE LINE	
EXISTING RIGHT OF WAY	EROW

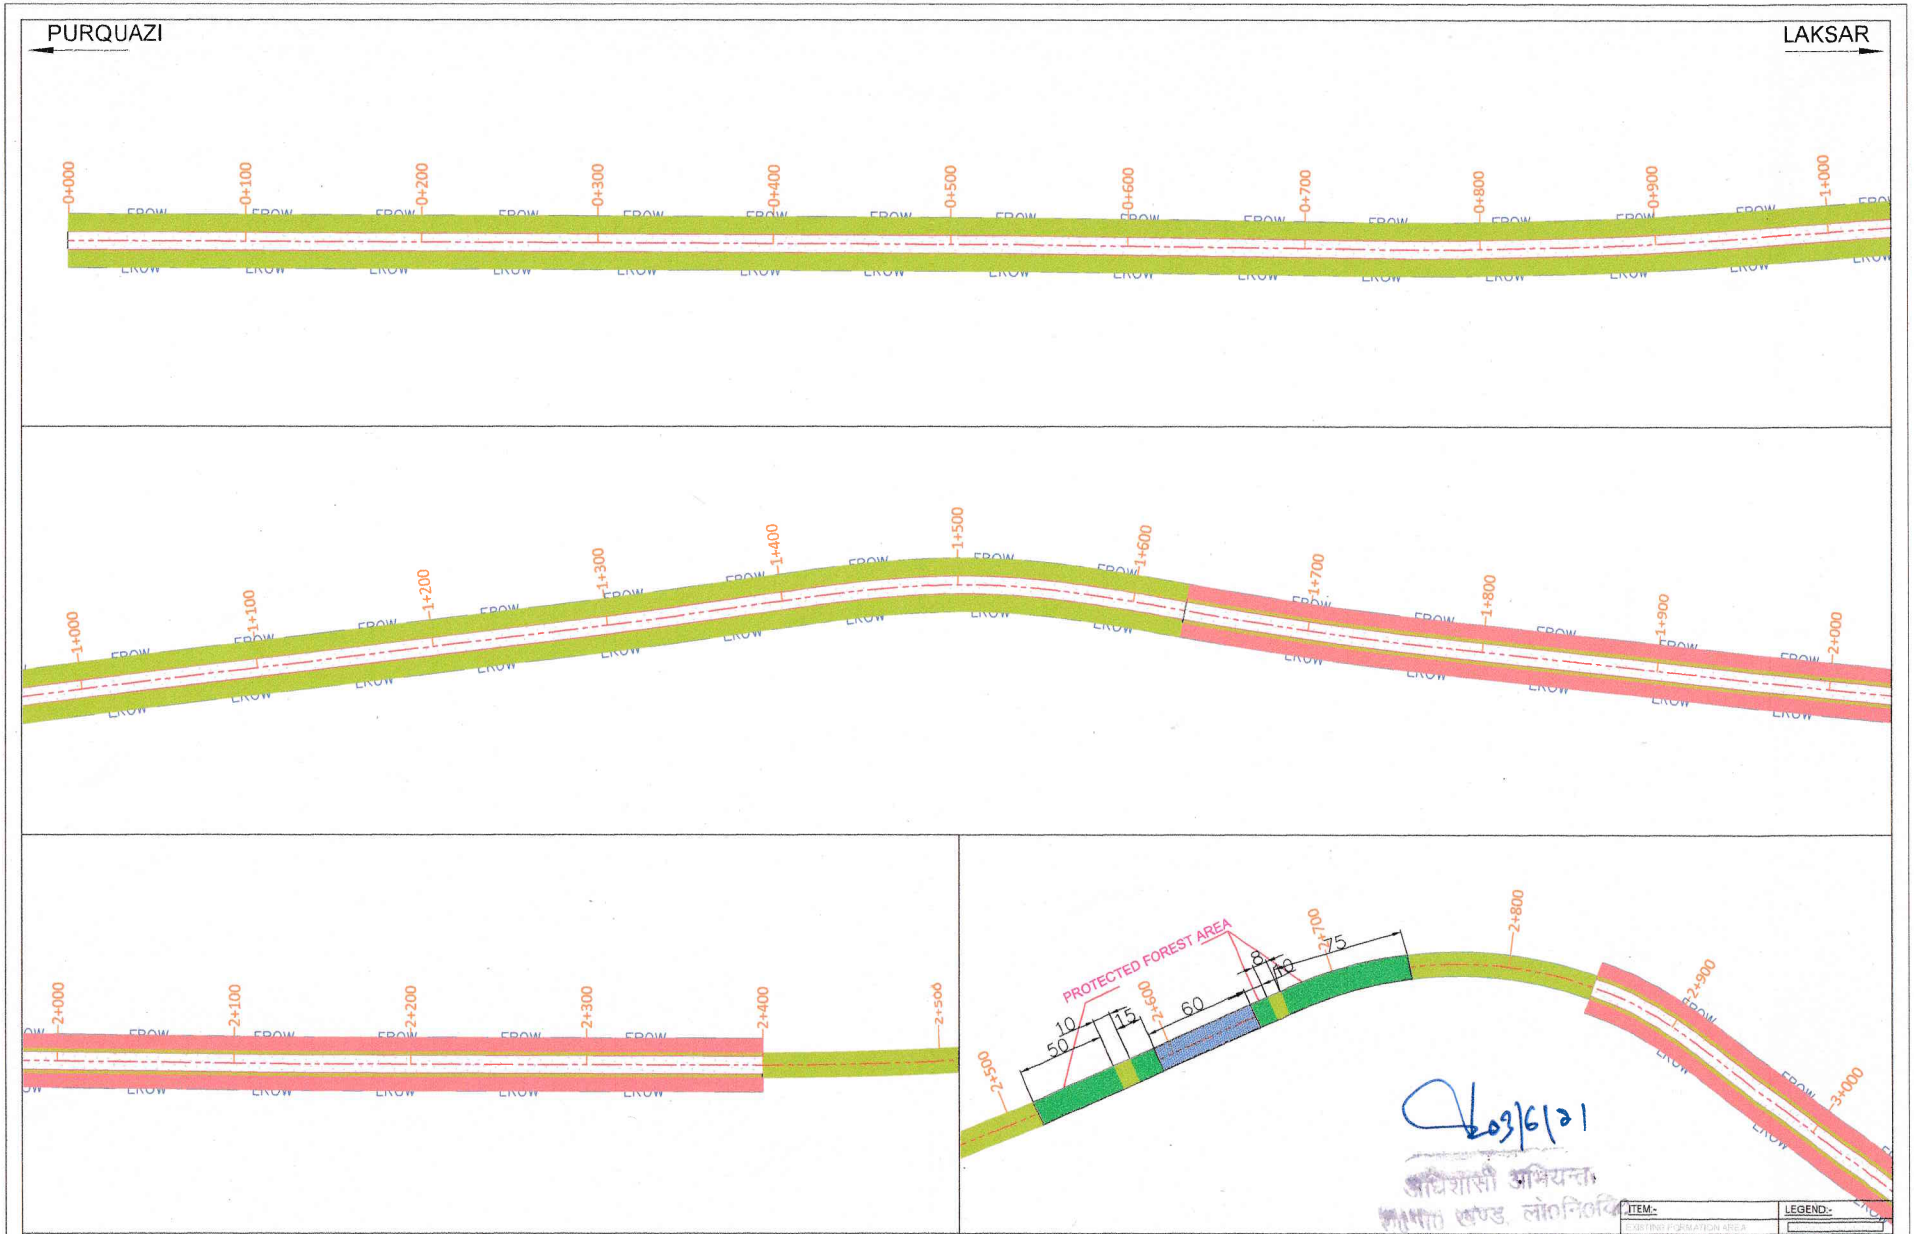

Project Title :

Consultancy services for feasibility study and preparation of DPR for improvement and up- gradation of newly declared National Highways including existing NH-91A, NH-92, NH-97 & NH-28B in the state of Uttar Pradesh-Pkg-I..

Section : Purquazi - Laksar

CLIENT

MINISTRY OF ROAD TRANSPORT & HIGHWAYS

Drawing Title:	LINEAR FOREST STRIP PLAN		
Scale :-	NTS		Sheet : 01 OF 05
Drn	Dgn.	Appd	Date
SHIVAM TYAGI	D.K	M.P.S	DEC - 2018

CONSULTANT:

Chaitanya Projects Consultancy Pvt. Ltd.
in association with
Agnitio Infrastructure Projects Pvt. Ltd.
RN-73, Sector-62, Noida, Gautam Budh Nagar, Uttar Pradesh-201309

ITEM:-	LEGEND:-
EXISTING FORMATION AREA	
PROTECTED FOREST AREA	
BALANCE AREA	
NON FOREST AREA	
PROPOSED CETRE LINE	
EXISTING FORMATION LINE	
PROPOSED TOE LINE	
EXISTING RIGHT OF WAY	EROW

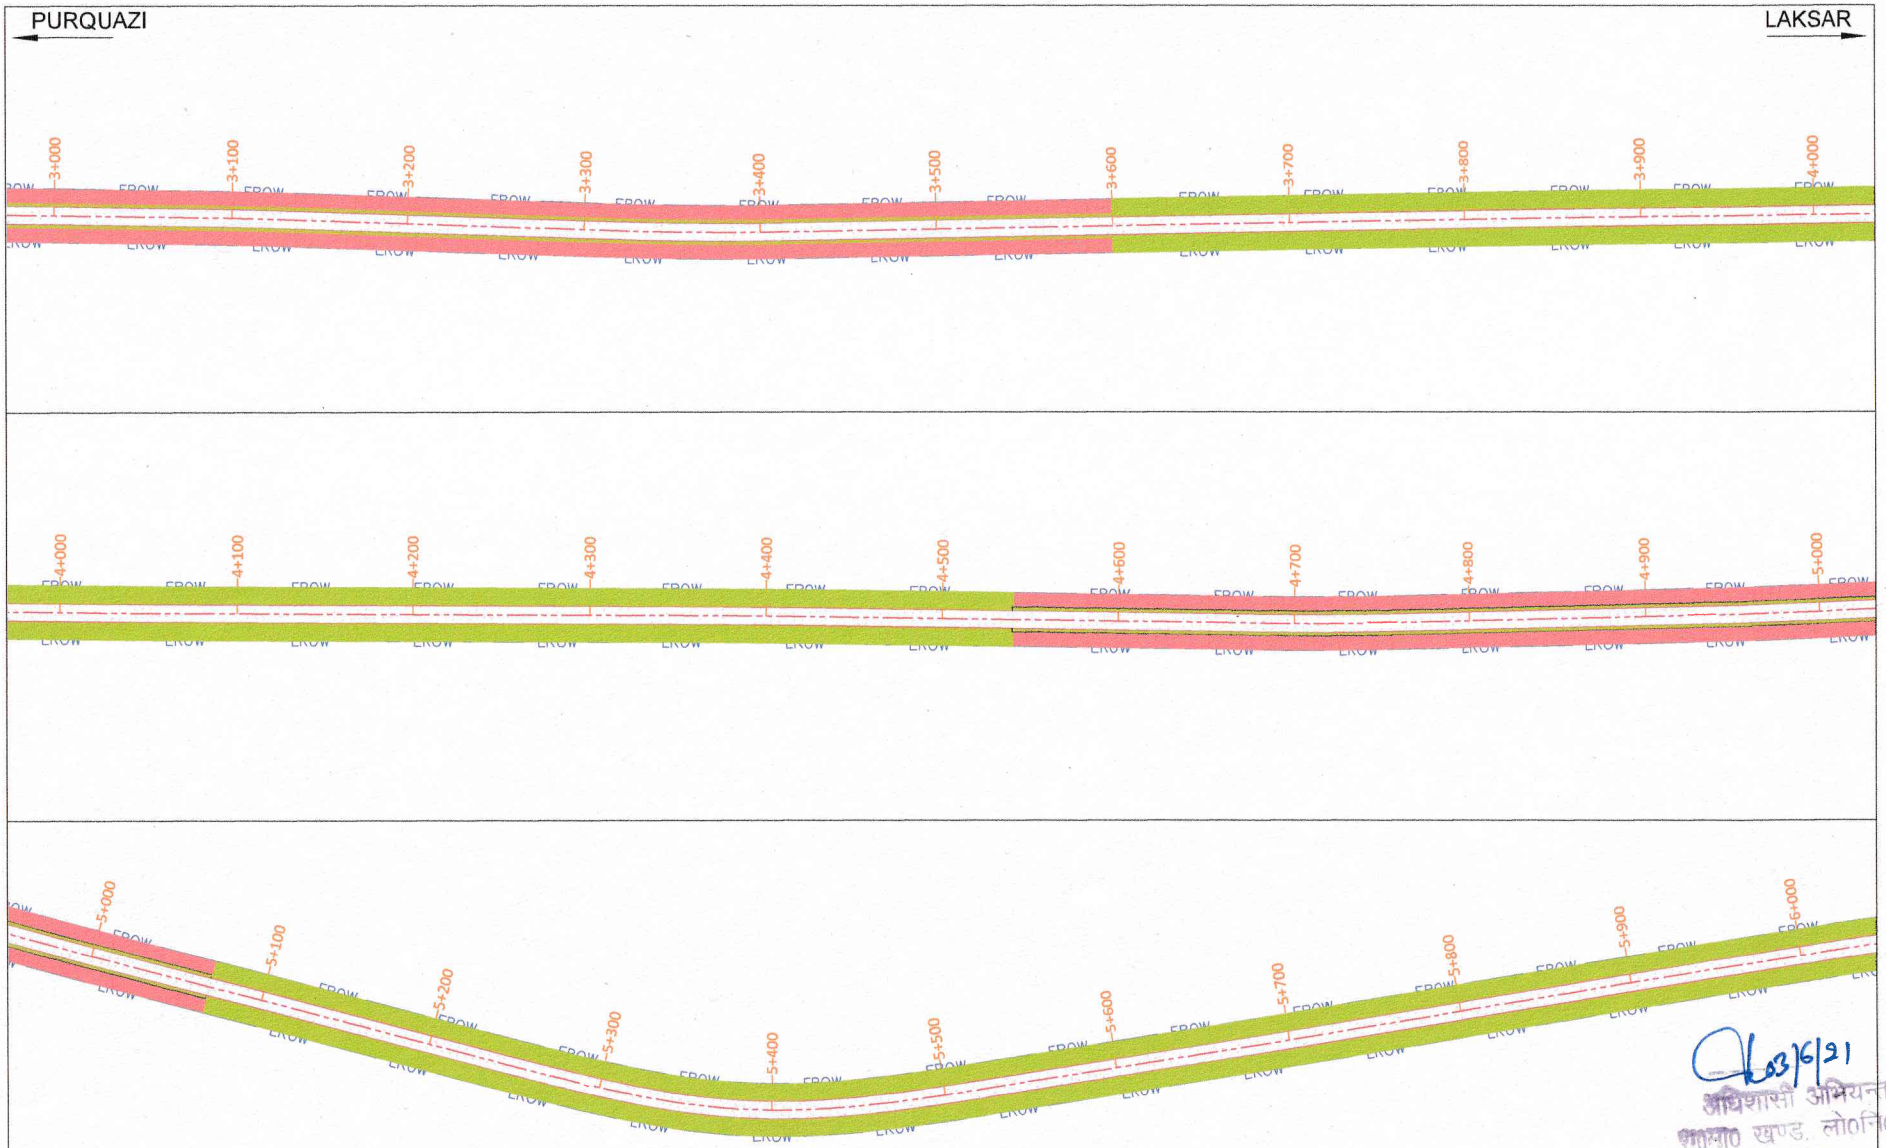

03/6/21

अधिशासी अभियन्ता
लोनि खण्ड, लोनिनि
गाजियाबाद

ITEM:-	LEGEND:-
EXISTING FORMATION AREA	
PROTECTED FOREST AREA	
BALANCE AREA	
NON FOREST AREA	
PROPOSED CETRE LINE	
EXISTING FORMATION LINE	
PROPOSED TOE LINE	
EXISTING RIGHT OF WAY	EROW

Project Title :

Consultancy services for feasibility study and preparation of DPR for improvement and up- gradation of newly declared National Highways including existing NH-91A, NH-92, NH-97 & NH-28B in the state of Uttar Pradesh-Pkg-I..

Section : Purquazi - Laksar

CLIENT

MINISTRY OF ROAD TRANSPORT & HIGHWAYS

Drawing Title: LINEAR FOREST STRIP PLAN

Scale :- NTS

Sheet : 02 OF 05

Drn	Dgn.	Appd	Date
SHIVAM TYAGI	D.K	M.P.S	DEC - 2018

CONSULTANT:

Chaitanya Projects Consultancy Pvt. Ltd.
in association with
Agnitio Infrastructure Projects Pvt. Ltd.
RN-73, Sector-62, Noida, Gautam Budh Nagar, Uttar Pradesh-201309

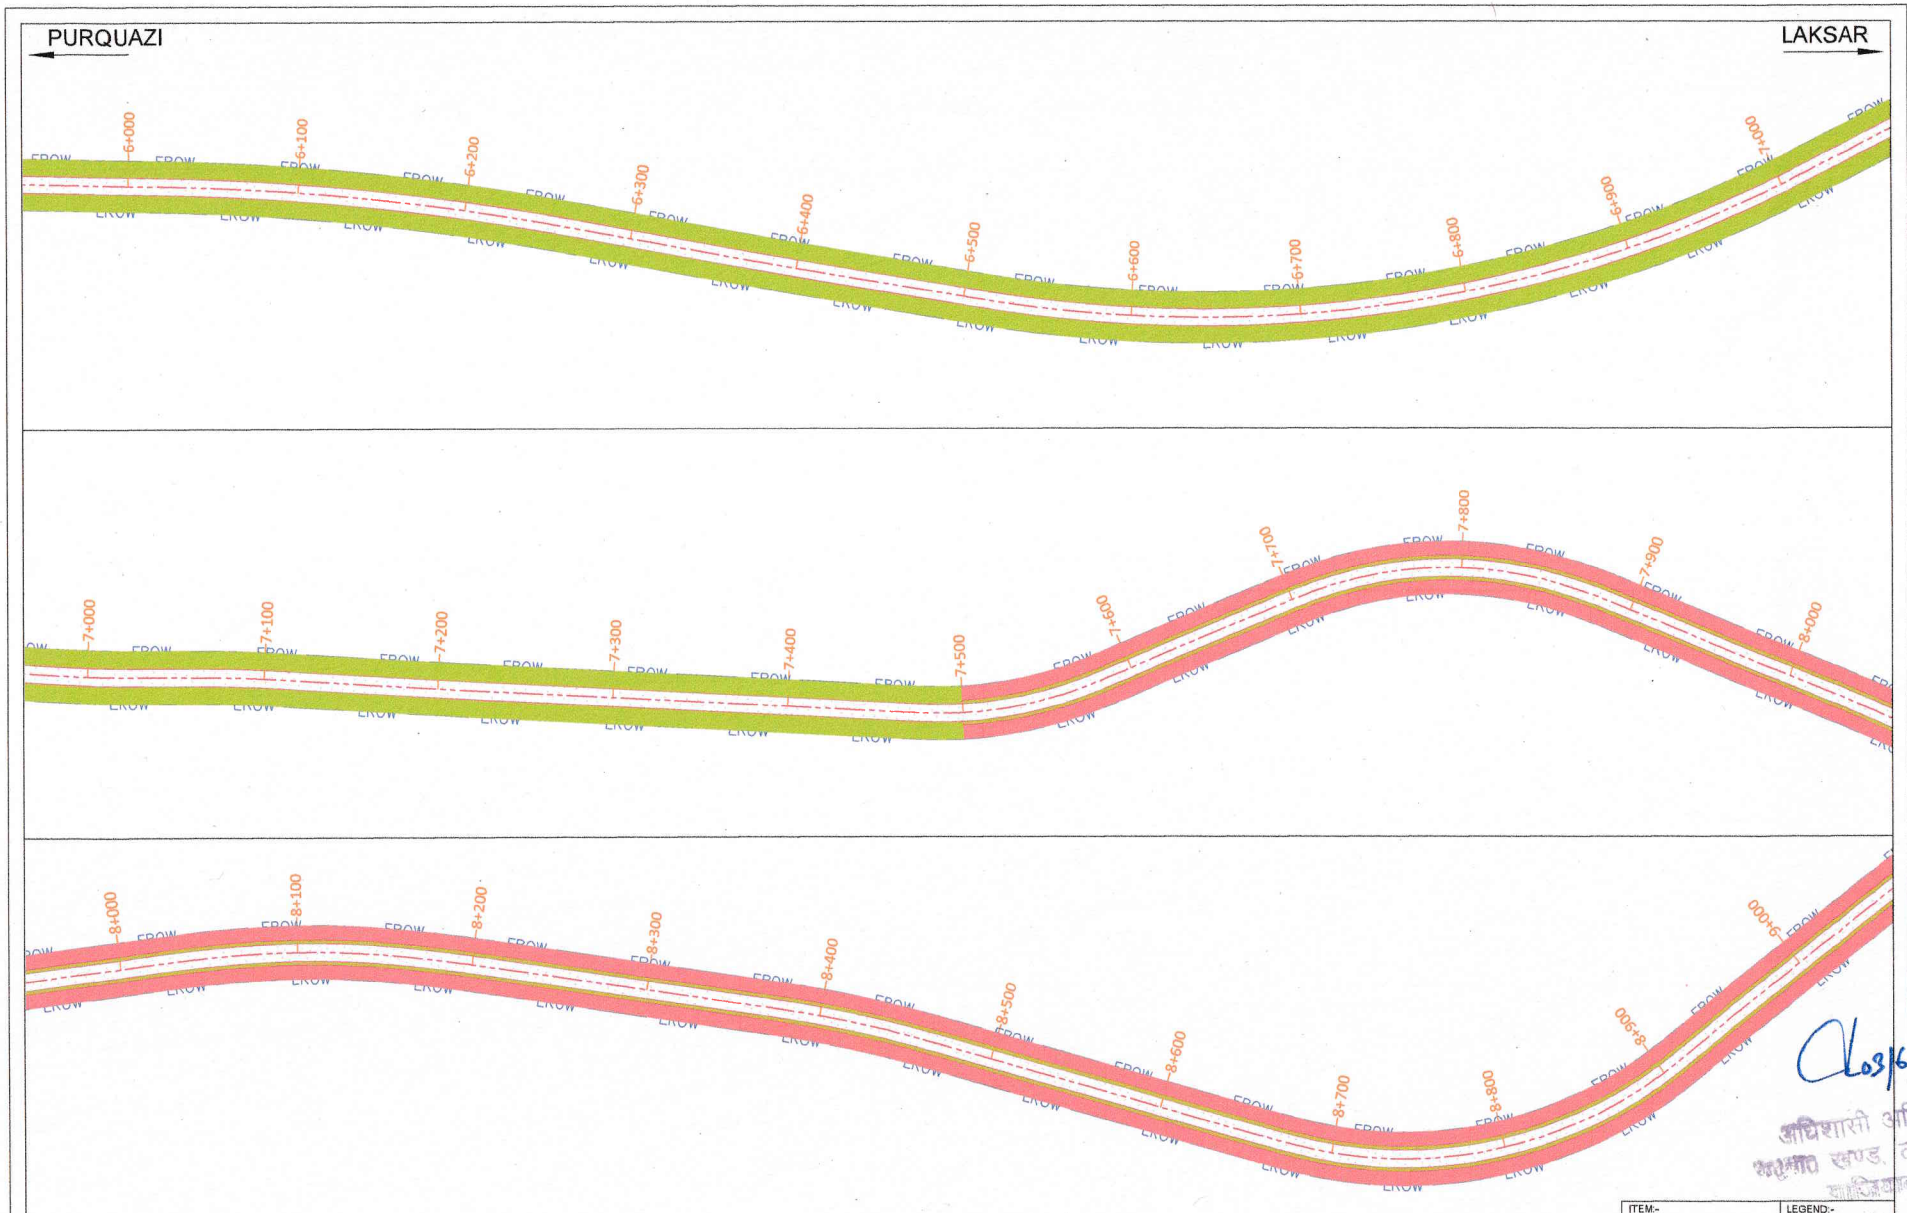

Project Title : Consultancy services for feasibility study and preparation of DPR for improvement and up- gradation of newly declared National Highways including existing NH-91A, NH-92, NH-97 & NH-28B in the state of Uttar Pradesh-Pkg-I. Section : Purquazi - Laksar	CLIENT MINISTRY OF ROAD TRANSPORT & HIGHWAYS	Drawing Title: LINEAR FOREST STRIP PLAN Scale :- NTS; Sheet : 03 OF 05 Drn: SHIVAM TYAGI; Dgn.: D.K; Appd: M.P.S; Date: DEC - 2018	CONSULTANT: Chaitanya Projects Consultancy Pvt. Ltd. in association with Agnitio Infrastructure Projects Pvt. Ltd. RN-73, Sector-62, Noida, Gautam Budh Nagar, Uttar Pradesh-201309	ITEM:- / LEGEND:- EXISTING FORMATION AREA PROTECTED FOREST AREA BALANCE AREA NON FOREST AREA PROPOSED CETRE LINE EXISTING FORMATION LINE PROPOSED TOE LINE EXISTING RIGHT OF WAY — EROW

03/6/21

अधिशासी अभियन्ता,
लोनिनिविद

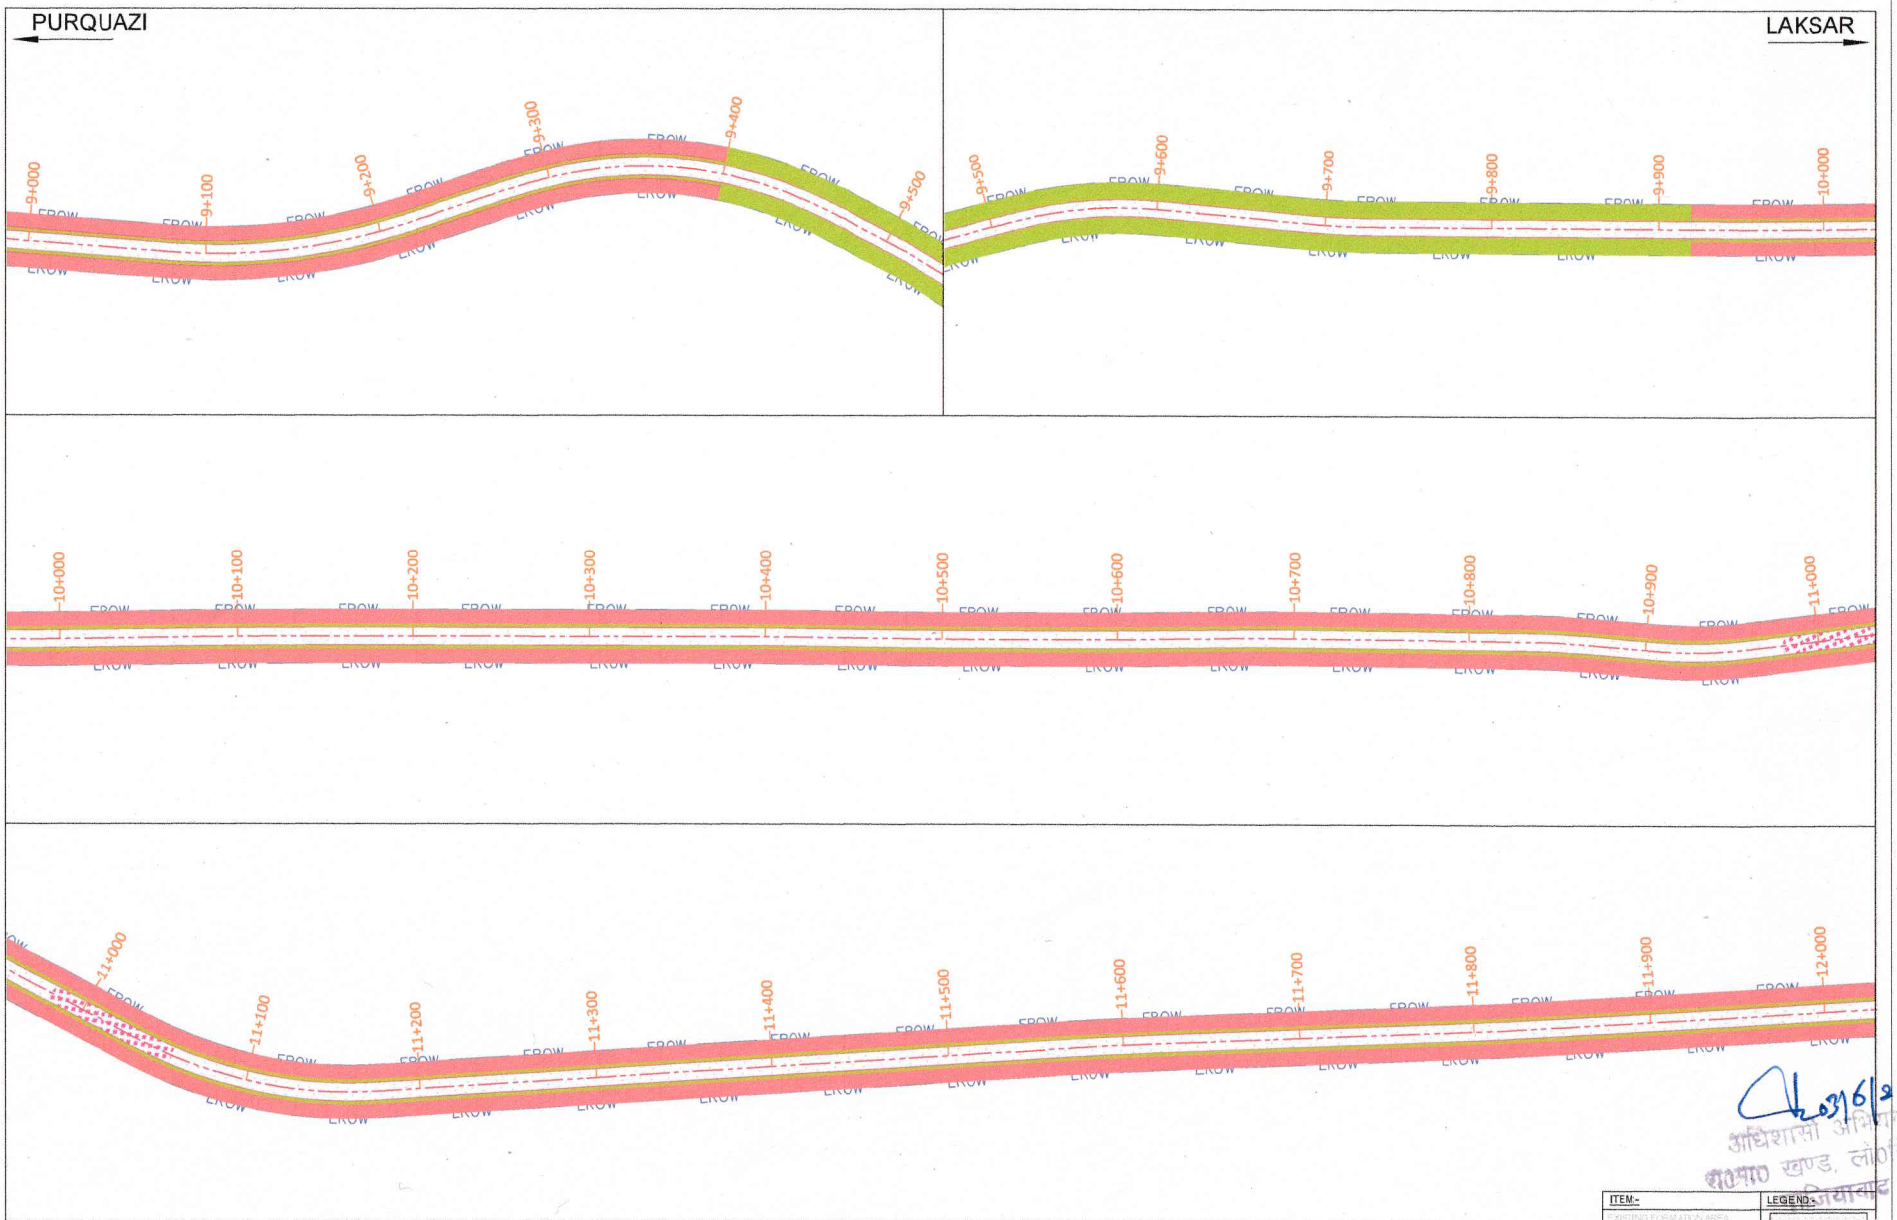

Project Title :

Consultancy services for feasibility study and preparation of DPR for improvement and up- gradation of newly declared National Highways including existing NH-91A, NH-92, NH-97 & NH-28B in the state of Uttar Pradesh-Pkg-I..

Section : Purquazi - Laksar

CLIENT

MINISTRY OF ROAD TRANSPORT & HIGHWAYS

Drawing Title:	LINEAR FOREST STRIP PLAN		
Scale :-	NTS		Sheet : 04 OF 05
Drn	Dgn.	Appd	Date
SHIVAM TYAGI	D.K	M.P.S	DEC - 2018

CONSULTANT:

Chaitanya Projects Consultancy Pvt. Ltd.
in association with
Agnitio Infrastructure Projects Pvt. Ltd.
RN-73, Sector-62, Noida, Gautam Budh Nagar, Uttar Pradesh-201309

ITEM:-	LEGEND:-
EXISTING FORMATION AREA	
PROTECTED FOREST AREA	
BALANCE AREA	
NON FOREST AREA	
PROPOSED CETRE LINE	
EXISTING FORMATION LINE	
PROPOSED TOE LINE	
EXISTING RIGHT OF WAY	EROW

अधिशासी अभियन्ता,
राष्ट्रीय खण्ड, लोनि०नि०प्र०
गाजियाबाद

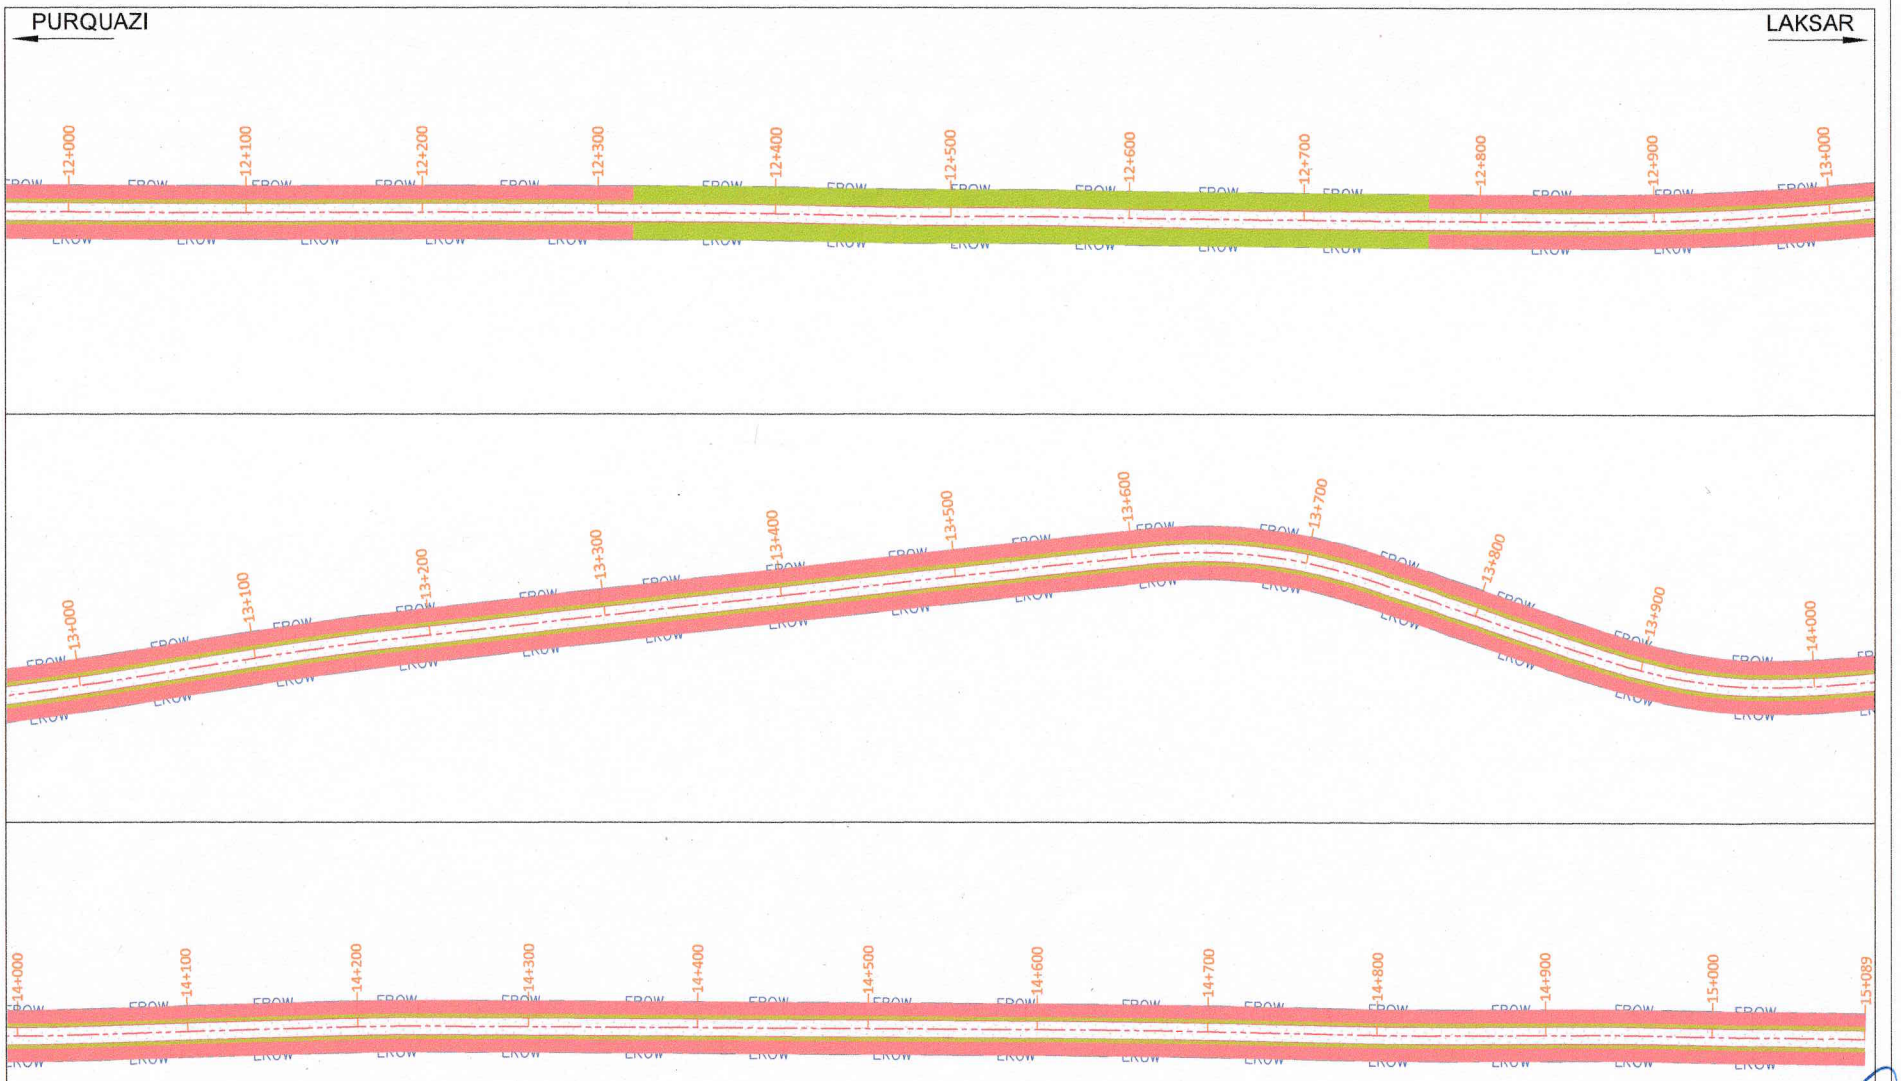

Project Title :

Consultancy services for feasibility study and preparation of DPR for improvement and up- gradation of newly declared National Highways including existing NH-91A, NH-92, NH-97 & NH-28B in the state of Uttar Pradesh-Pkg-4.

Section : Purquazi - Laksar

CLIENT

MINISTRY OF ROAD TRANSPORT & HIGHWAYS

Drawing Title:	LINEAR FOREST STRIP PLAN		
Scale :-	NTS		Sheet : 05 OF 05
Drn	Dgn.	Appd	Date
SHIVAM TYAGI	D.K	M.P.S	DEC - 2018

CONSULTANT:

Chaitanya Projects Consultancy Pvt. Ltd.
in association with
Agnitio Infrastructure Projects Pvt. Ltd.
RN-73, Sector-62, Noida, Gautam Budh Nagar, Uttar Pradesh-201309

ITEM:-	LEGEND:-
EXISTING FORMATION AREA	
PROTECTED FOREST AREA	
BALANCE AREA	
NON FOREST AREA	
PROPOSED CETRE LINE	
EXISTING FORMATION LINE	
PROPOSED TOE LINE	
EXISTING RIGHT OF WAY	EROW

07/6/21

अधिशासी अभियन्ता
लो0नि0वि0 खण्ड, लोनिवि
गाजियाबाद