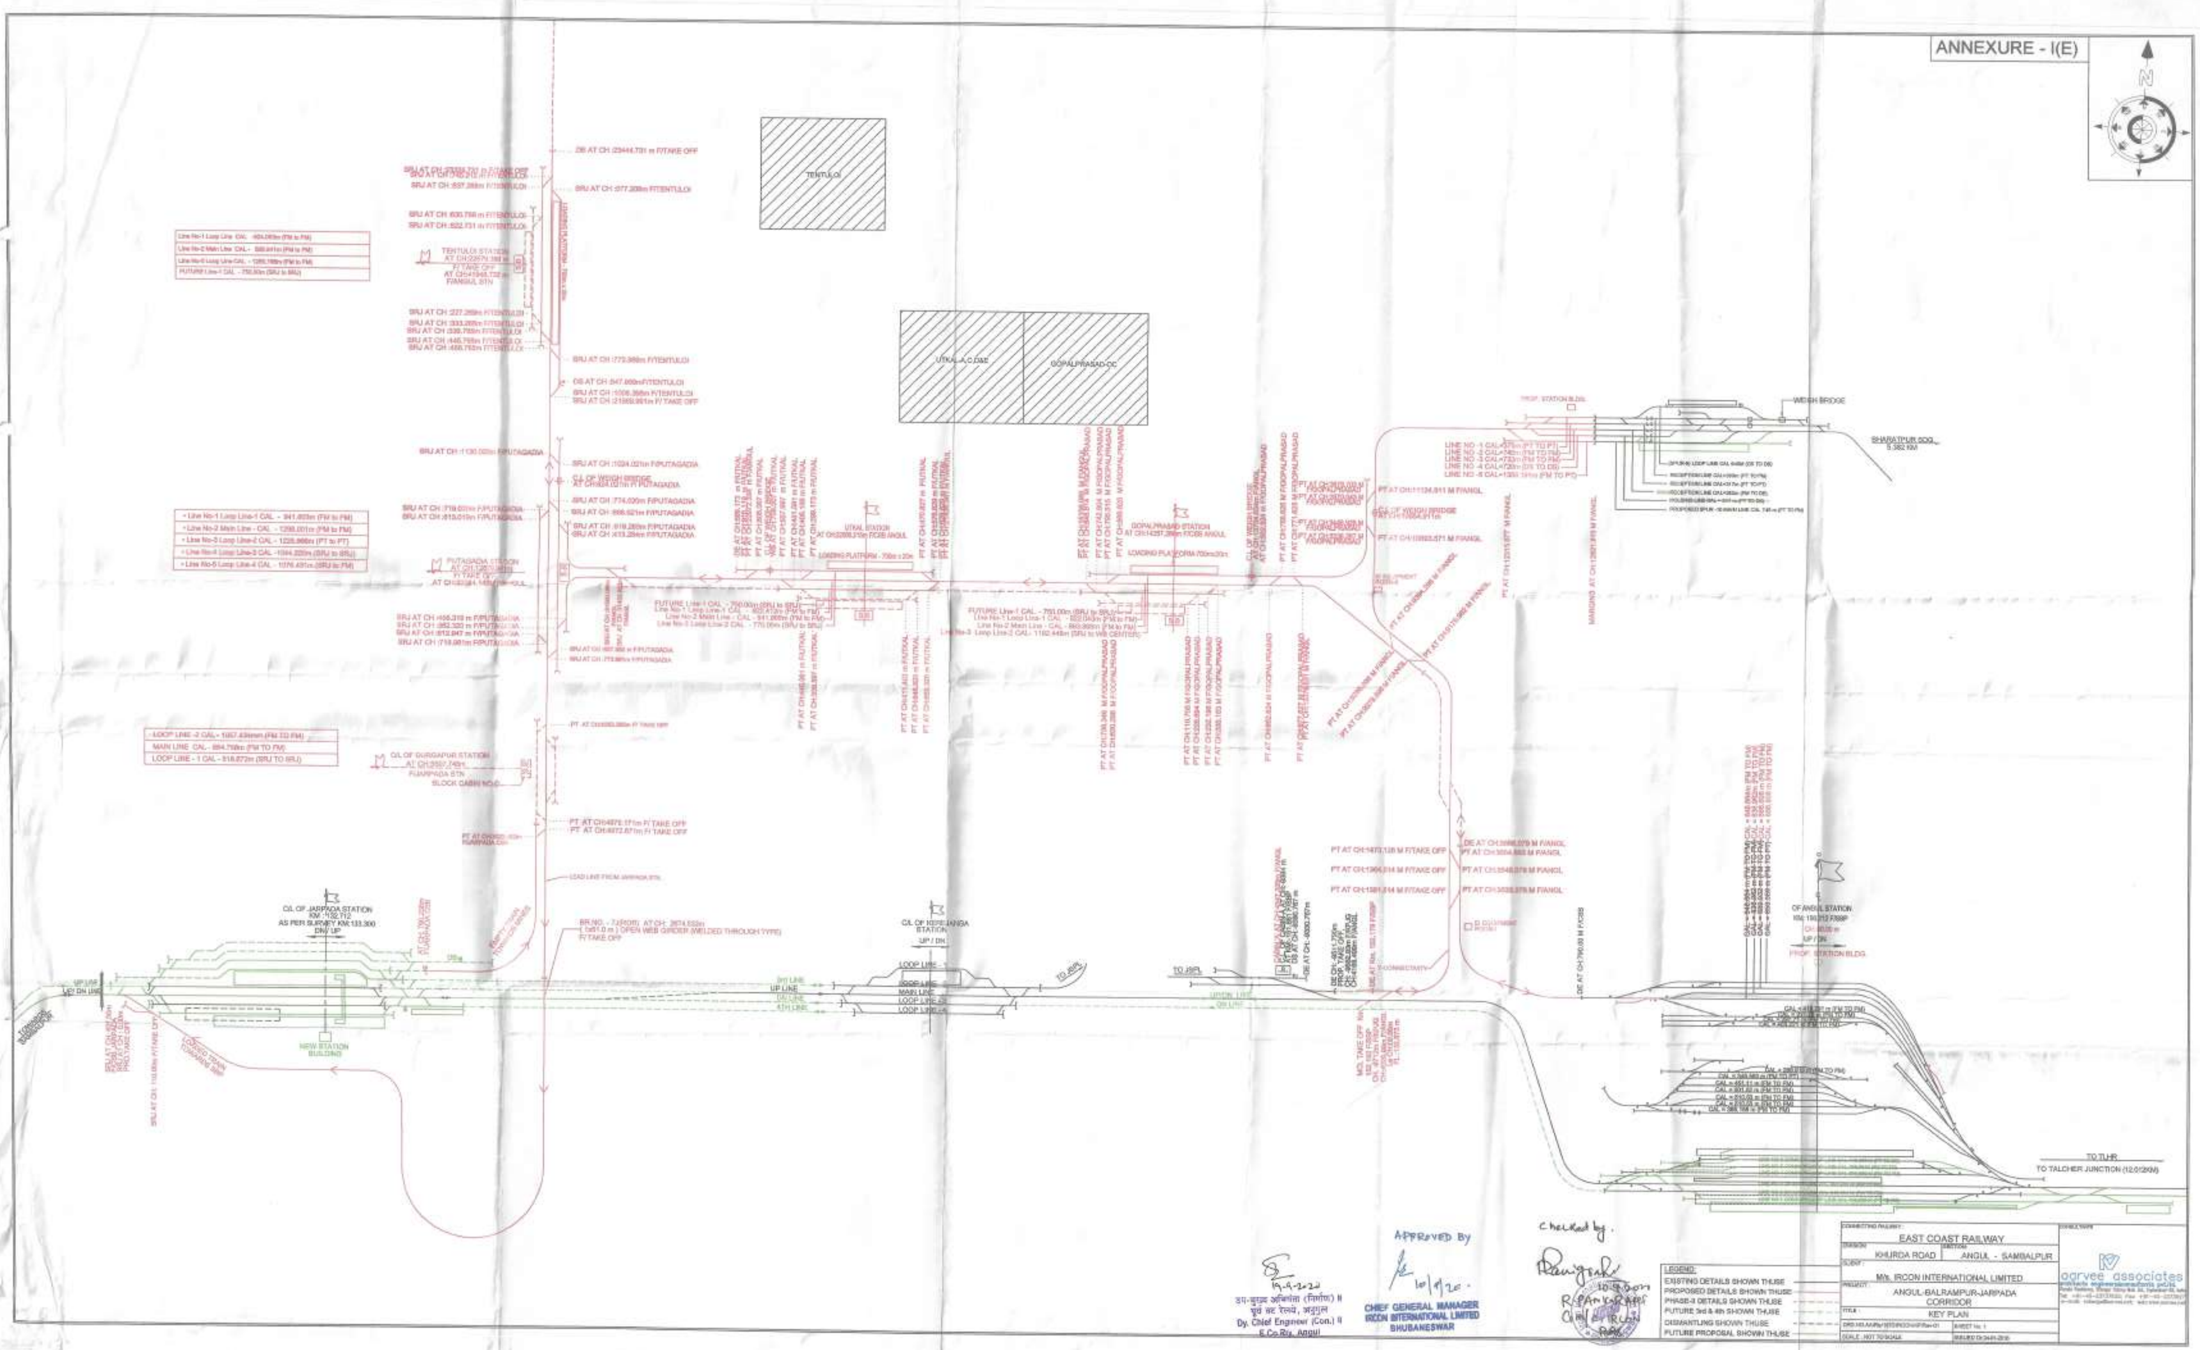
ANNEXURE - I(E)
N
TENTULOI
UTKAL-A C.D&E
GOPALPRASAD-OC
WEIGH BRIDGE
PROP. STATION BLDG.
TO TLHR
TO TALCHER JUNCTION (12.012KM)
TO JSPL
LOOP LINE
MAIN LINE
UP / DN
NEW STATION BUILDING
APPROVED BY
CHIEF GENERAL MANAGER
IRCON INTERNATIONAL LIMITED
BHUBANESWAR
Checked by.
Dy. Chief Engineer (Con.) II
E.Co.Rly. Angul
LEGEND:
EXISTING DETAILS SHOWN THUSE
PROPOSED DETAILS SHOWN THUSE
PHASE-II DETAILS SHOWN THUSE
FUTURE 3rd & 4th SHOWN THUSE
DISMANTLING SHOWN THUSE
FUTURE PROPOSAL SHOWN THUSE
EAST COAST RAILWAY
KHURDA ROAD
ANGUL - SAMBALPUR
M/s. IRCON INTERNATIONAL LIMITED
ANGUL-BALRAMPUR-JARPADA CORRIDOR
KEY PLAN
SCALE : NOT TO SCALE
aarvee associates