PRODUCED BY AN AUTODESK EDUCATIONAL PRODUCT

ROUTE PLAN OF STORAM WATER SEWER LINE IN WHICH LAND OF FOREST DEPARTMENT TO BE USED.

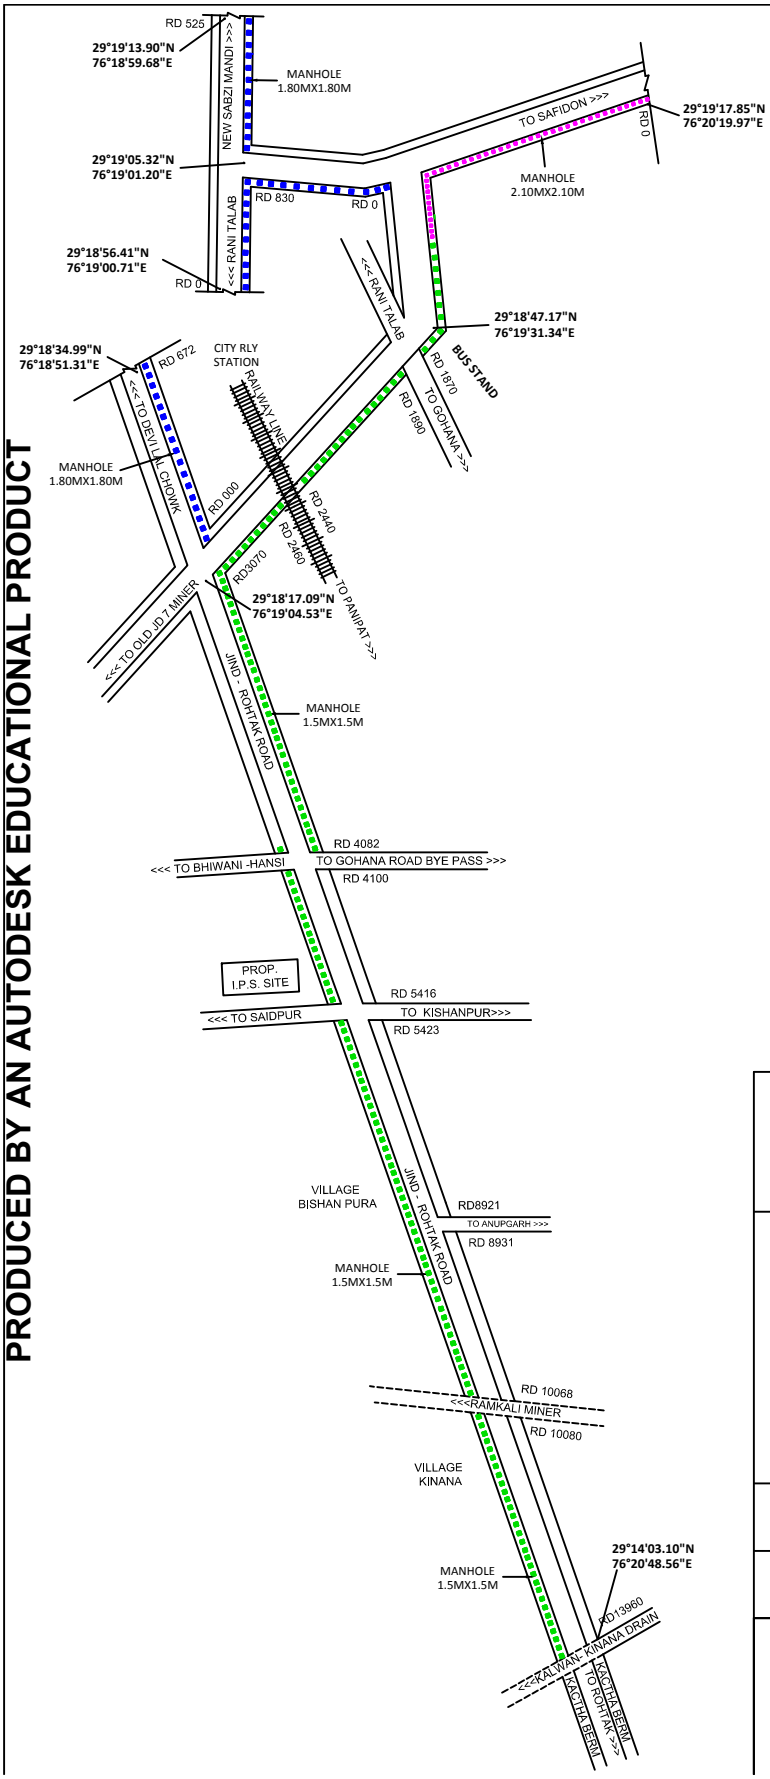

REF. :-

- 162 MANHOLE SIZE 1.5x1.5
- 50 MANHOLE SIZE 1.8x1.8
- 40 MANHOLE SIZE 2.10x2.10

LAYOUT PLAN FOR PROVIDING & LAYING OF STORAM WATER SEWER LINE IN JIND TOWN UNDER AMRUT.

NORTH

FOREST AREA :-

MANHOLE = 162x1.50x1.50 = 364.50SQM
= 50x1.80x1.80 = 162.00SQM
= 40x2.10x2.10 = 176.40SQM
= 364.50+162.00+176.40
= 702.90SQM
= 0.0702Ha.

NON FOREST AREA = 0

SCALE:- AS SHOWN	DATE:- 28.03.2018
DRAWN BY:- PARVEEN GUPTA	DRG. NO. :- SEWER LINE/ FOREST/1451

NAER PVR CINEMA,
OPP. NATHU SWEETS
G.T. ROAD PANIPAT (HR)
MOB. NO. 9896698555, 9215698555
MAIL ID : parveen5113@yahoo.com

APPLICANT SIGN.

PRODUCED BY AN AUTODESK EDUCATIONAL PRODUCT

PRODUCED BY AN AUTODESK EDUCATIONAL PRODUCT

PRODUCED BY AN AUTODESK EDUCATIONAL PRODUCT